





REAR (North) ELEVATION: as existing
1:100

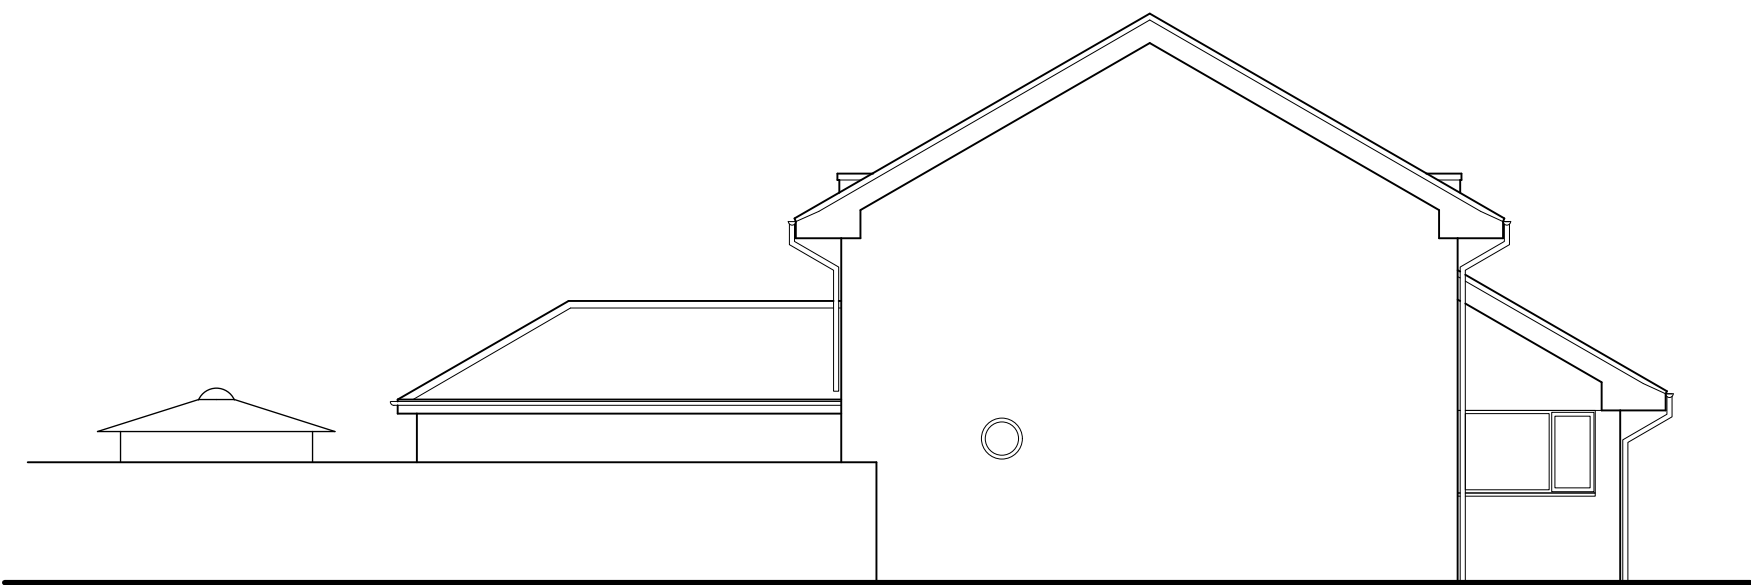

SIDE (West) ELEVATION: as existing
1:100




FRONT (South) ELEVATION: as existing
1:100

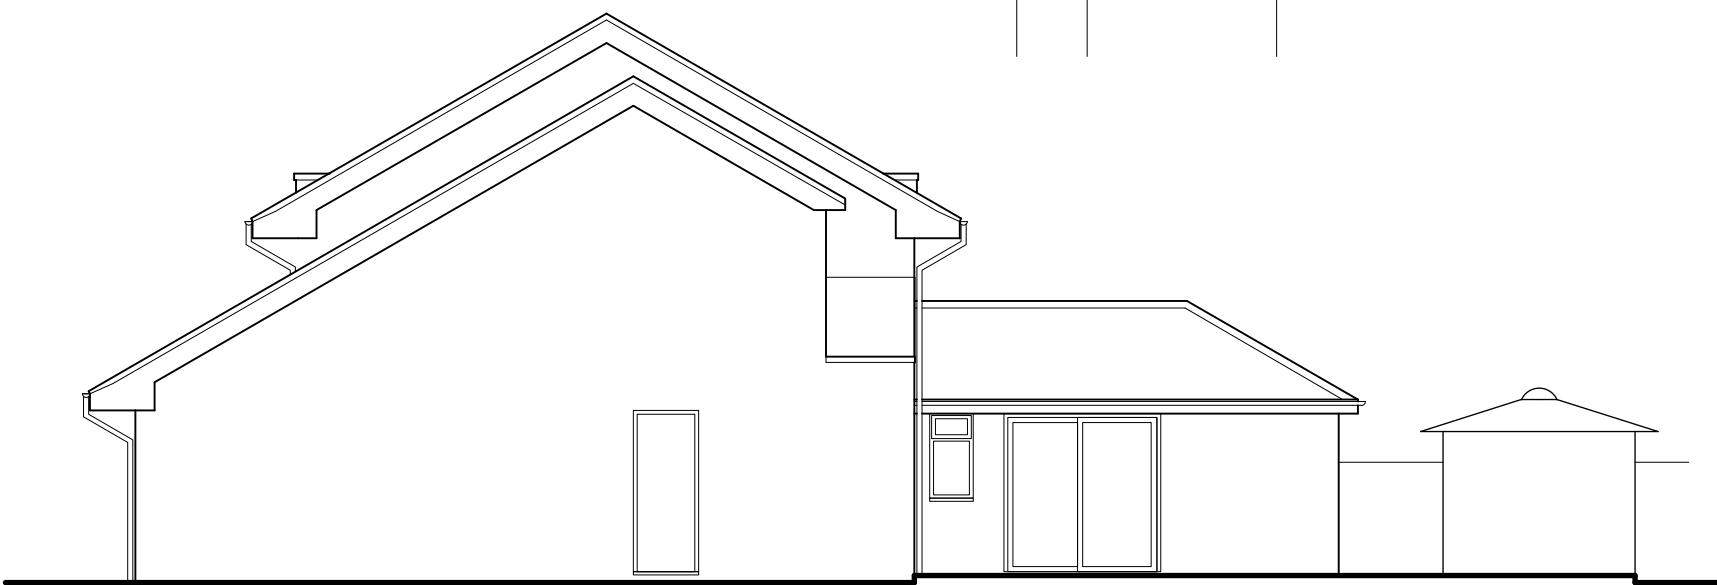


SIDE (East) ELEVATION: as existing
1:100

Do not scale except for planning purposes. If in doubt - ASK
All dimensions to be confirmed by site measurement and any
discrepancies noted with Architect / Client.
© This drawing and the information therein is the property of the
Architect and may not be copied without written permission.


Rev:	Date:	Amendment:

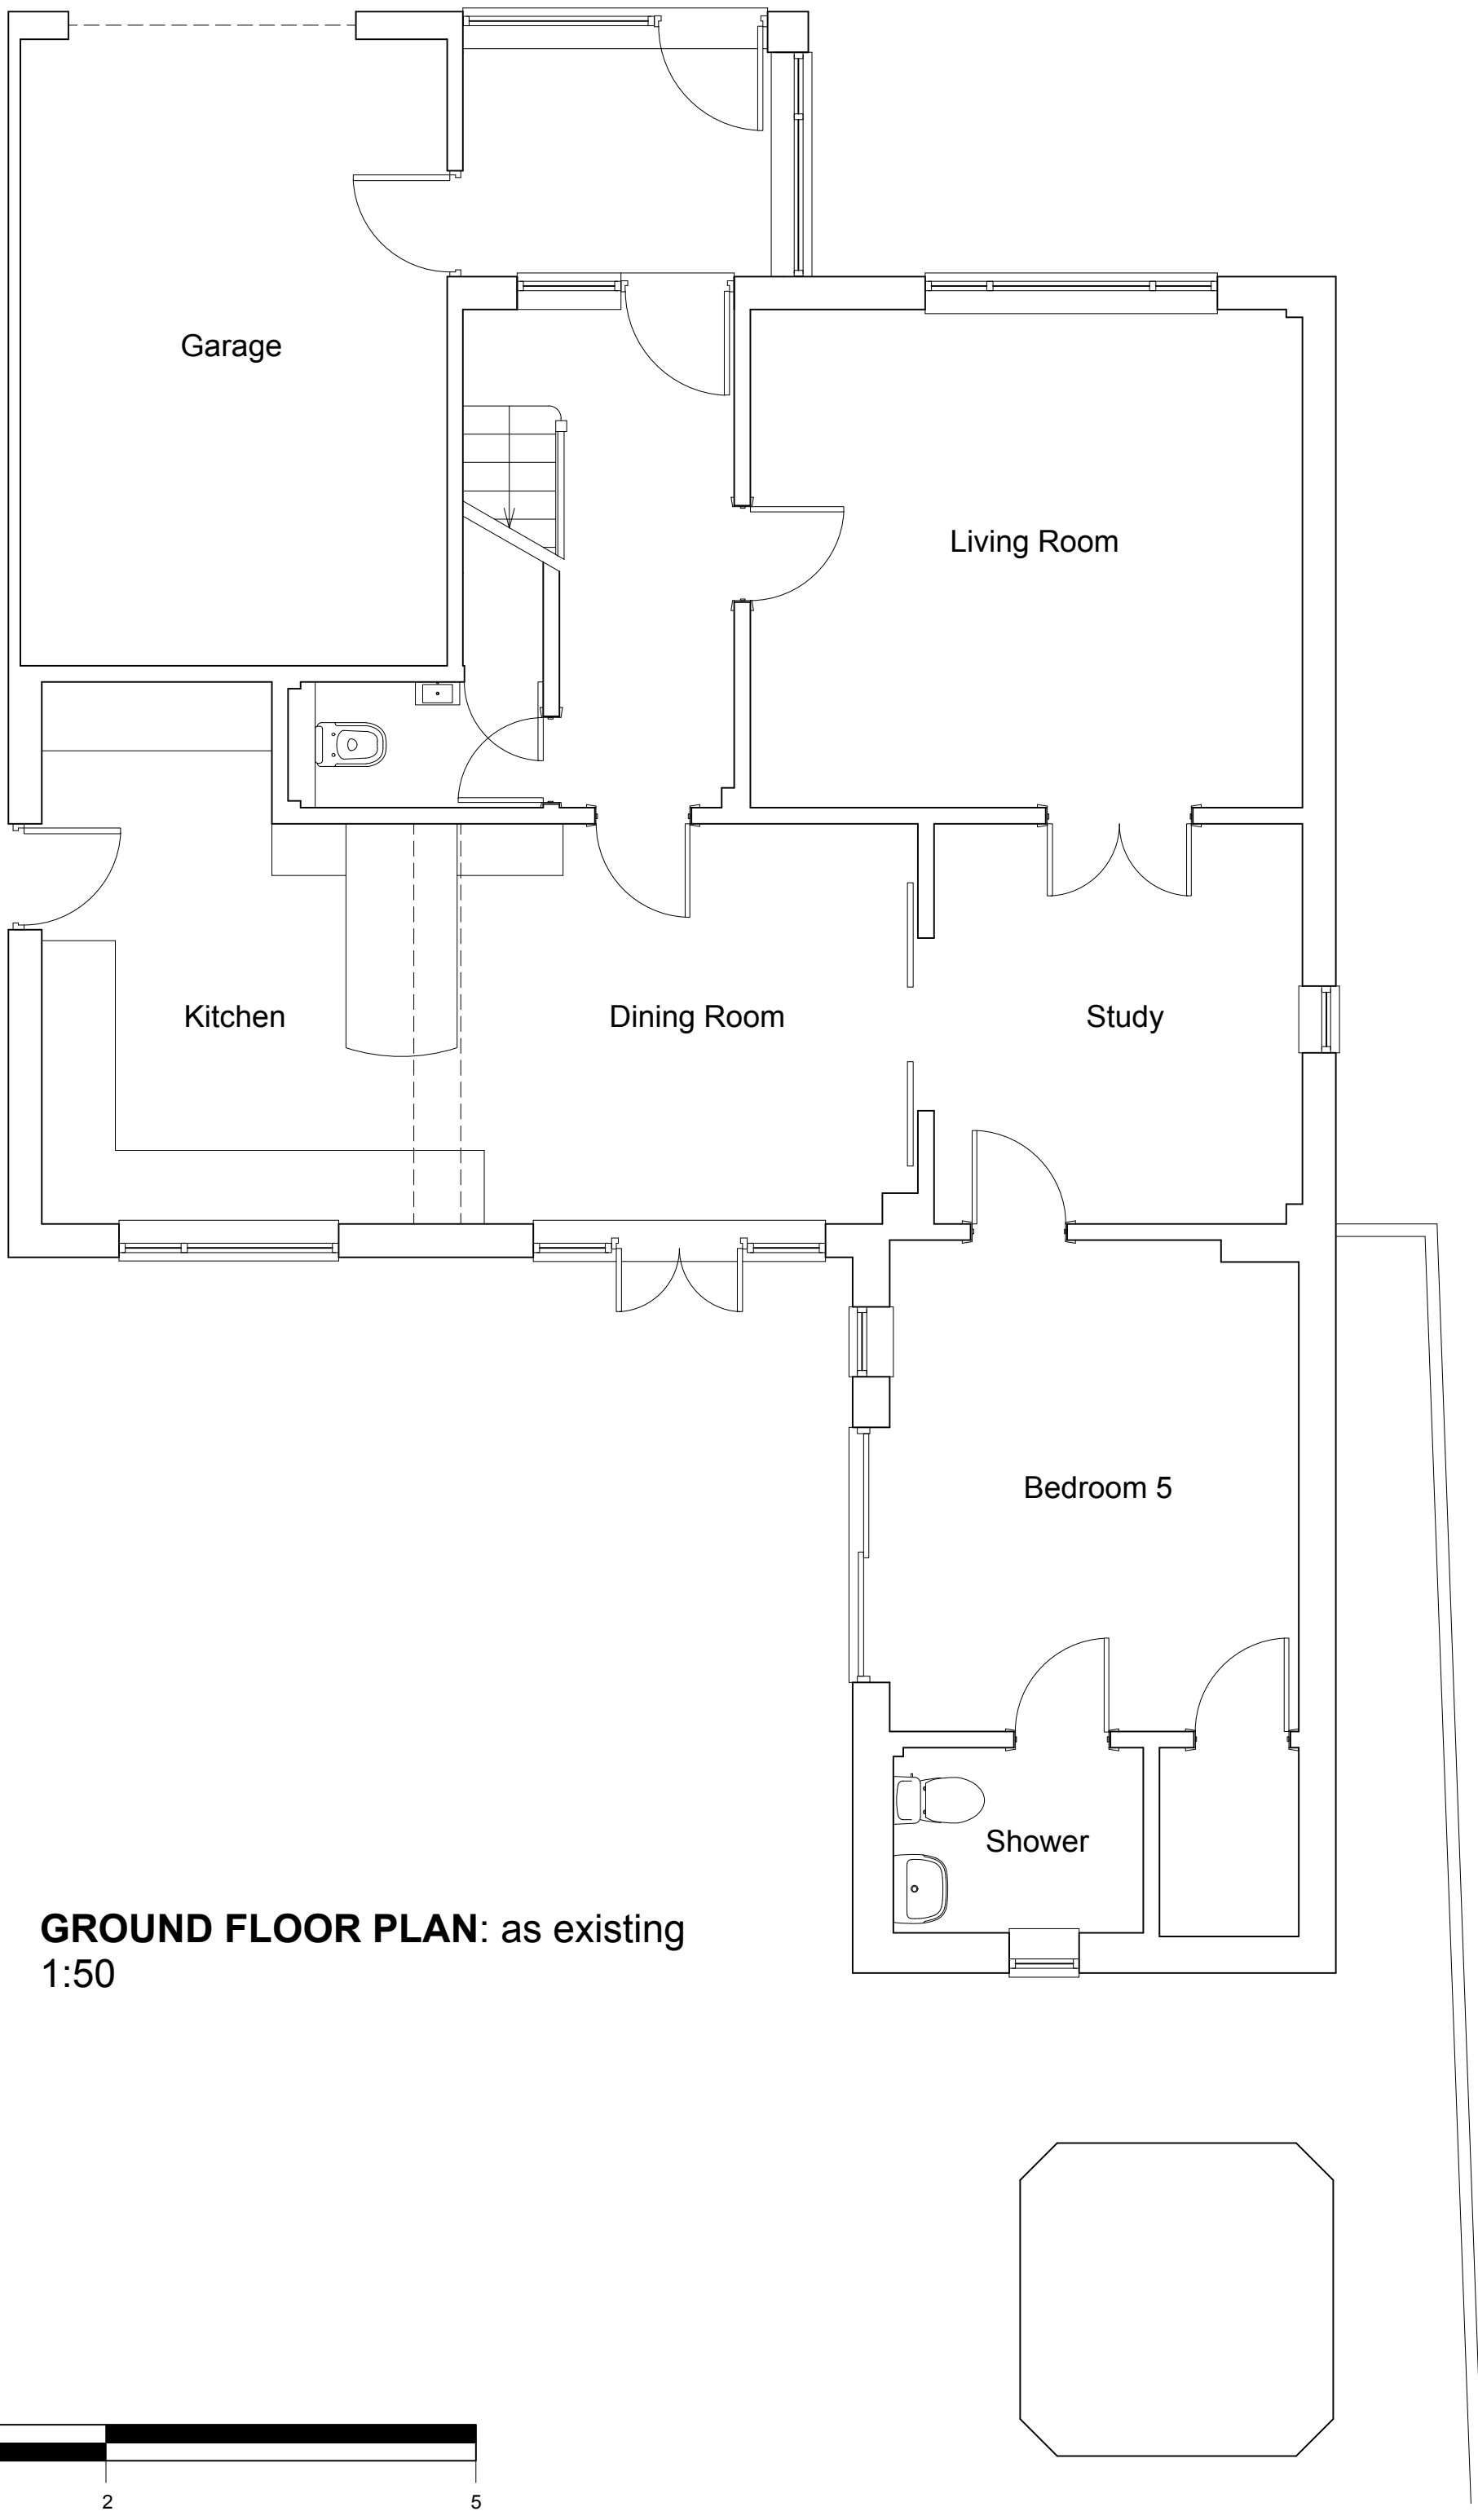


GROUND FLOOR PLAN: as existing
1:50

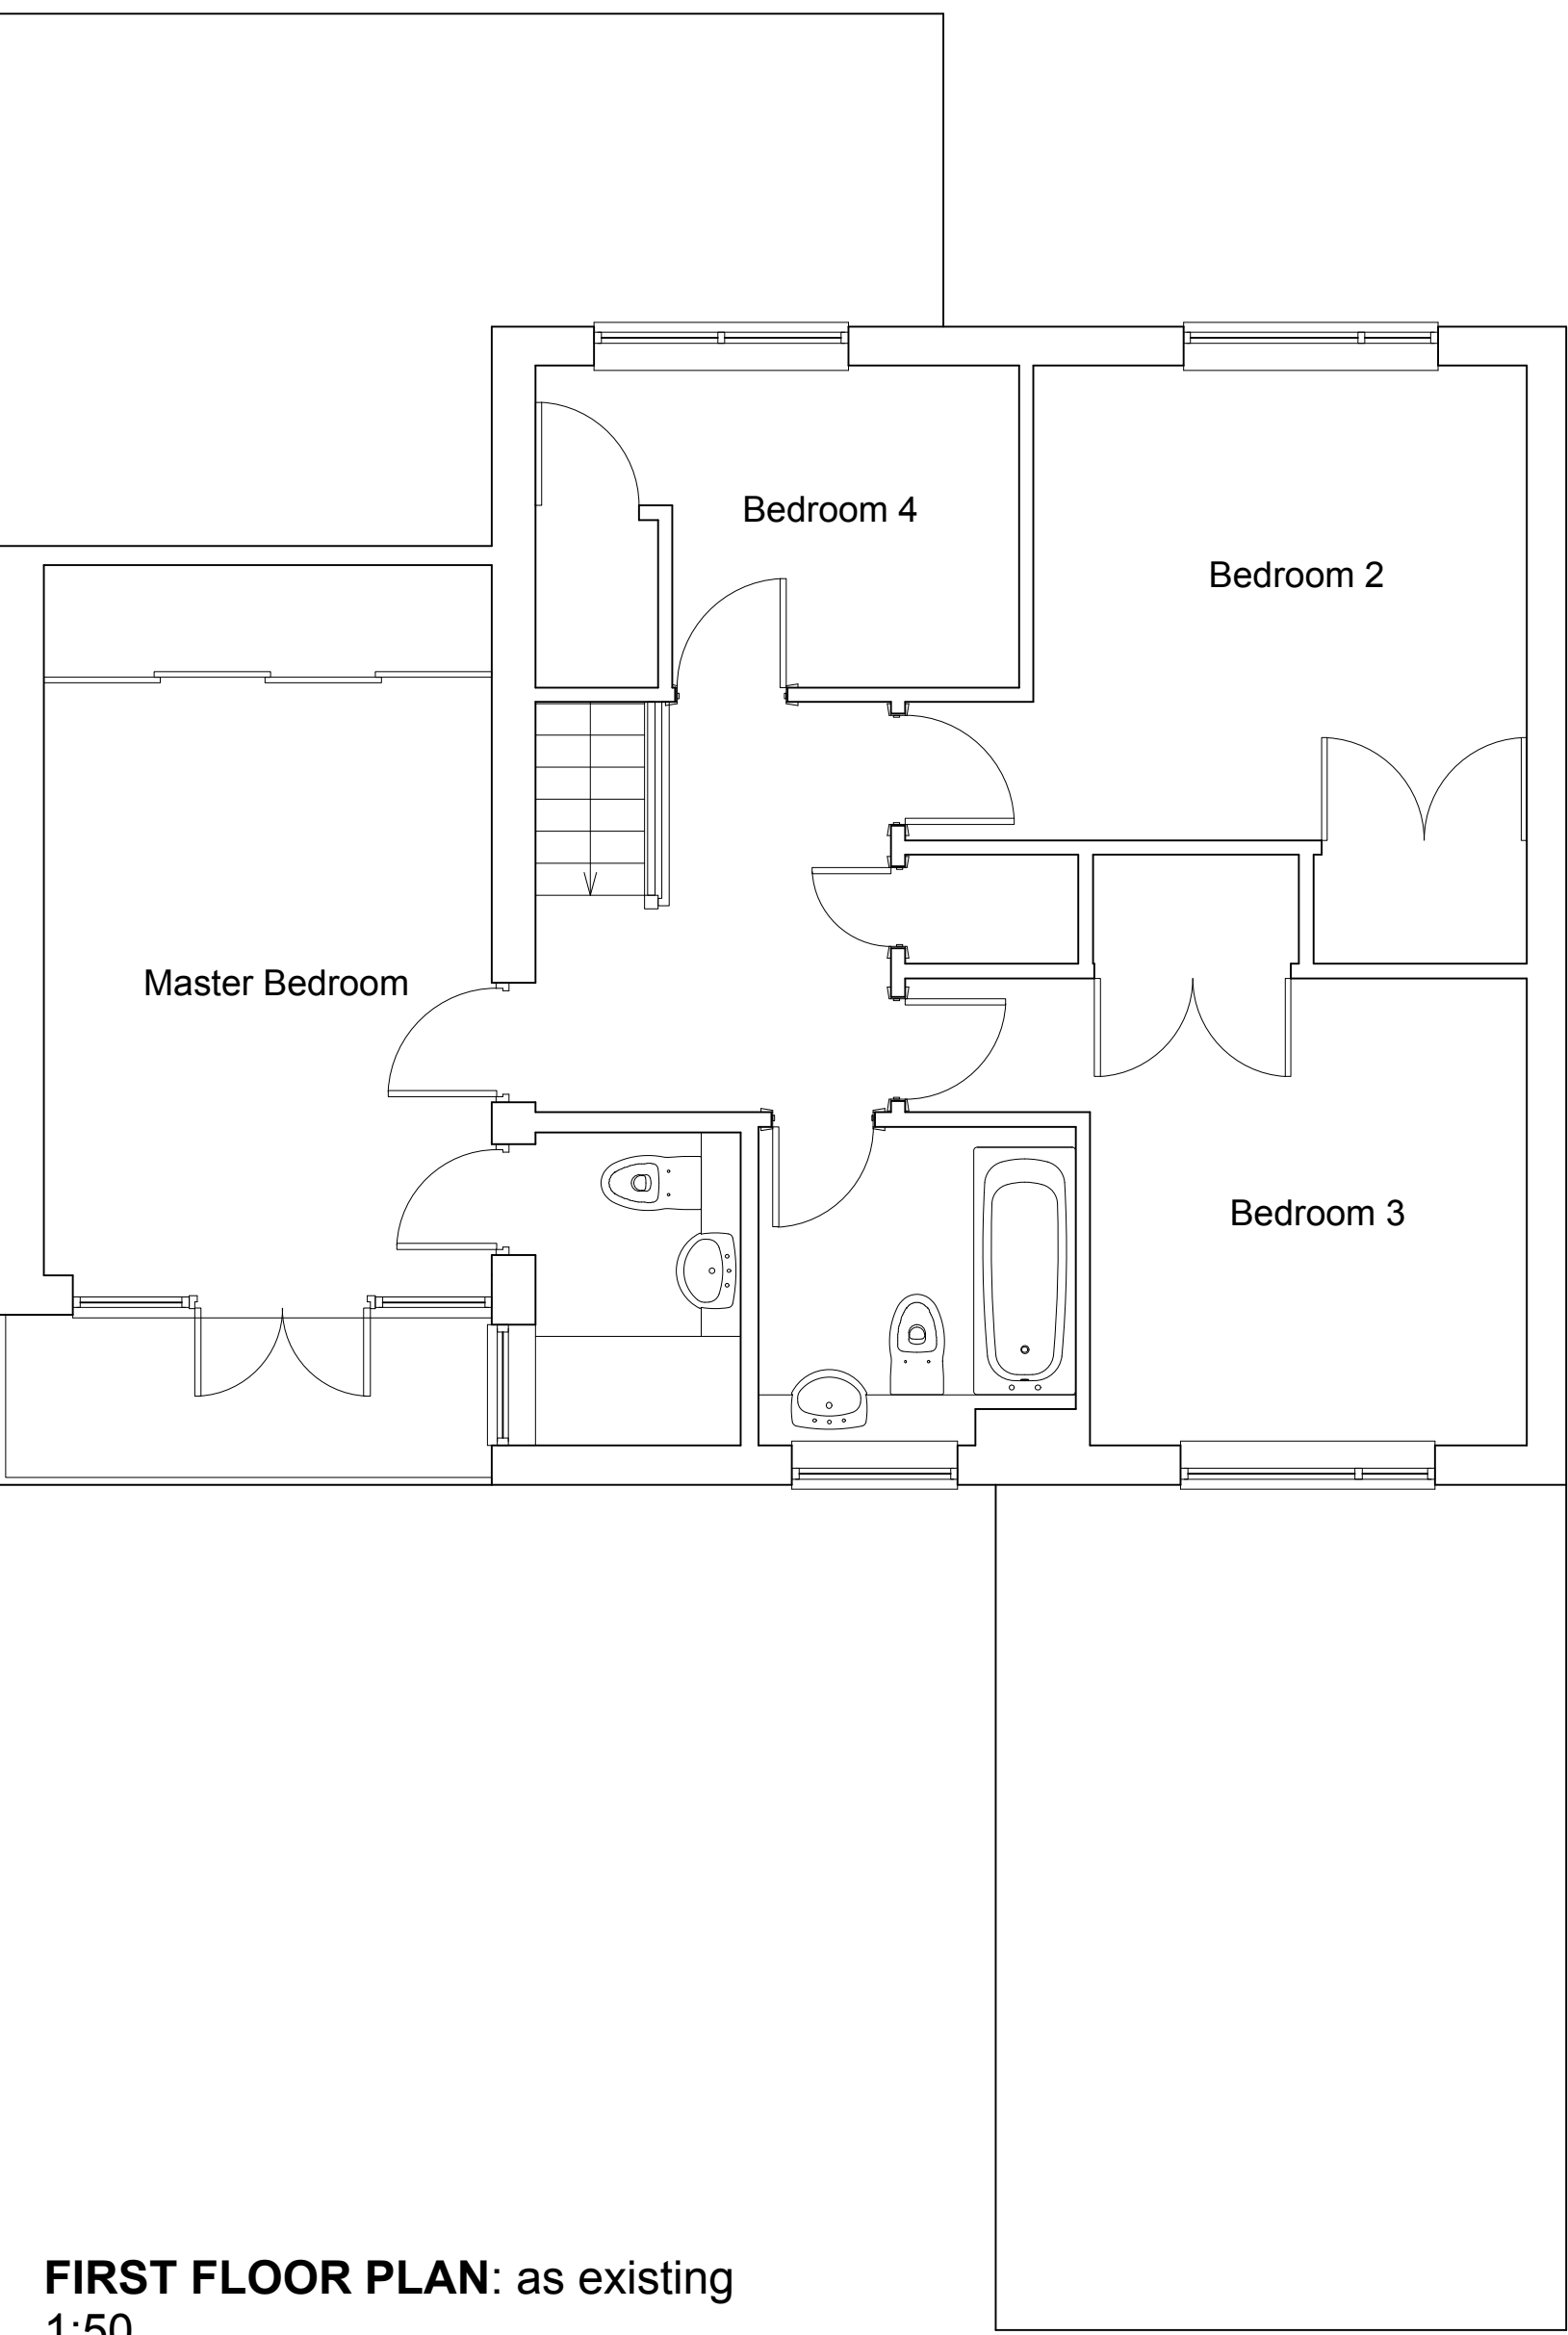


FIRST FLOOR PLAN: as existing
1:50

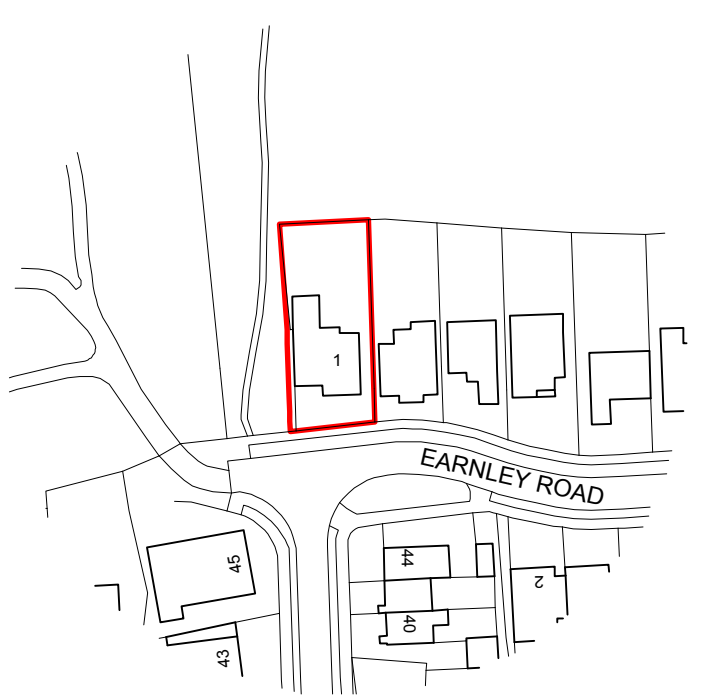

Ordnance Survey (c) Crown Copyright 2014.
All rights reserved. Licence number 100022432
SITE LOCATION PLAN
1:1250

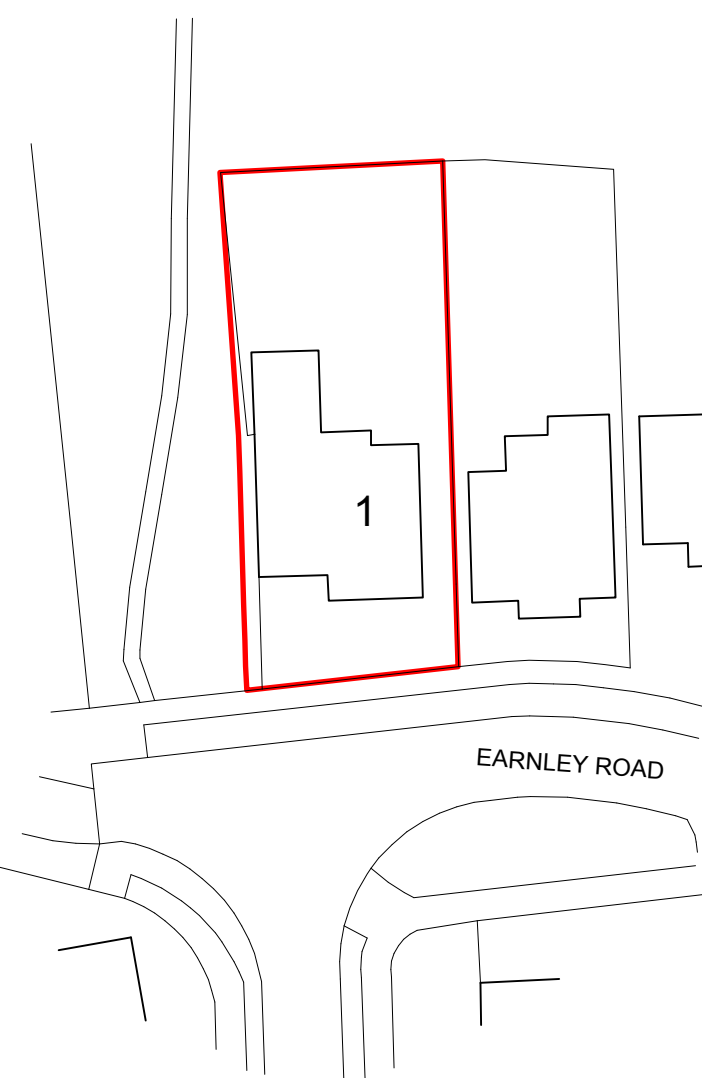

BLOCK PLAN
1:500

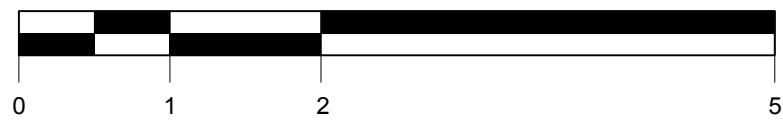

Project		1 Earnley Road Hayling Island PO11 9SU	
Client		Mrs G Browning	
Drawing:		Plans and Elevations: as existing	
Scale:	Date:	Drawn:	
1:500:1:1001:5001:1250 @ A1 1:1000:1:2001:10001:2500 @ A3	Aug 2014	RMB	
Drawing no:		Rev:	
PA14-150:01		-	
A: 1 Victoria Square Lee-on-the-Solent Hants PO13 9NB T: 02392 55 66 40 E: studio@plumarchitects.co.uk			