




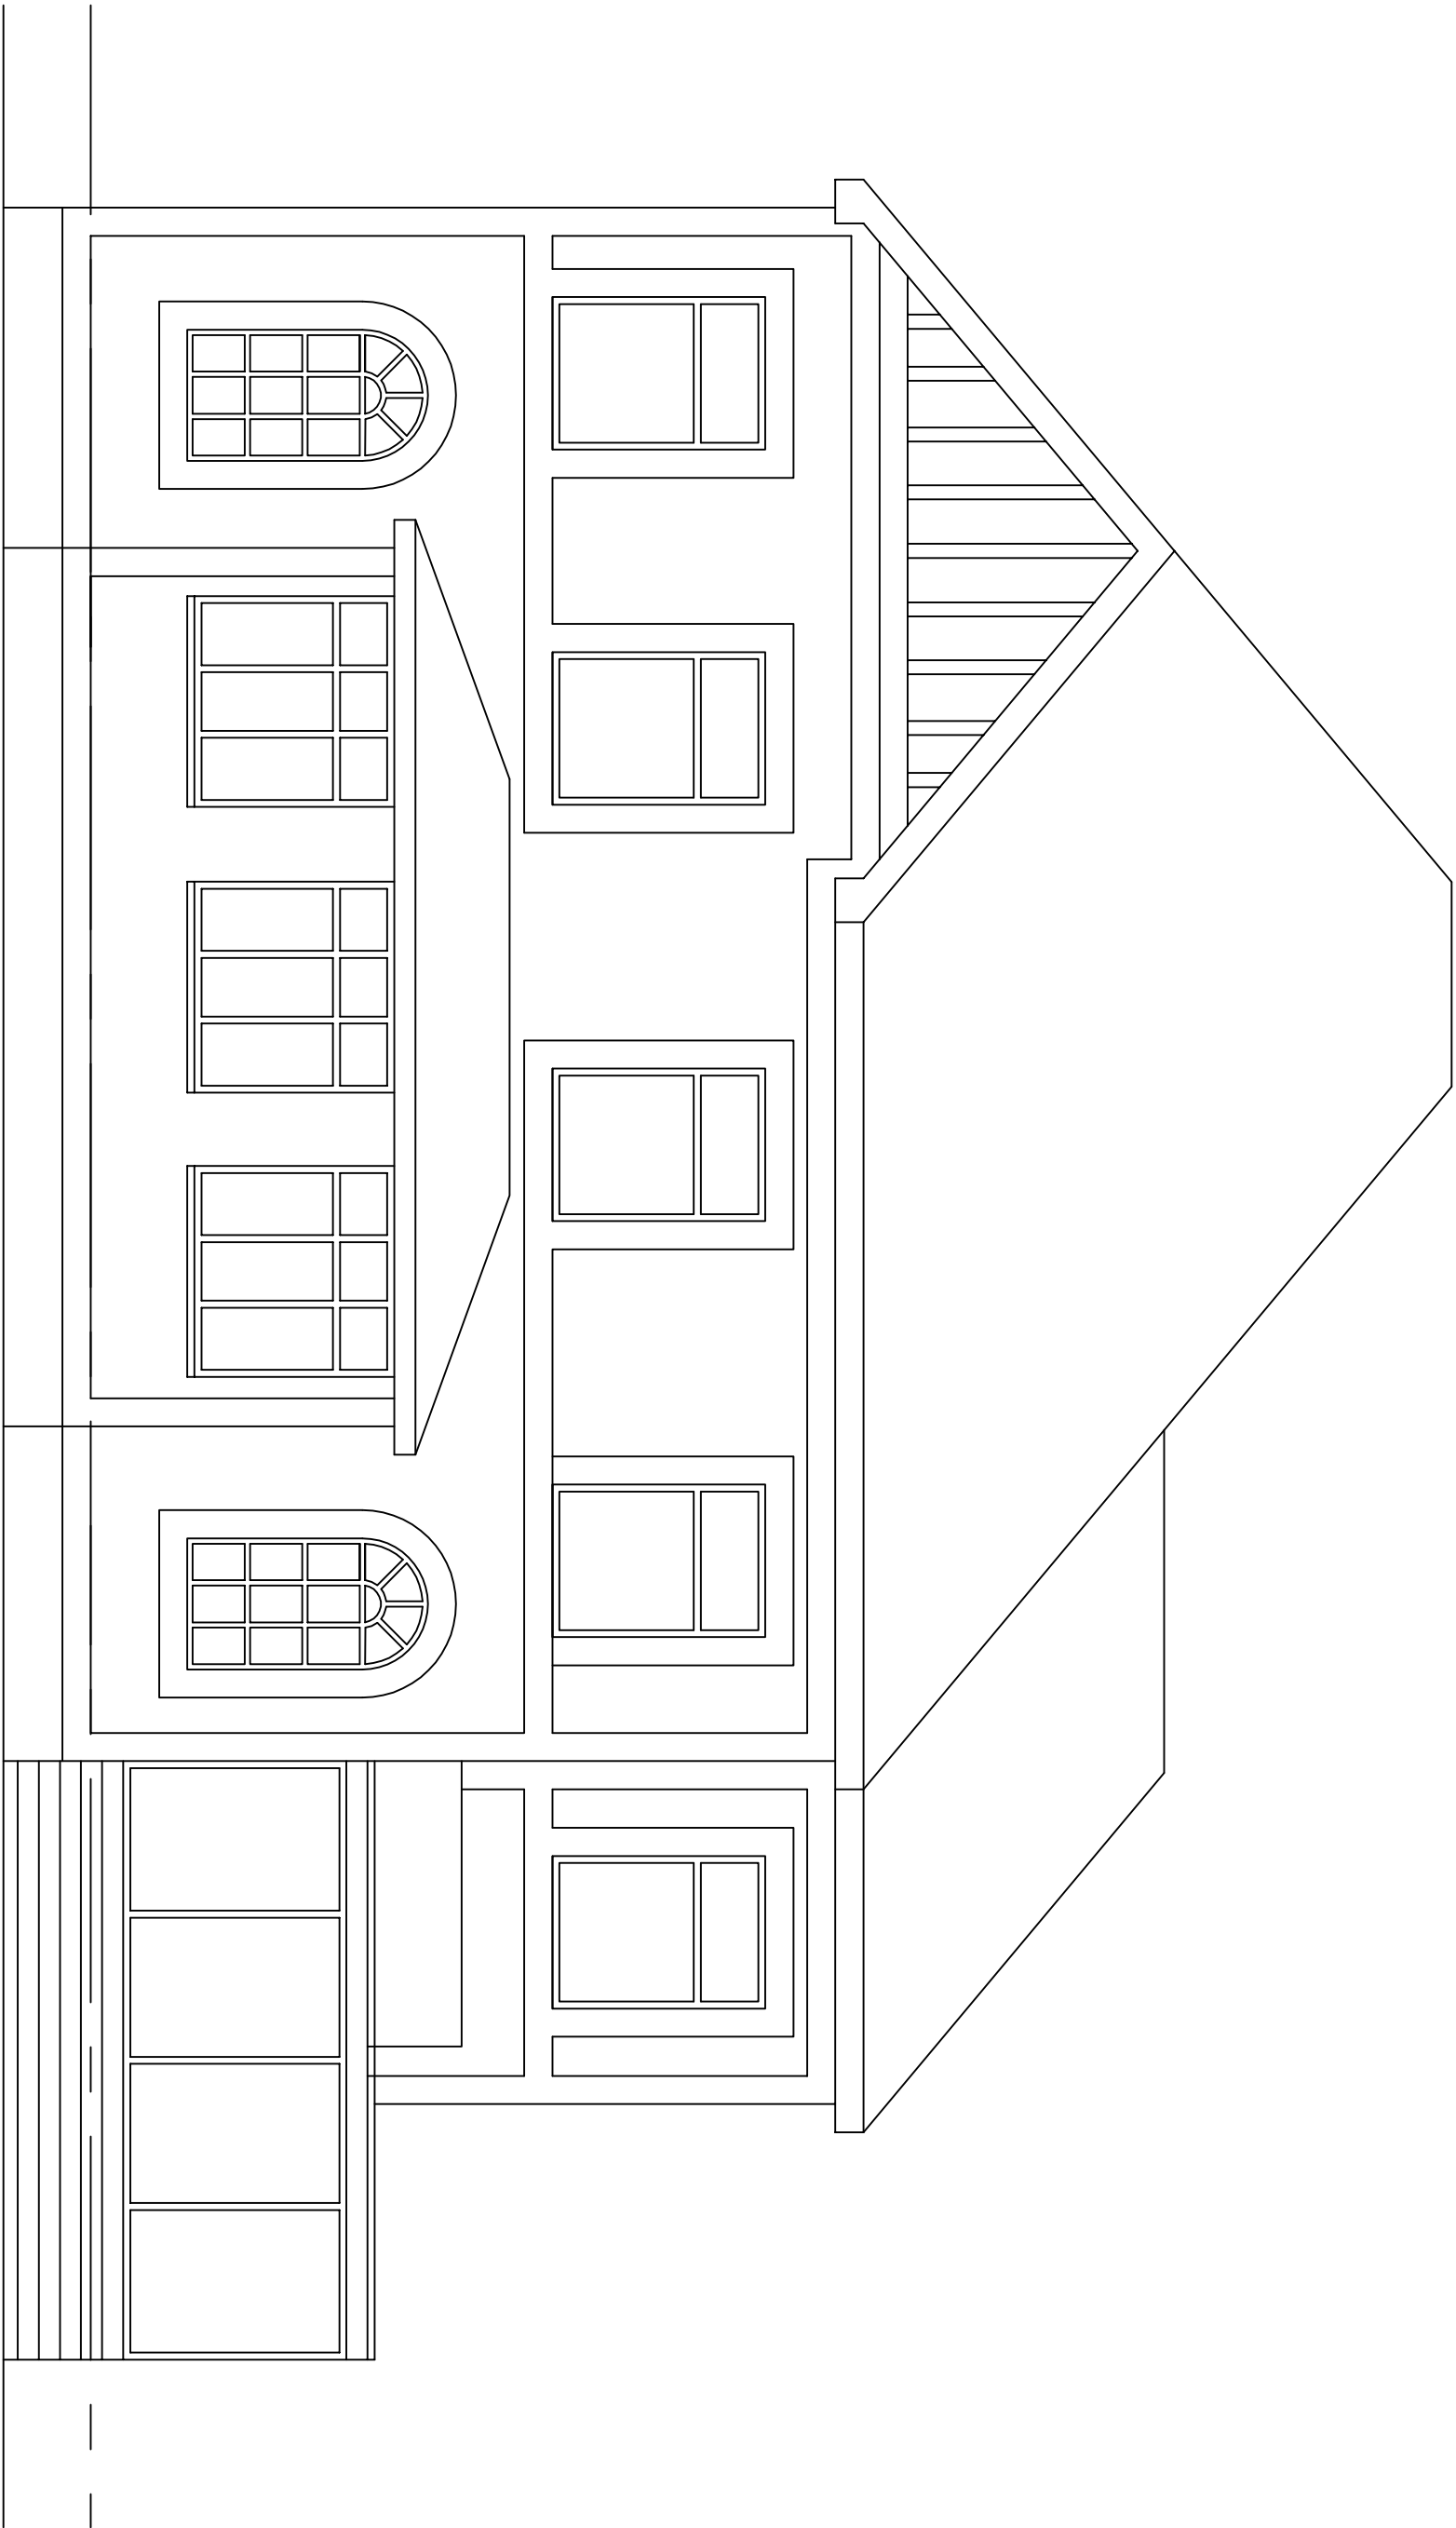


FRONT ELEVATION

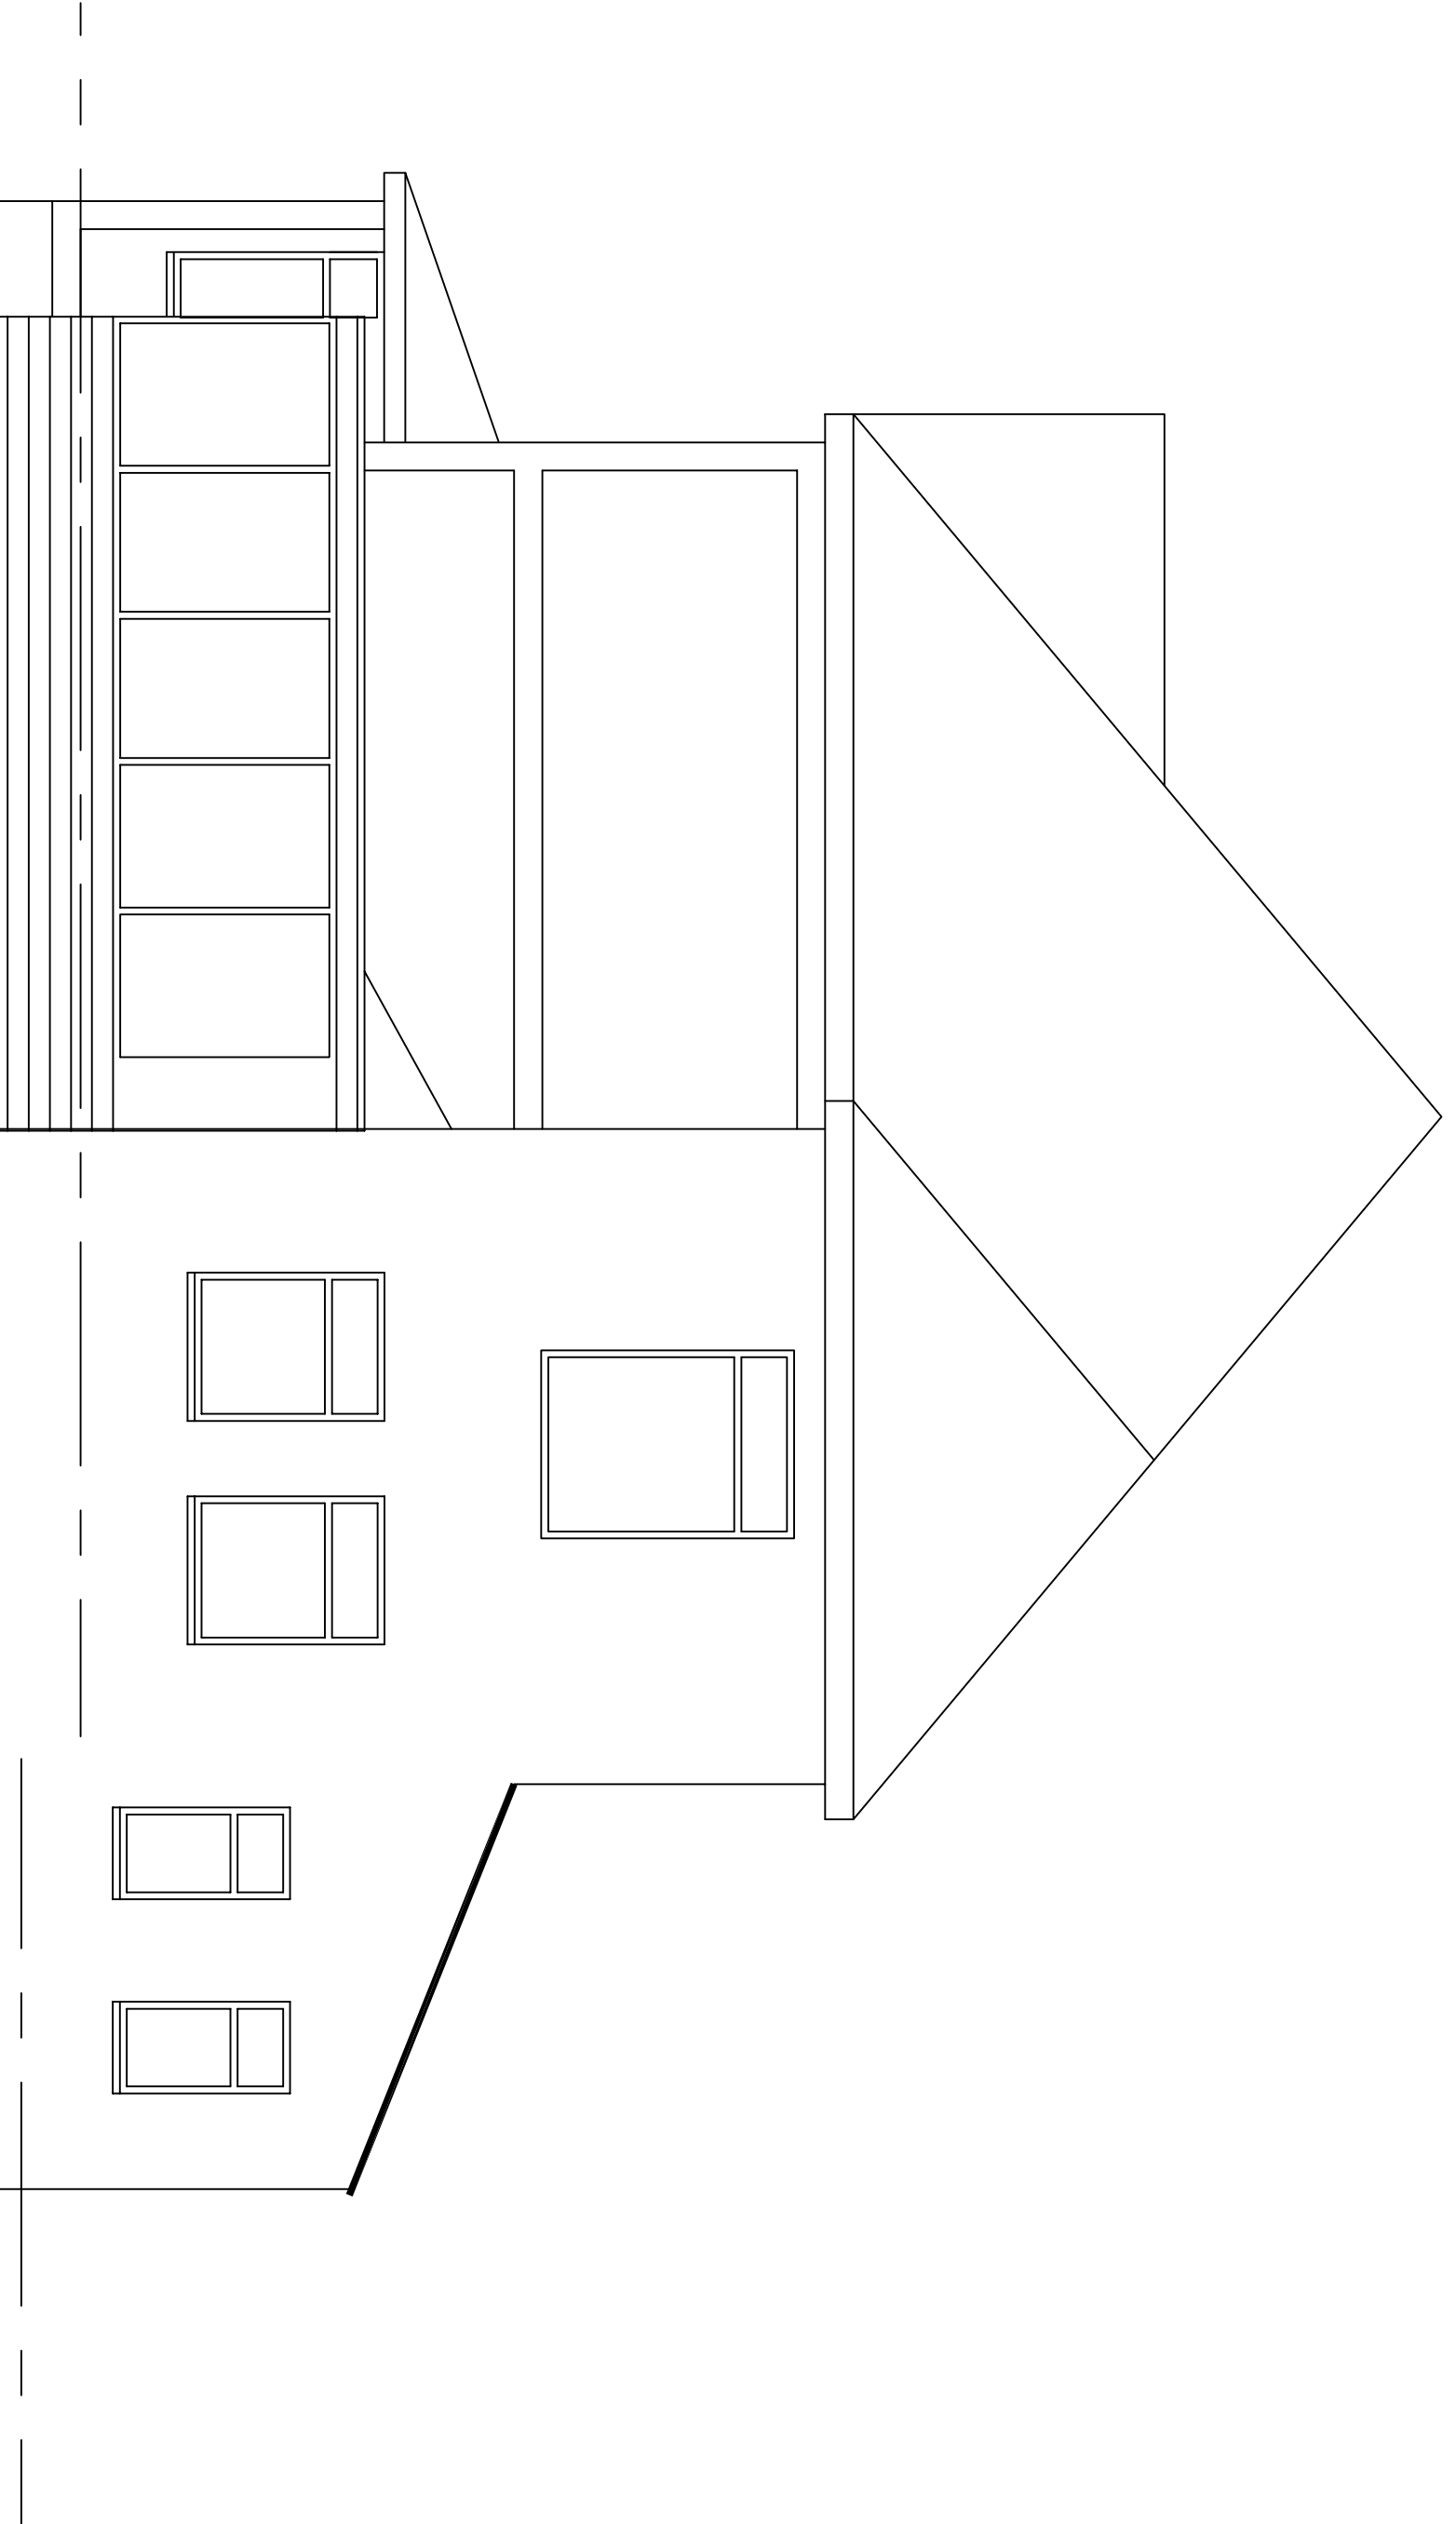


SIDE ELEVATION

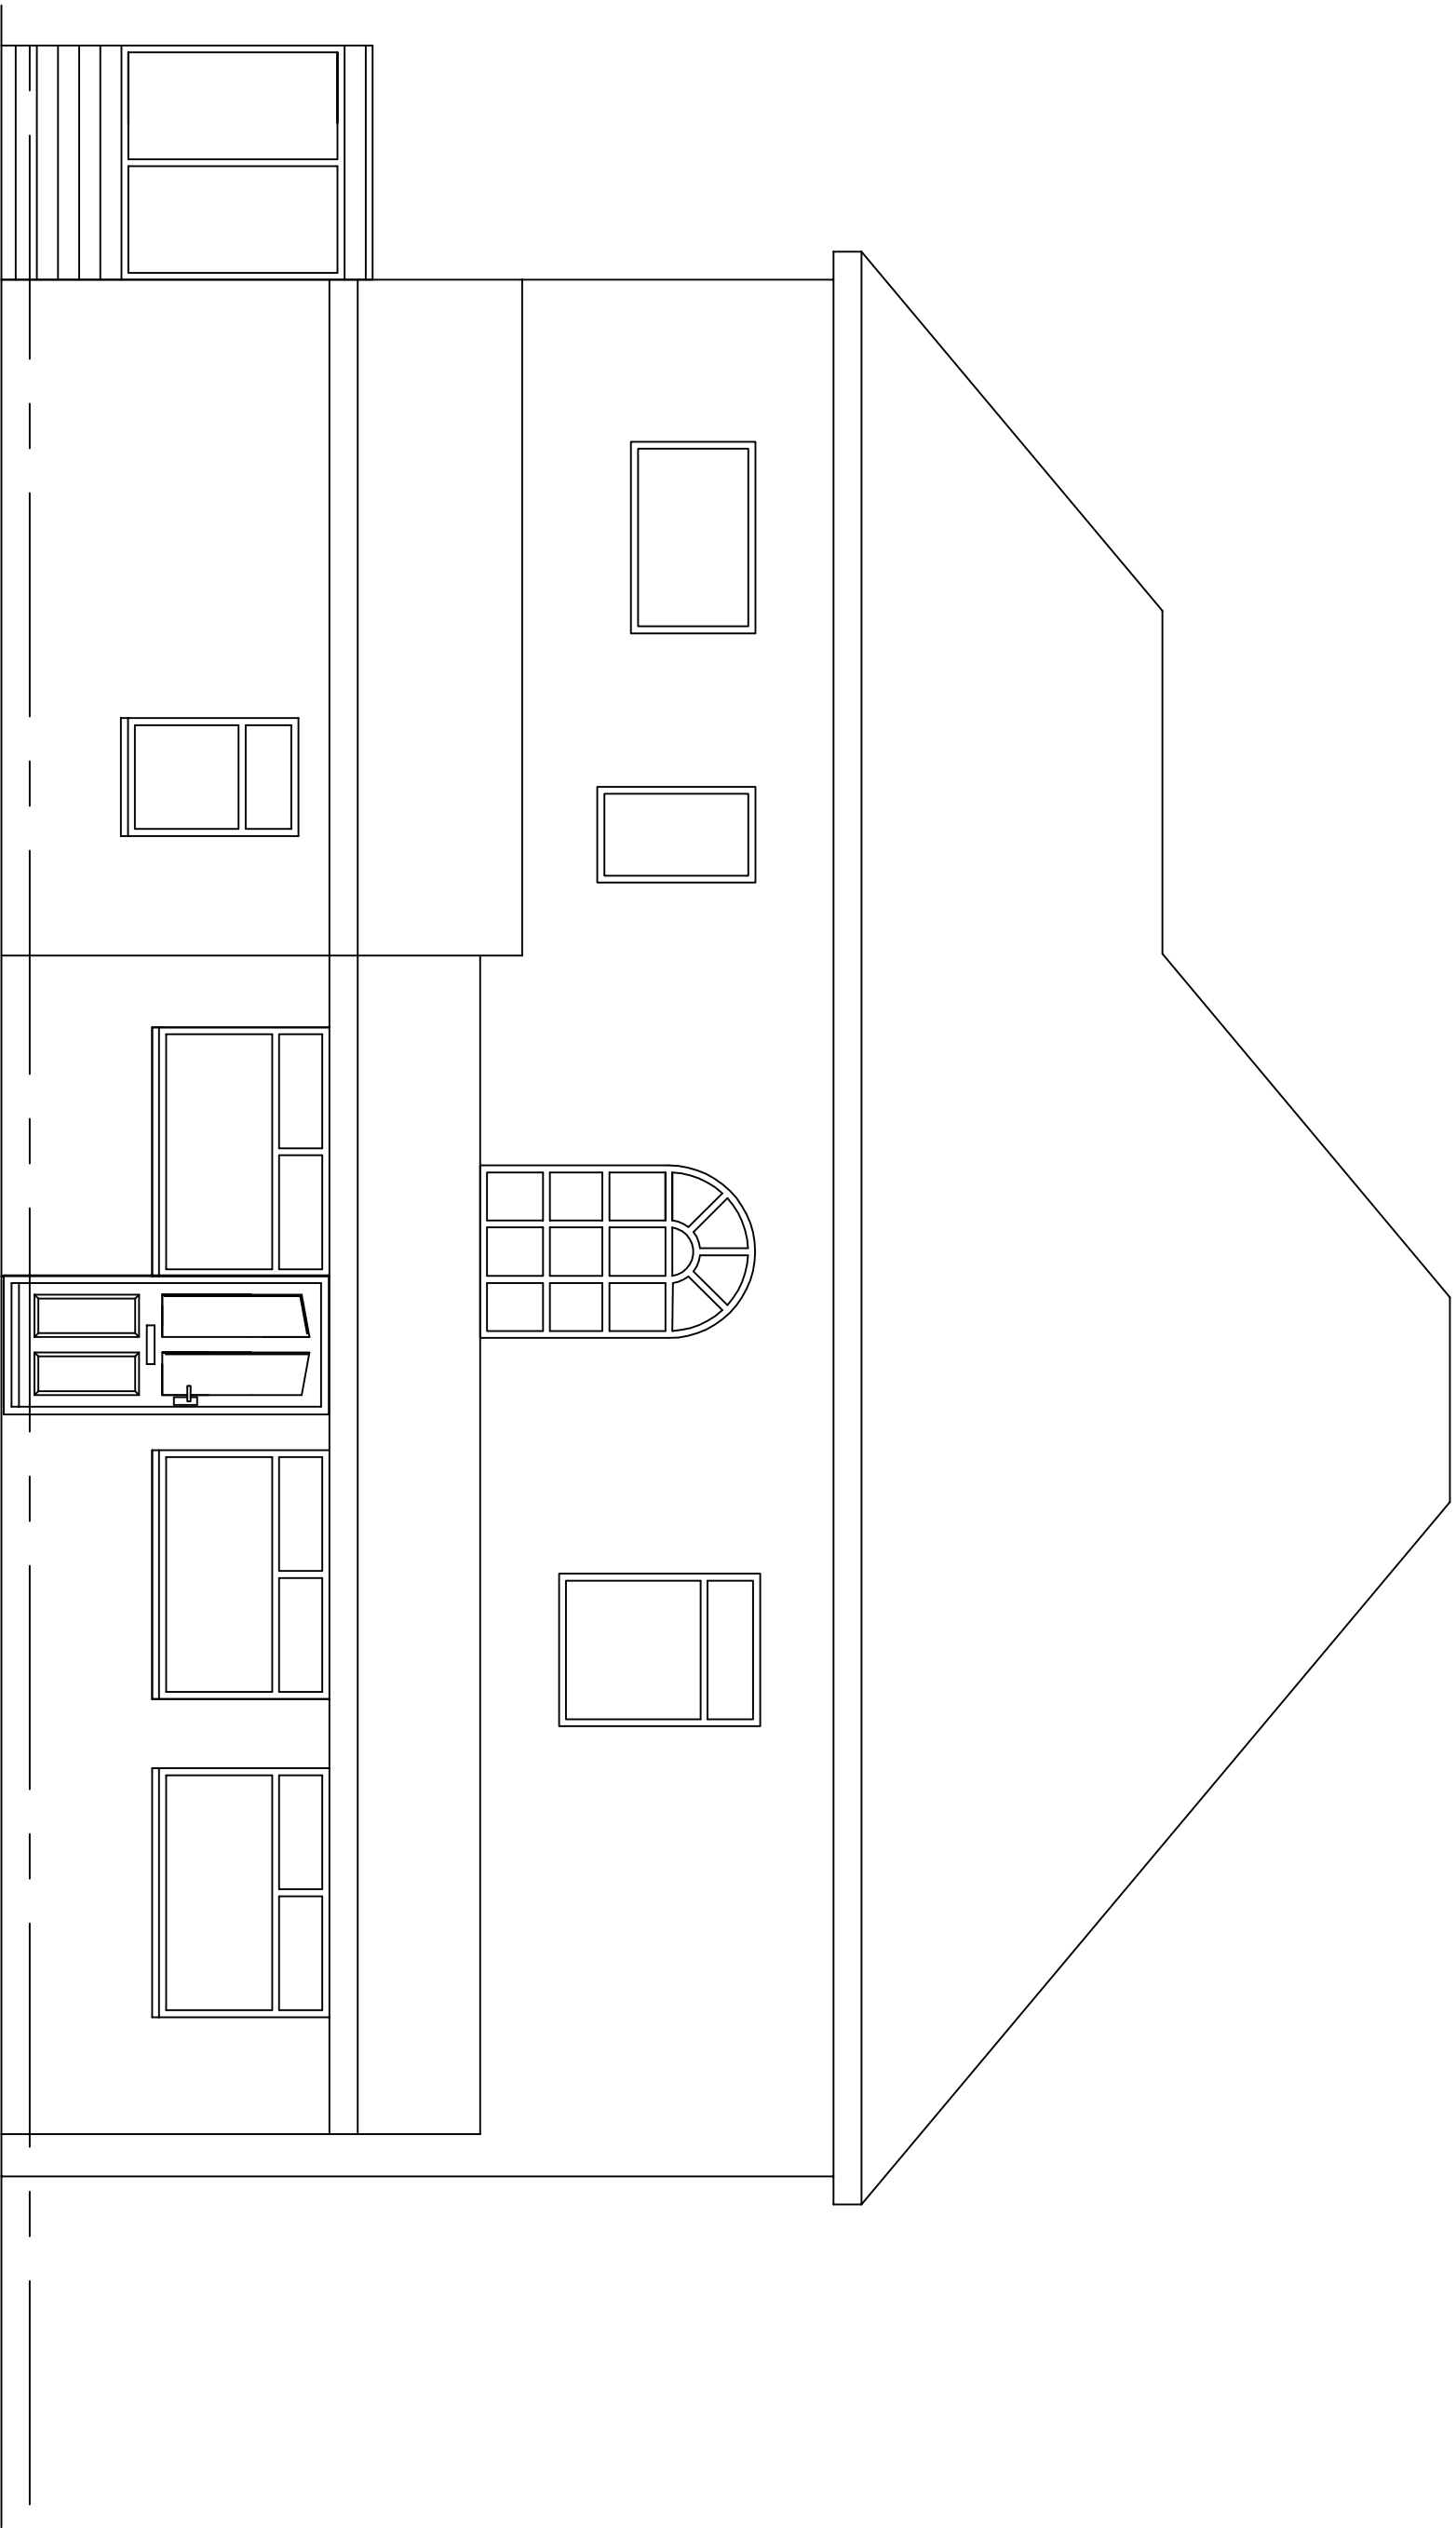

REAR ELEVATION

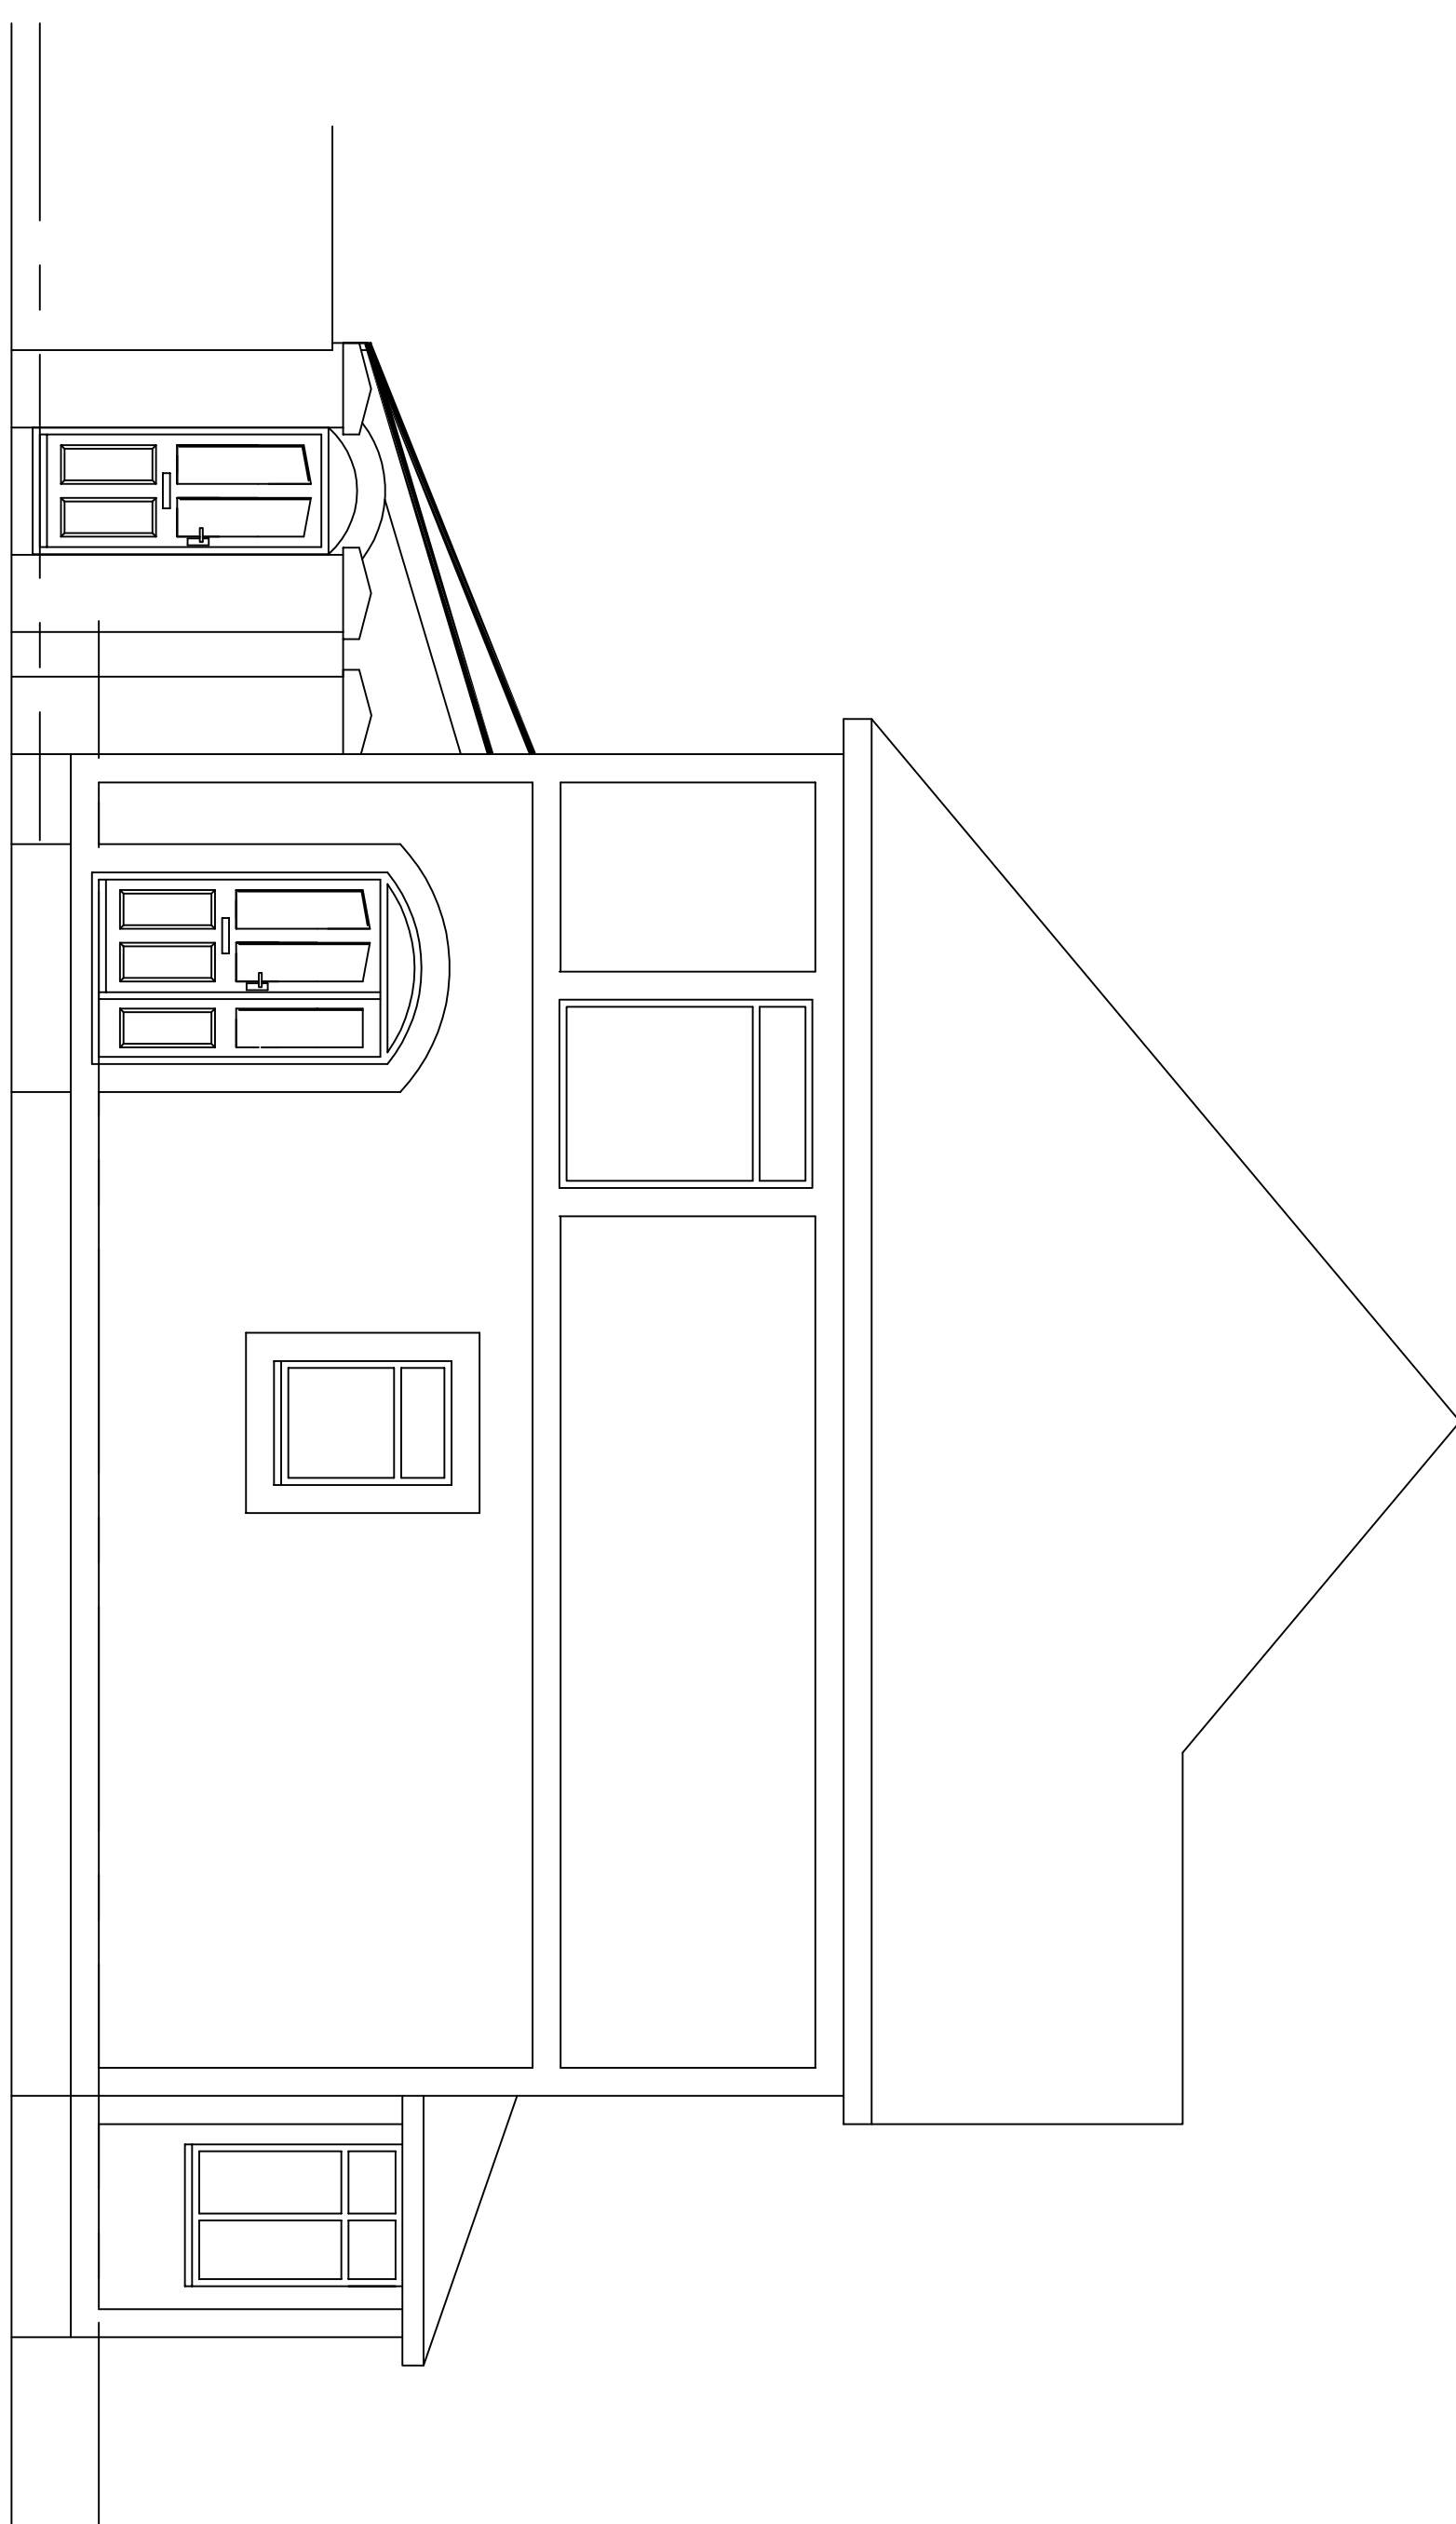

SIDE ELEVATION

 

Scale

This drawing may be scaled for planning purposes only.
For all other purposes dimensions must be checked on
site and not scaled from the drawing.

Client:	Mr. L. Pearson
Project:	Dolphin Heights 1/2 Seaford, Haying Island
Drawing Title:	EXISTING ELEVATIONS
Drawn By:	SD
Date:	Mar 14
Drawing No:	DH-003
Issue:	A
Scale:	1:50@A2