




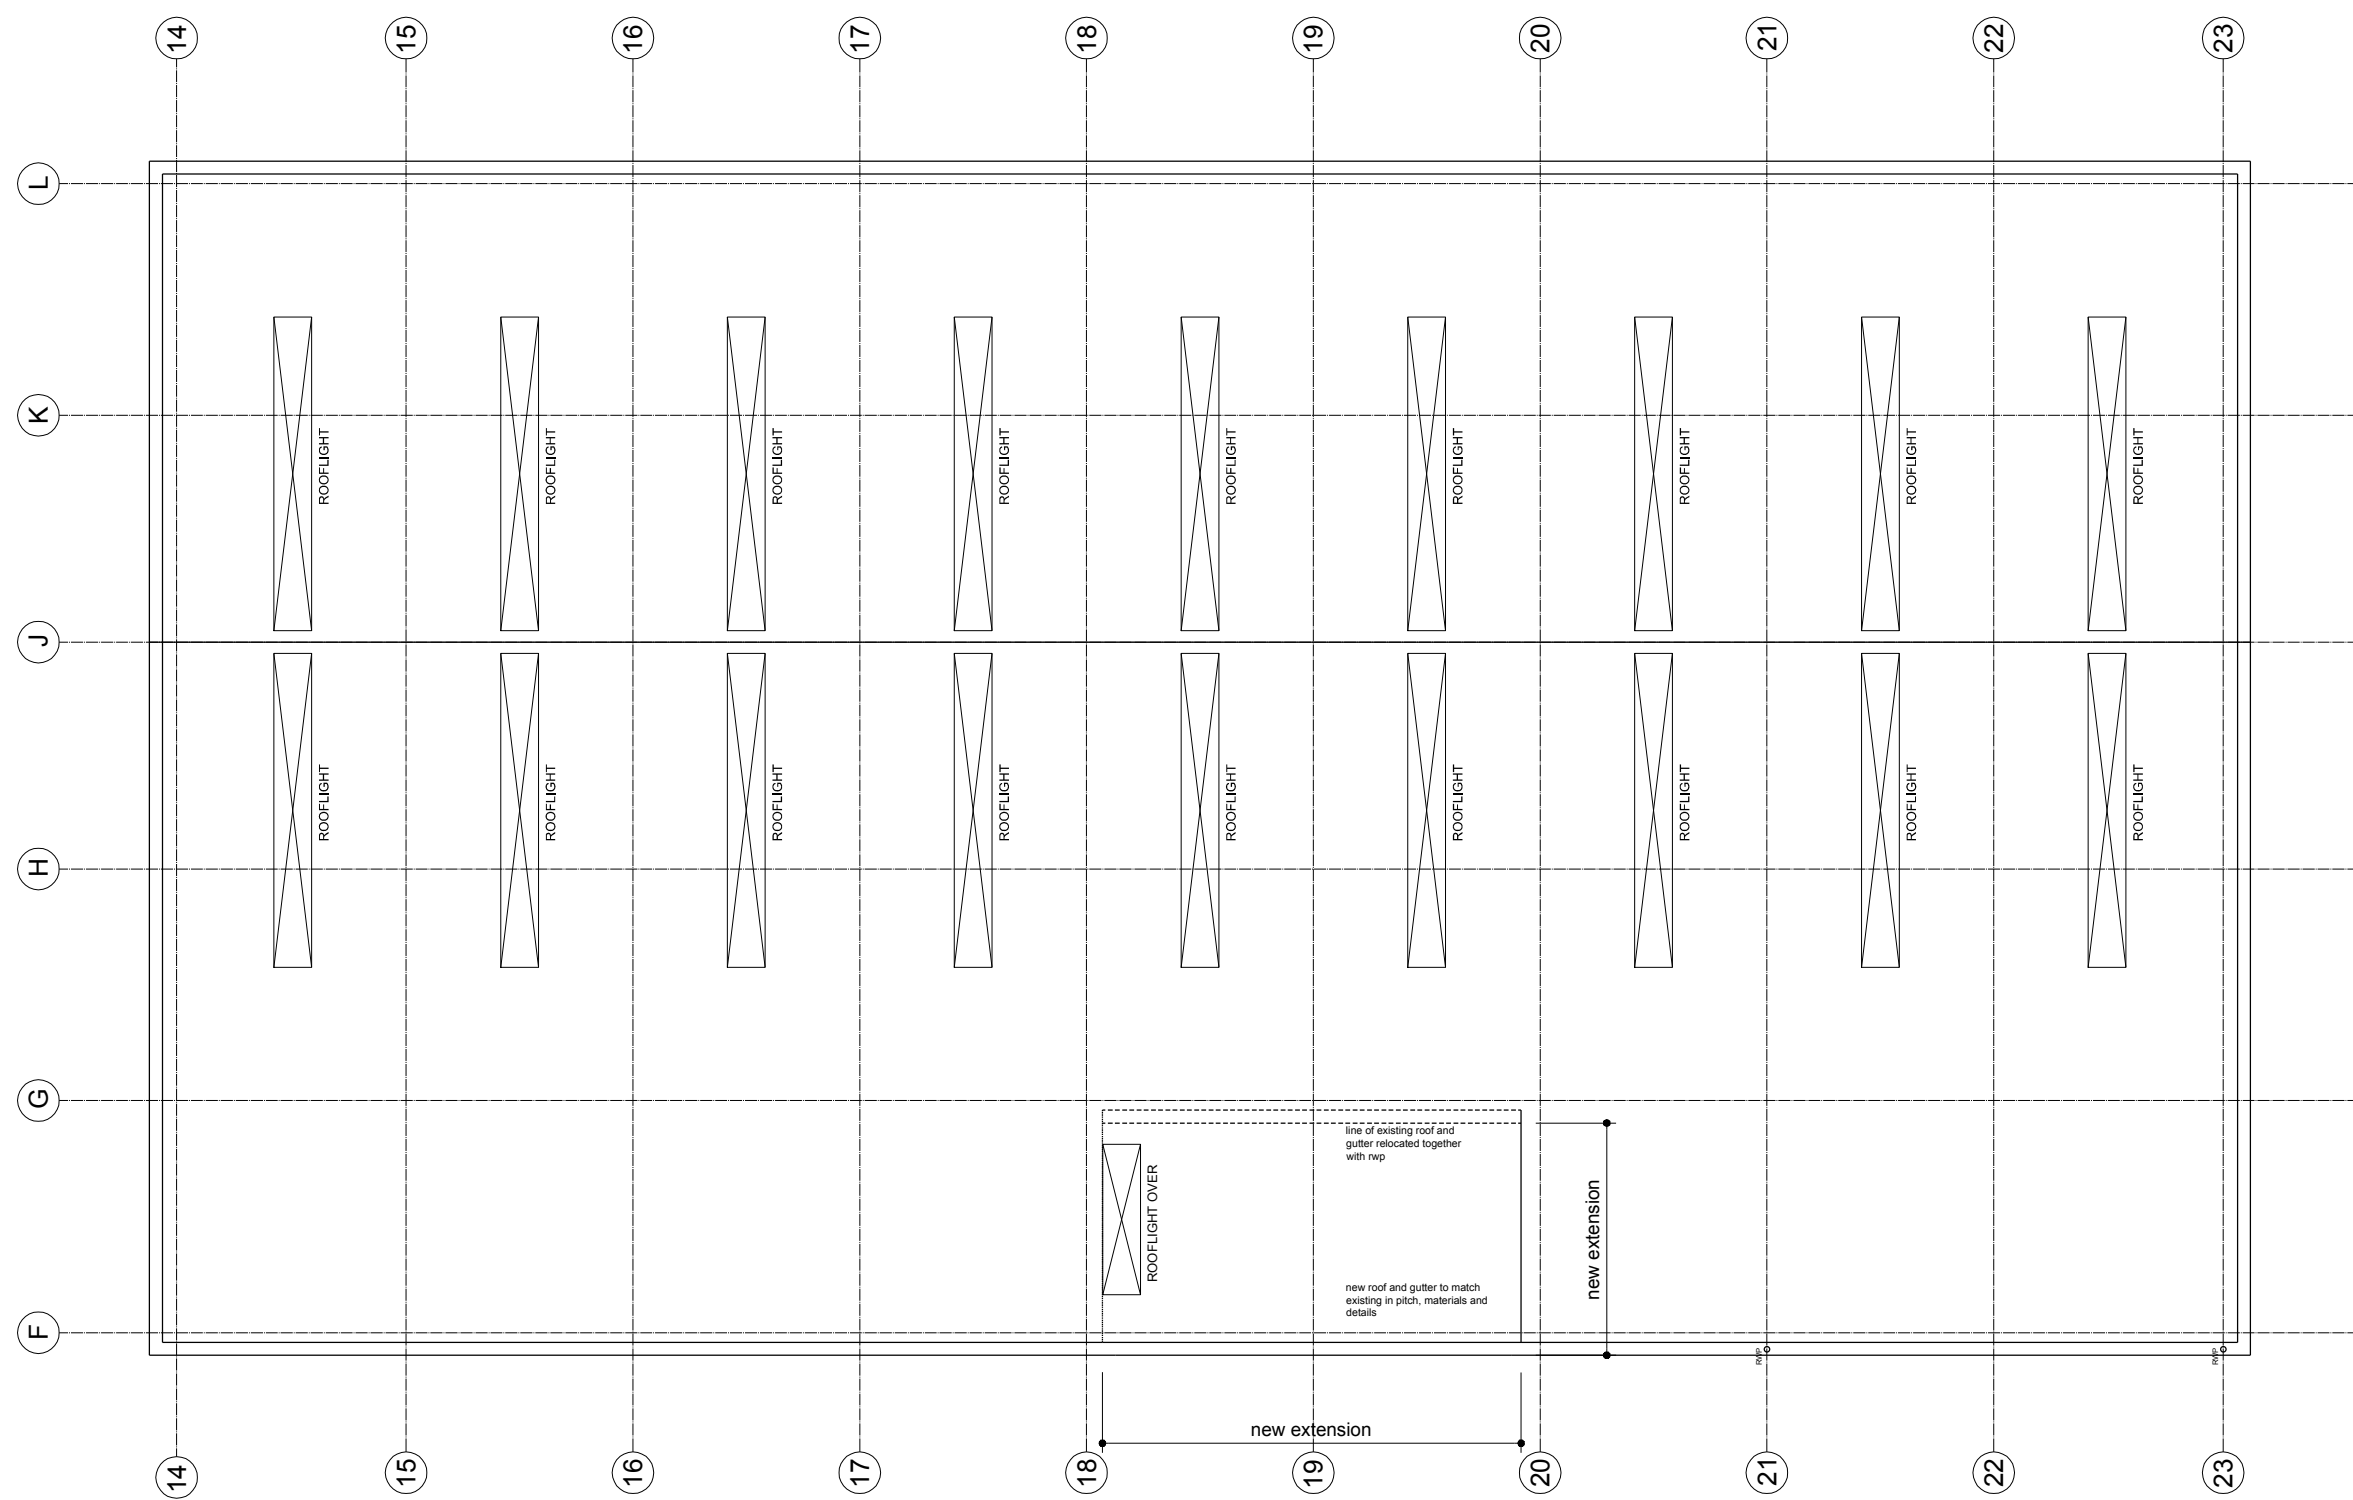


PROPOSED ROOF PLAN

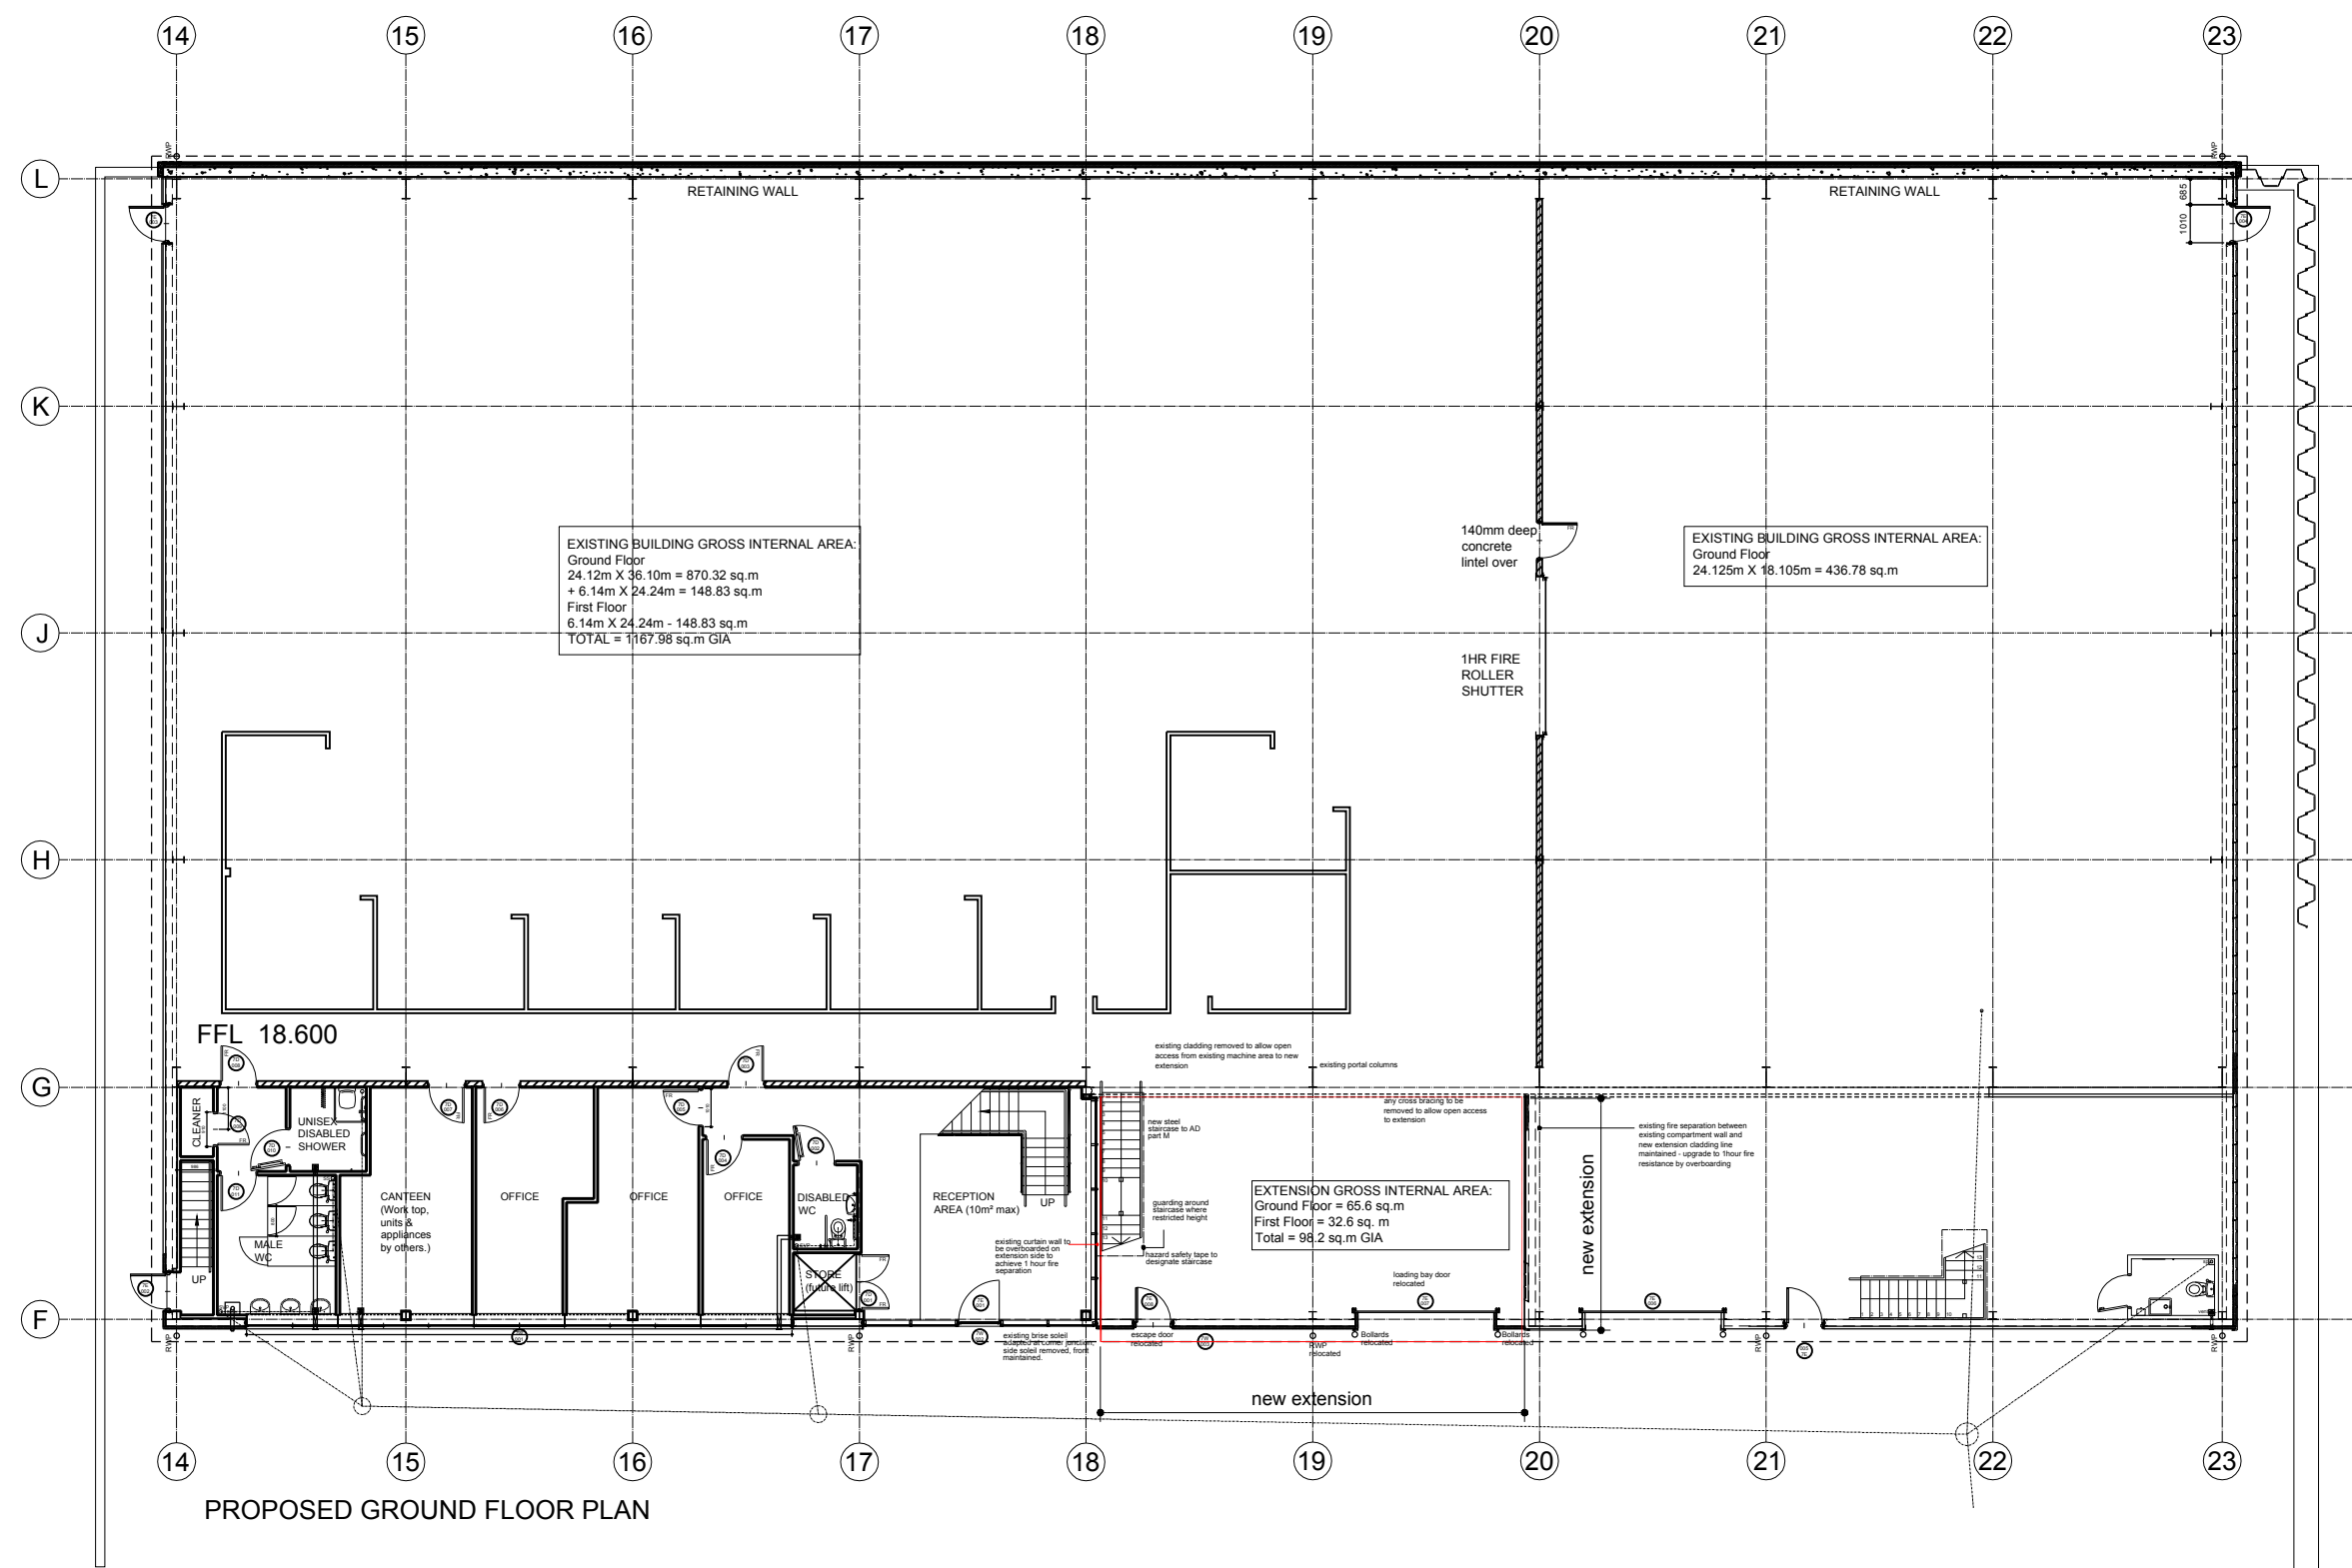


GENERAL LAYOUT PLANS 1:200

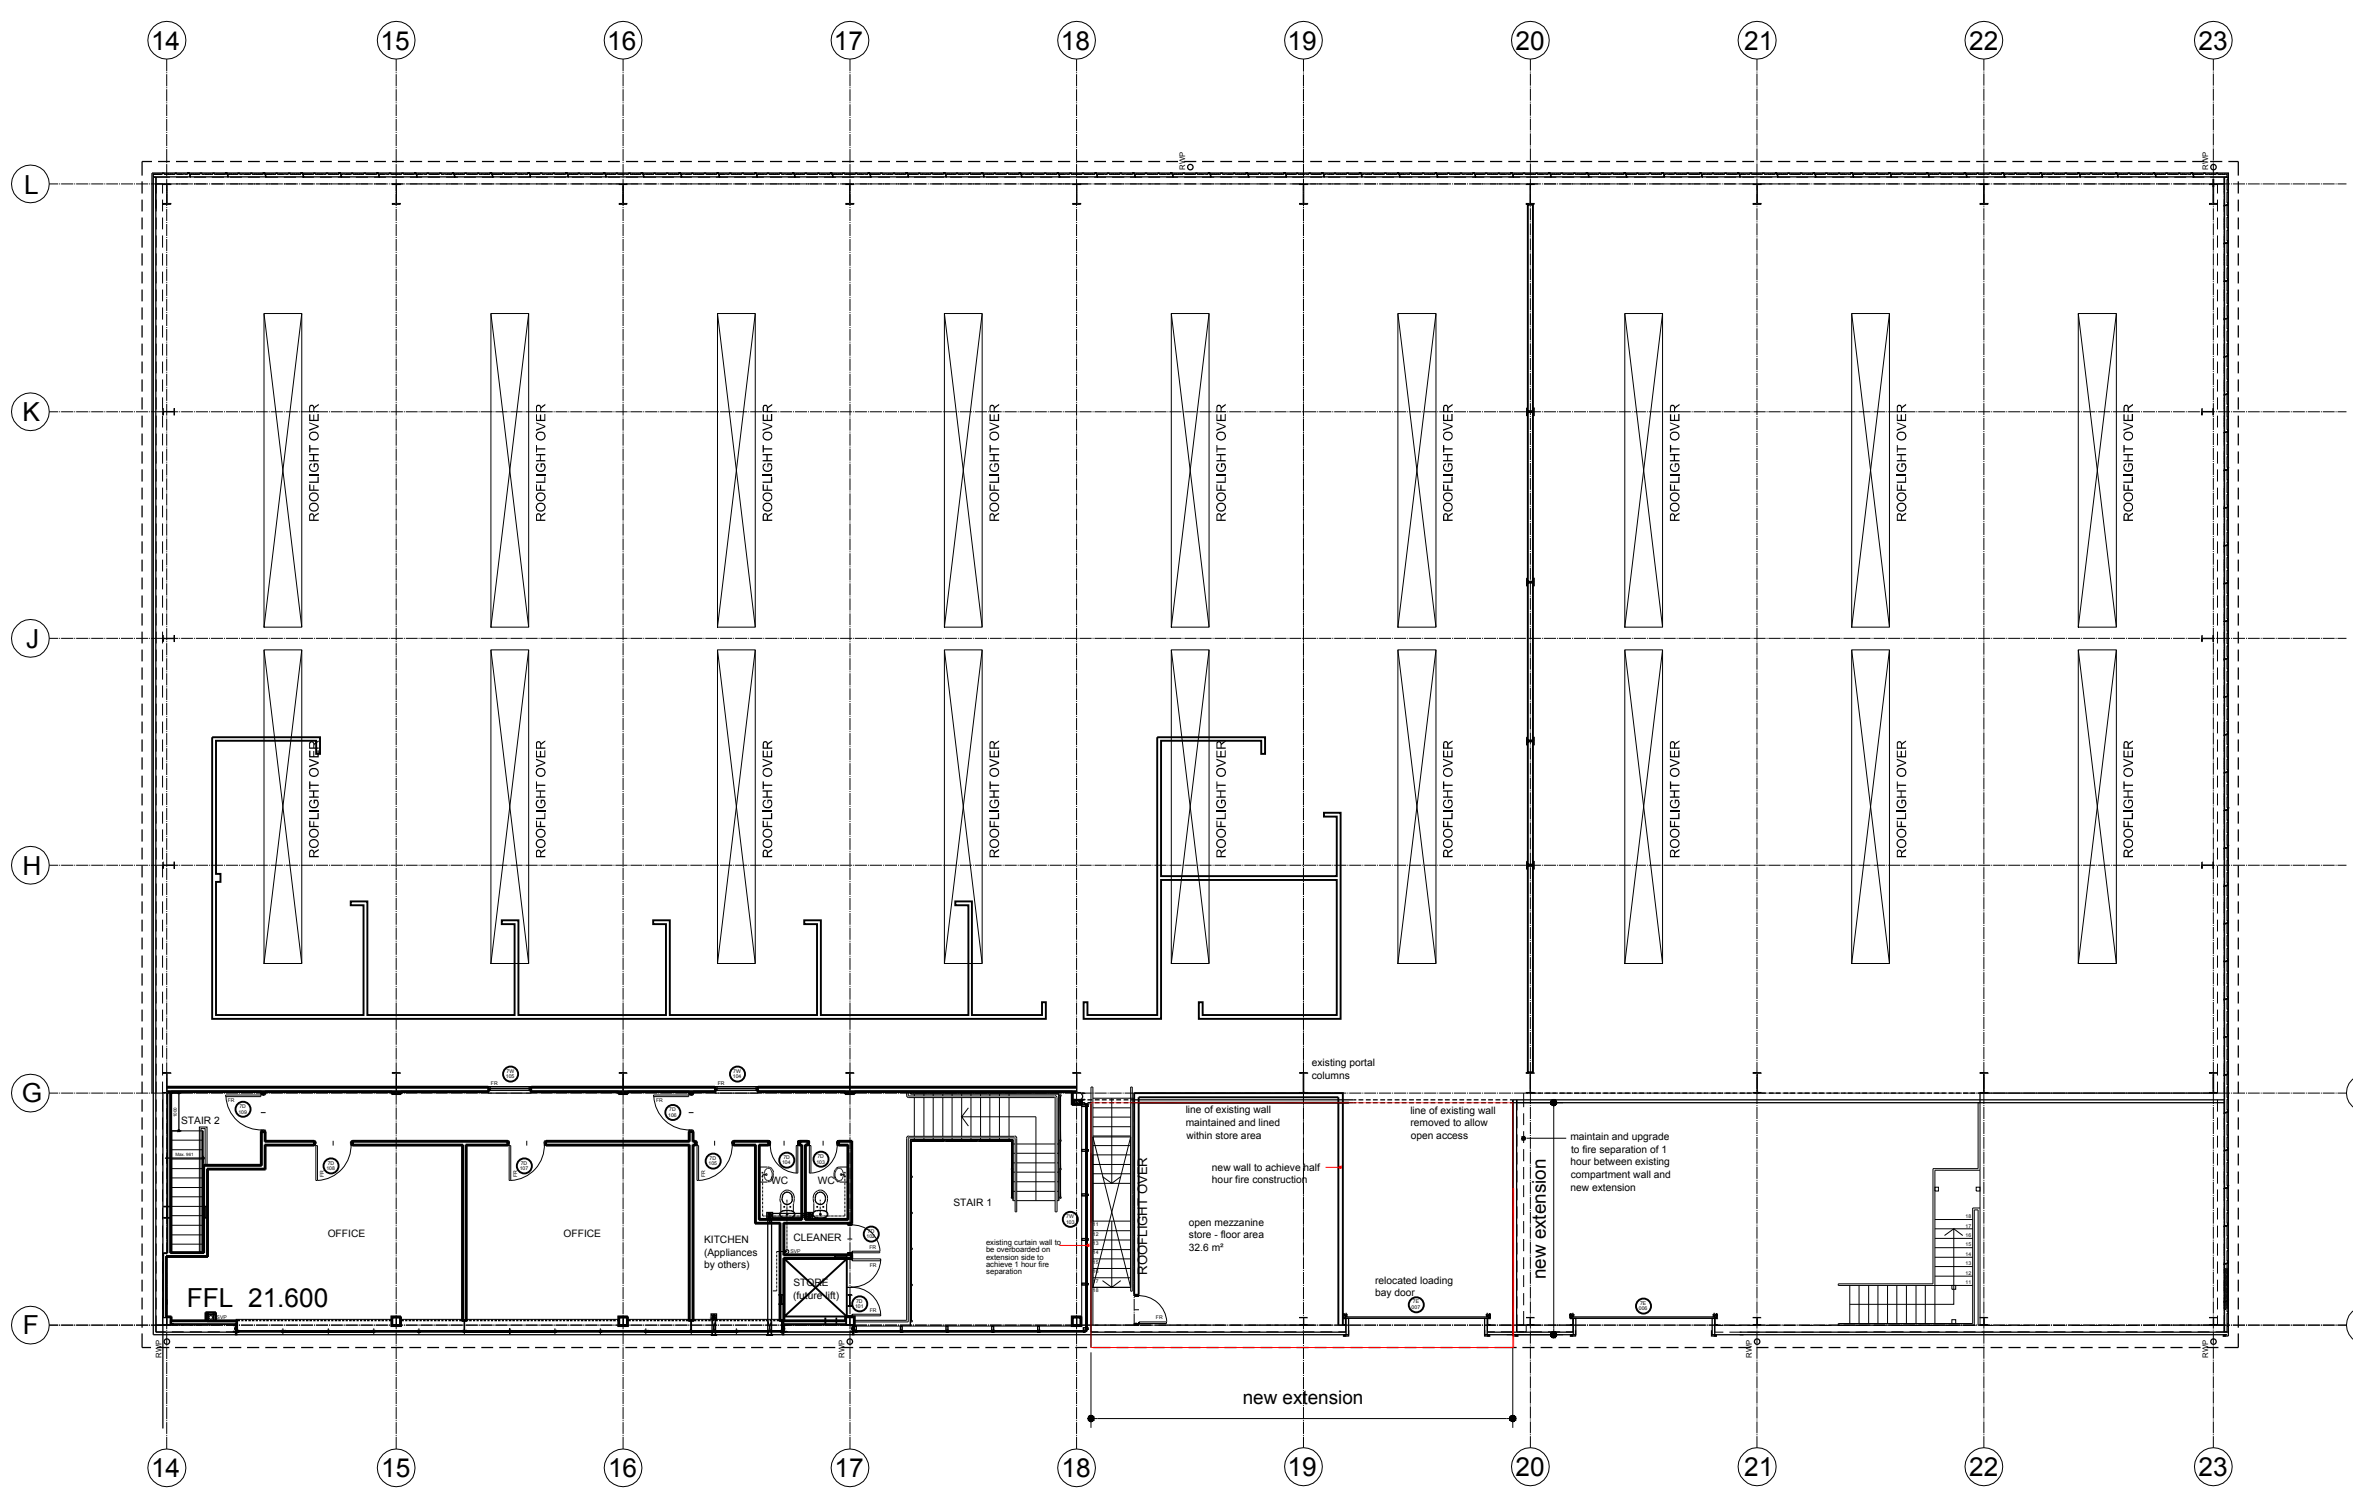

PROPOSED FIRST FLOOR PLAN

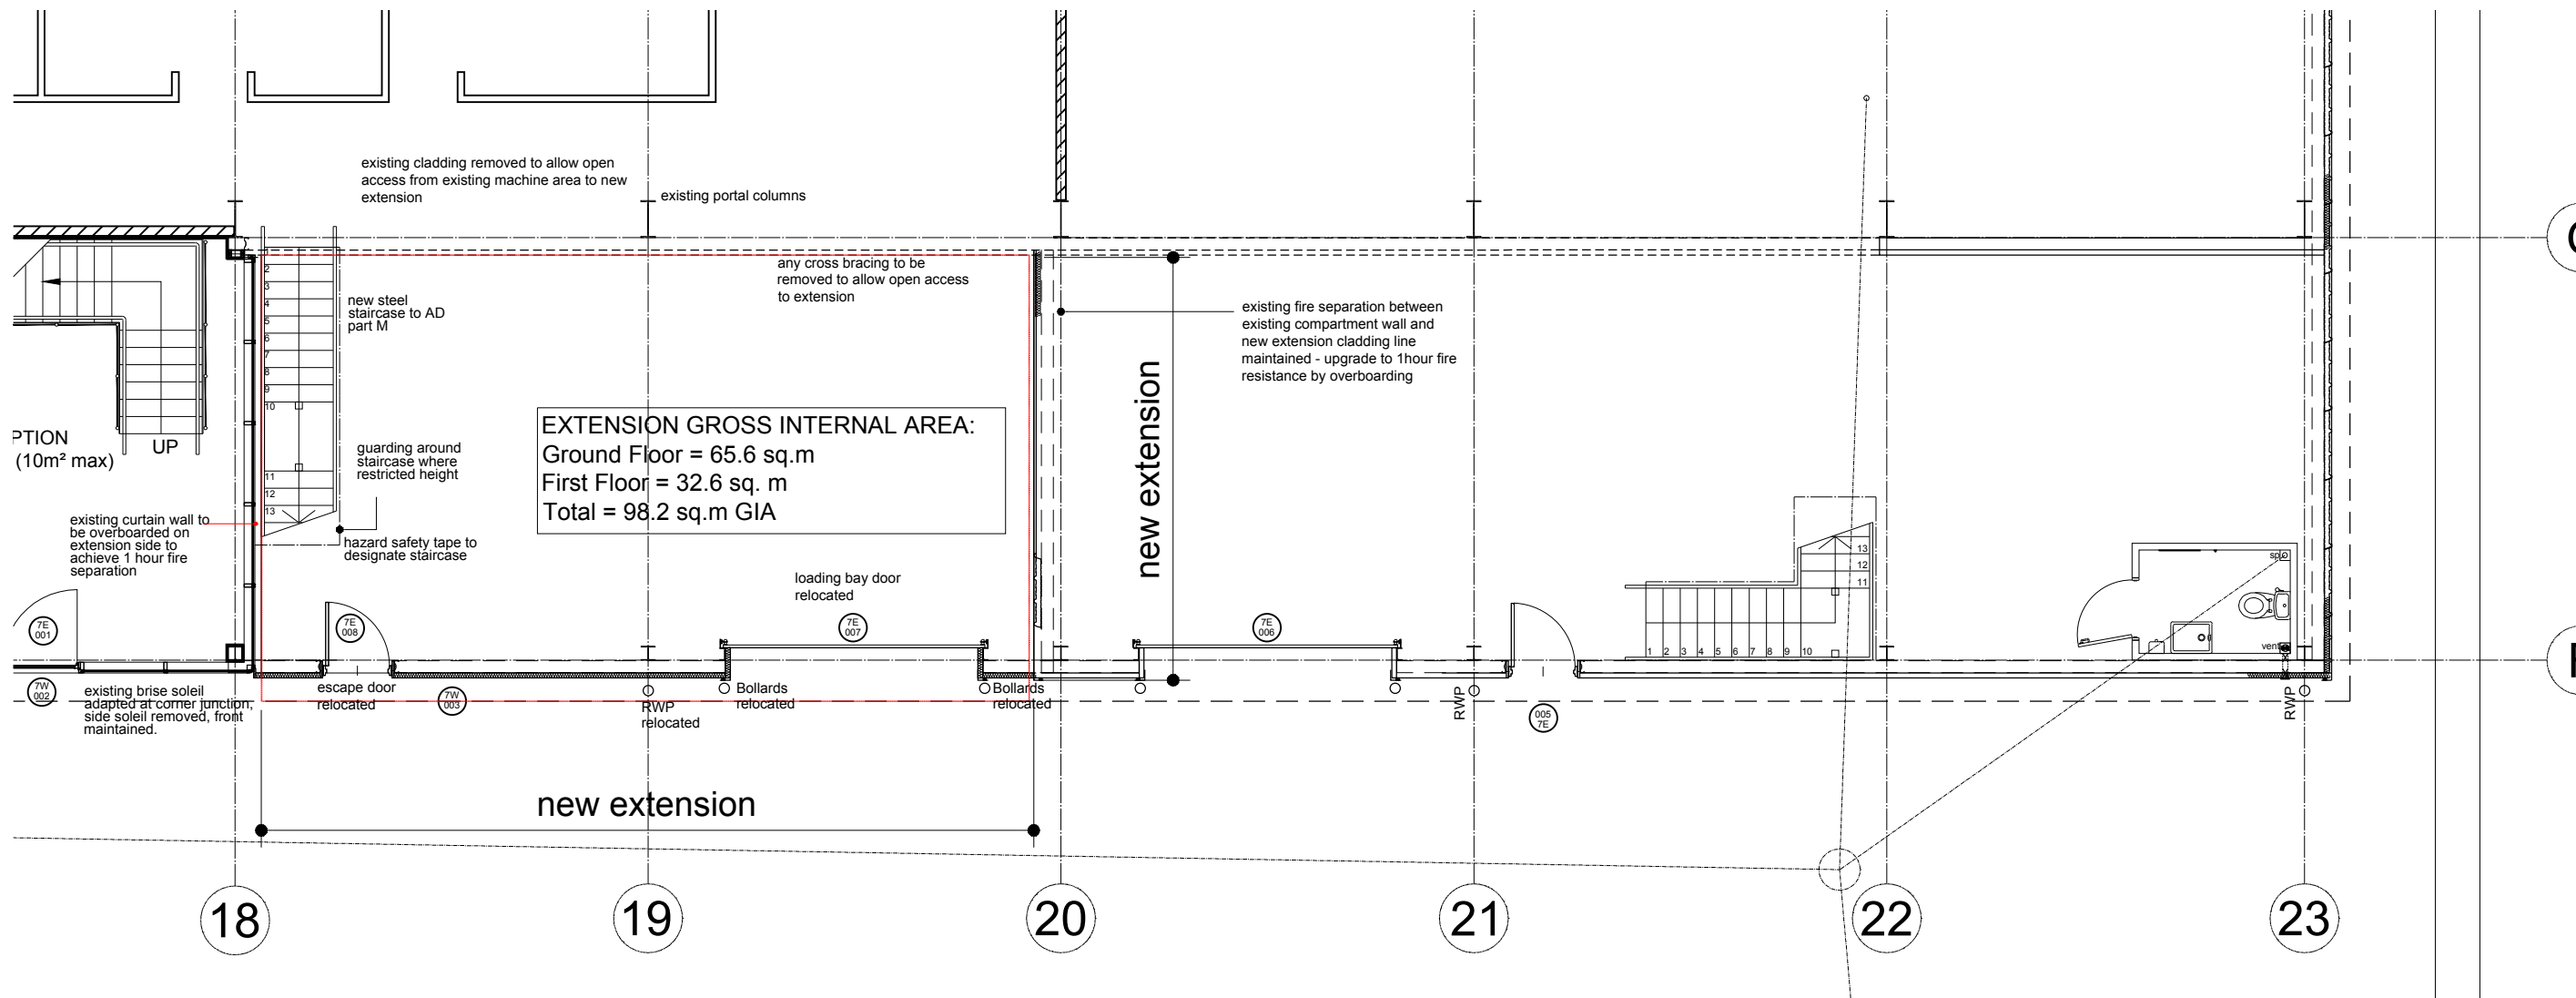

GROUND FLOOR PLAN 1:100

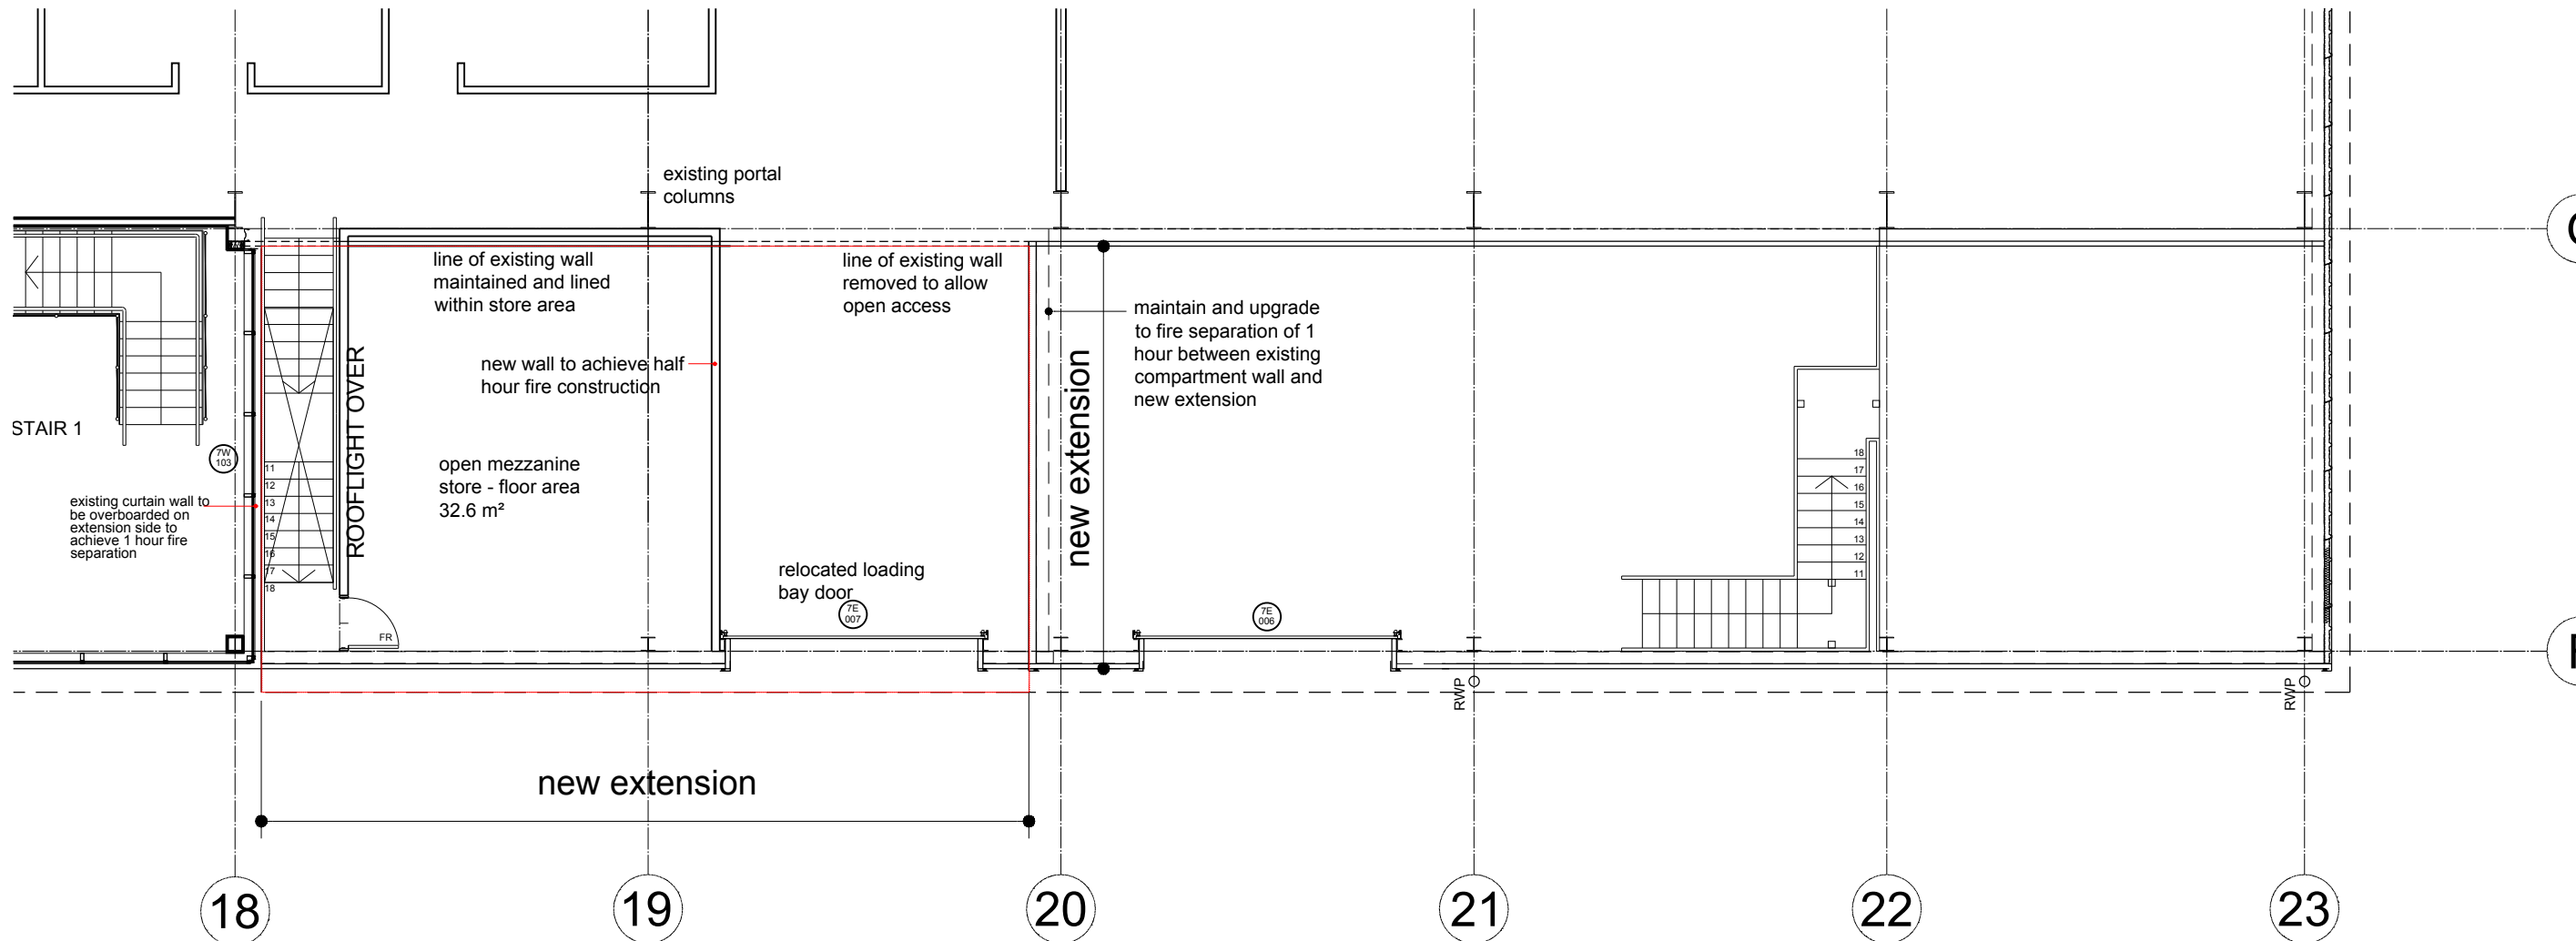

FIRST FLOOR PLAN 1:100

This drawing is the copyright of Harding Neill & Watson, Architects.

All dimensions must be verified on site prior to construction.

Ordnance Survey Licence No. AR376302

Rev	Amendments	By	Chkd	Date



HW Architects, 11 West Pallant, Chichester, West Sussex, PO19 1TB
Tel: 01243 533300 Fax: 01243 533311 E-mail: hnw@hnw.co.uk www.hnw.co.uk

Project
**FORMAPLEX OFFICE EXTENSION
HAVANT**

Drawing Title
**PROPOSED FORMAPLEX EXTENSION
PLANS**

Drawing Status
PLANNING

Scale
1:200, 100 @ A1

Checked By
MB

Date
Oct 2013

Project No.
13035

Drawing No.
P152

Harding Neill & Watson Limited - Registered No. 3589904