



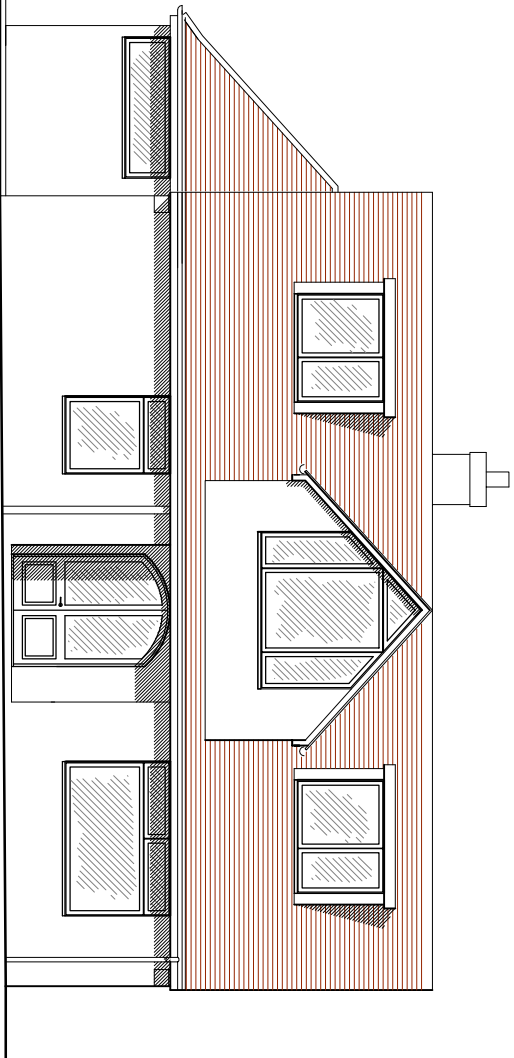


EAST ELEVATION


10m

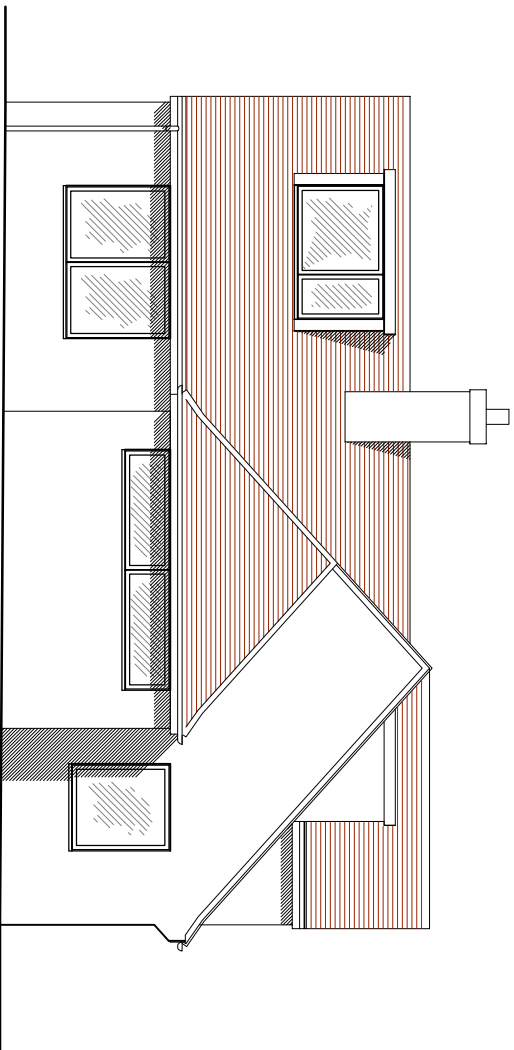


SOUTH ELEVATION

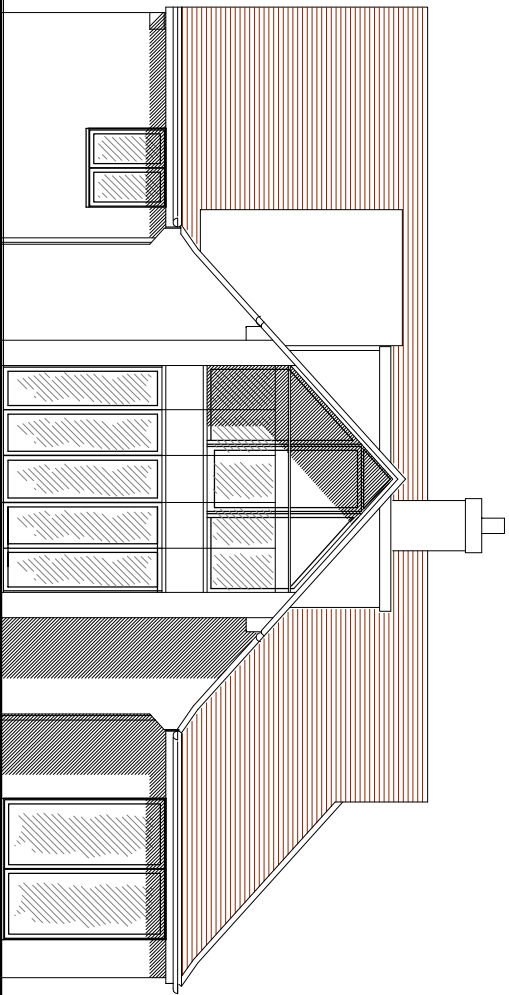

WEST ELEVATION

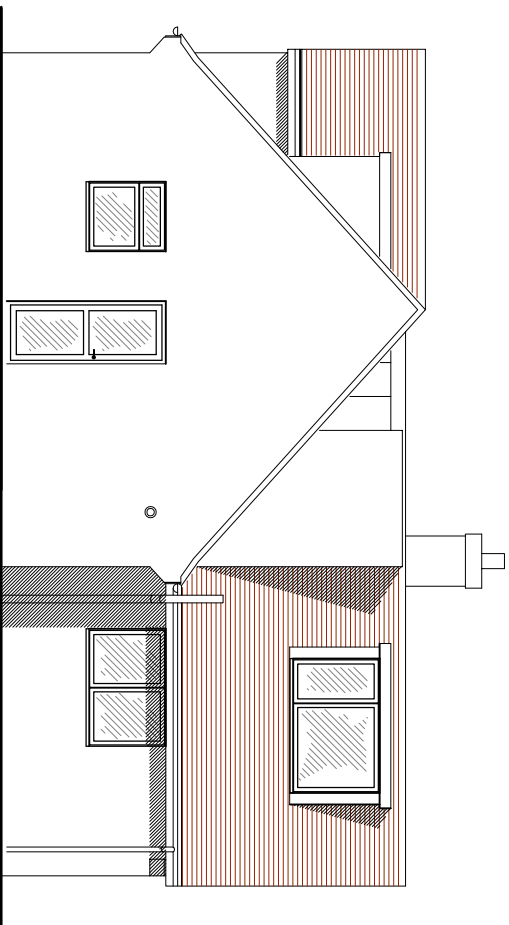

NORTH ELEVATION

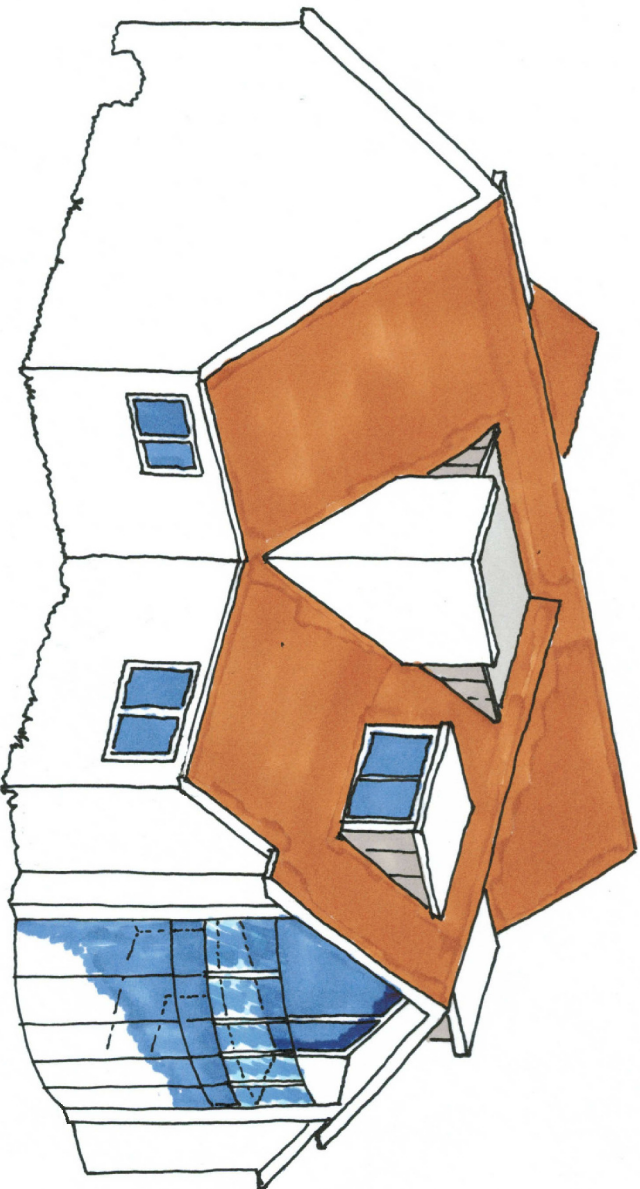

SKETCH AXONOMETRIC FROM NW

JAG
JIM GARLAND ARCHITECTS LTD
ONE DOLPHIN QUAY
EMSWORTH PO10 7BU
01243 370502
01243 378127
email: info@garland.org.uk

Mr & Mrs E Steele

2017B 7 Lime Grove, Hayling Island PO11 0HS

Elevations - proposed

Scale 1:100 Date 20/10/13 Drawn JAG Checked JAG

Drawing Number 1305/1200 Revision P1 Sheet Size A3

ISSUE: PLANNING