

Rose in June - Proposed

Ground Floor Plan


New single storey extension with 3m eaves hight

2,500sqft (NIA) of retail area to be provided.

1,000sqft (NIA) 'back of house' area to be provided

14 car parking spaces provided for proposed shop.

All partitions to be removed from existing public house. Ceiling height to be raised to 3m.

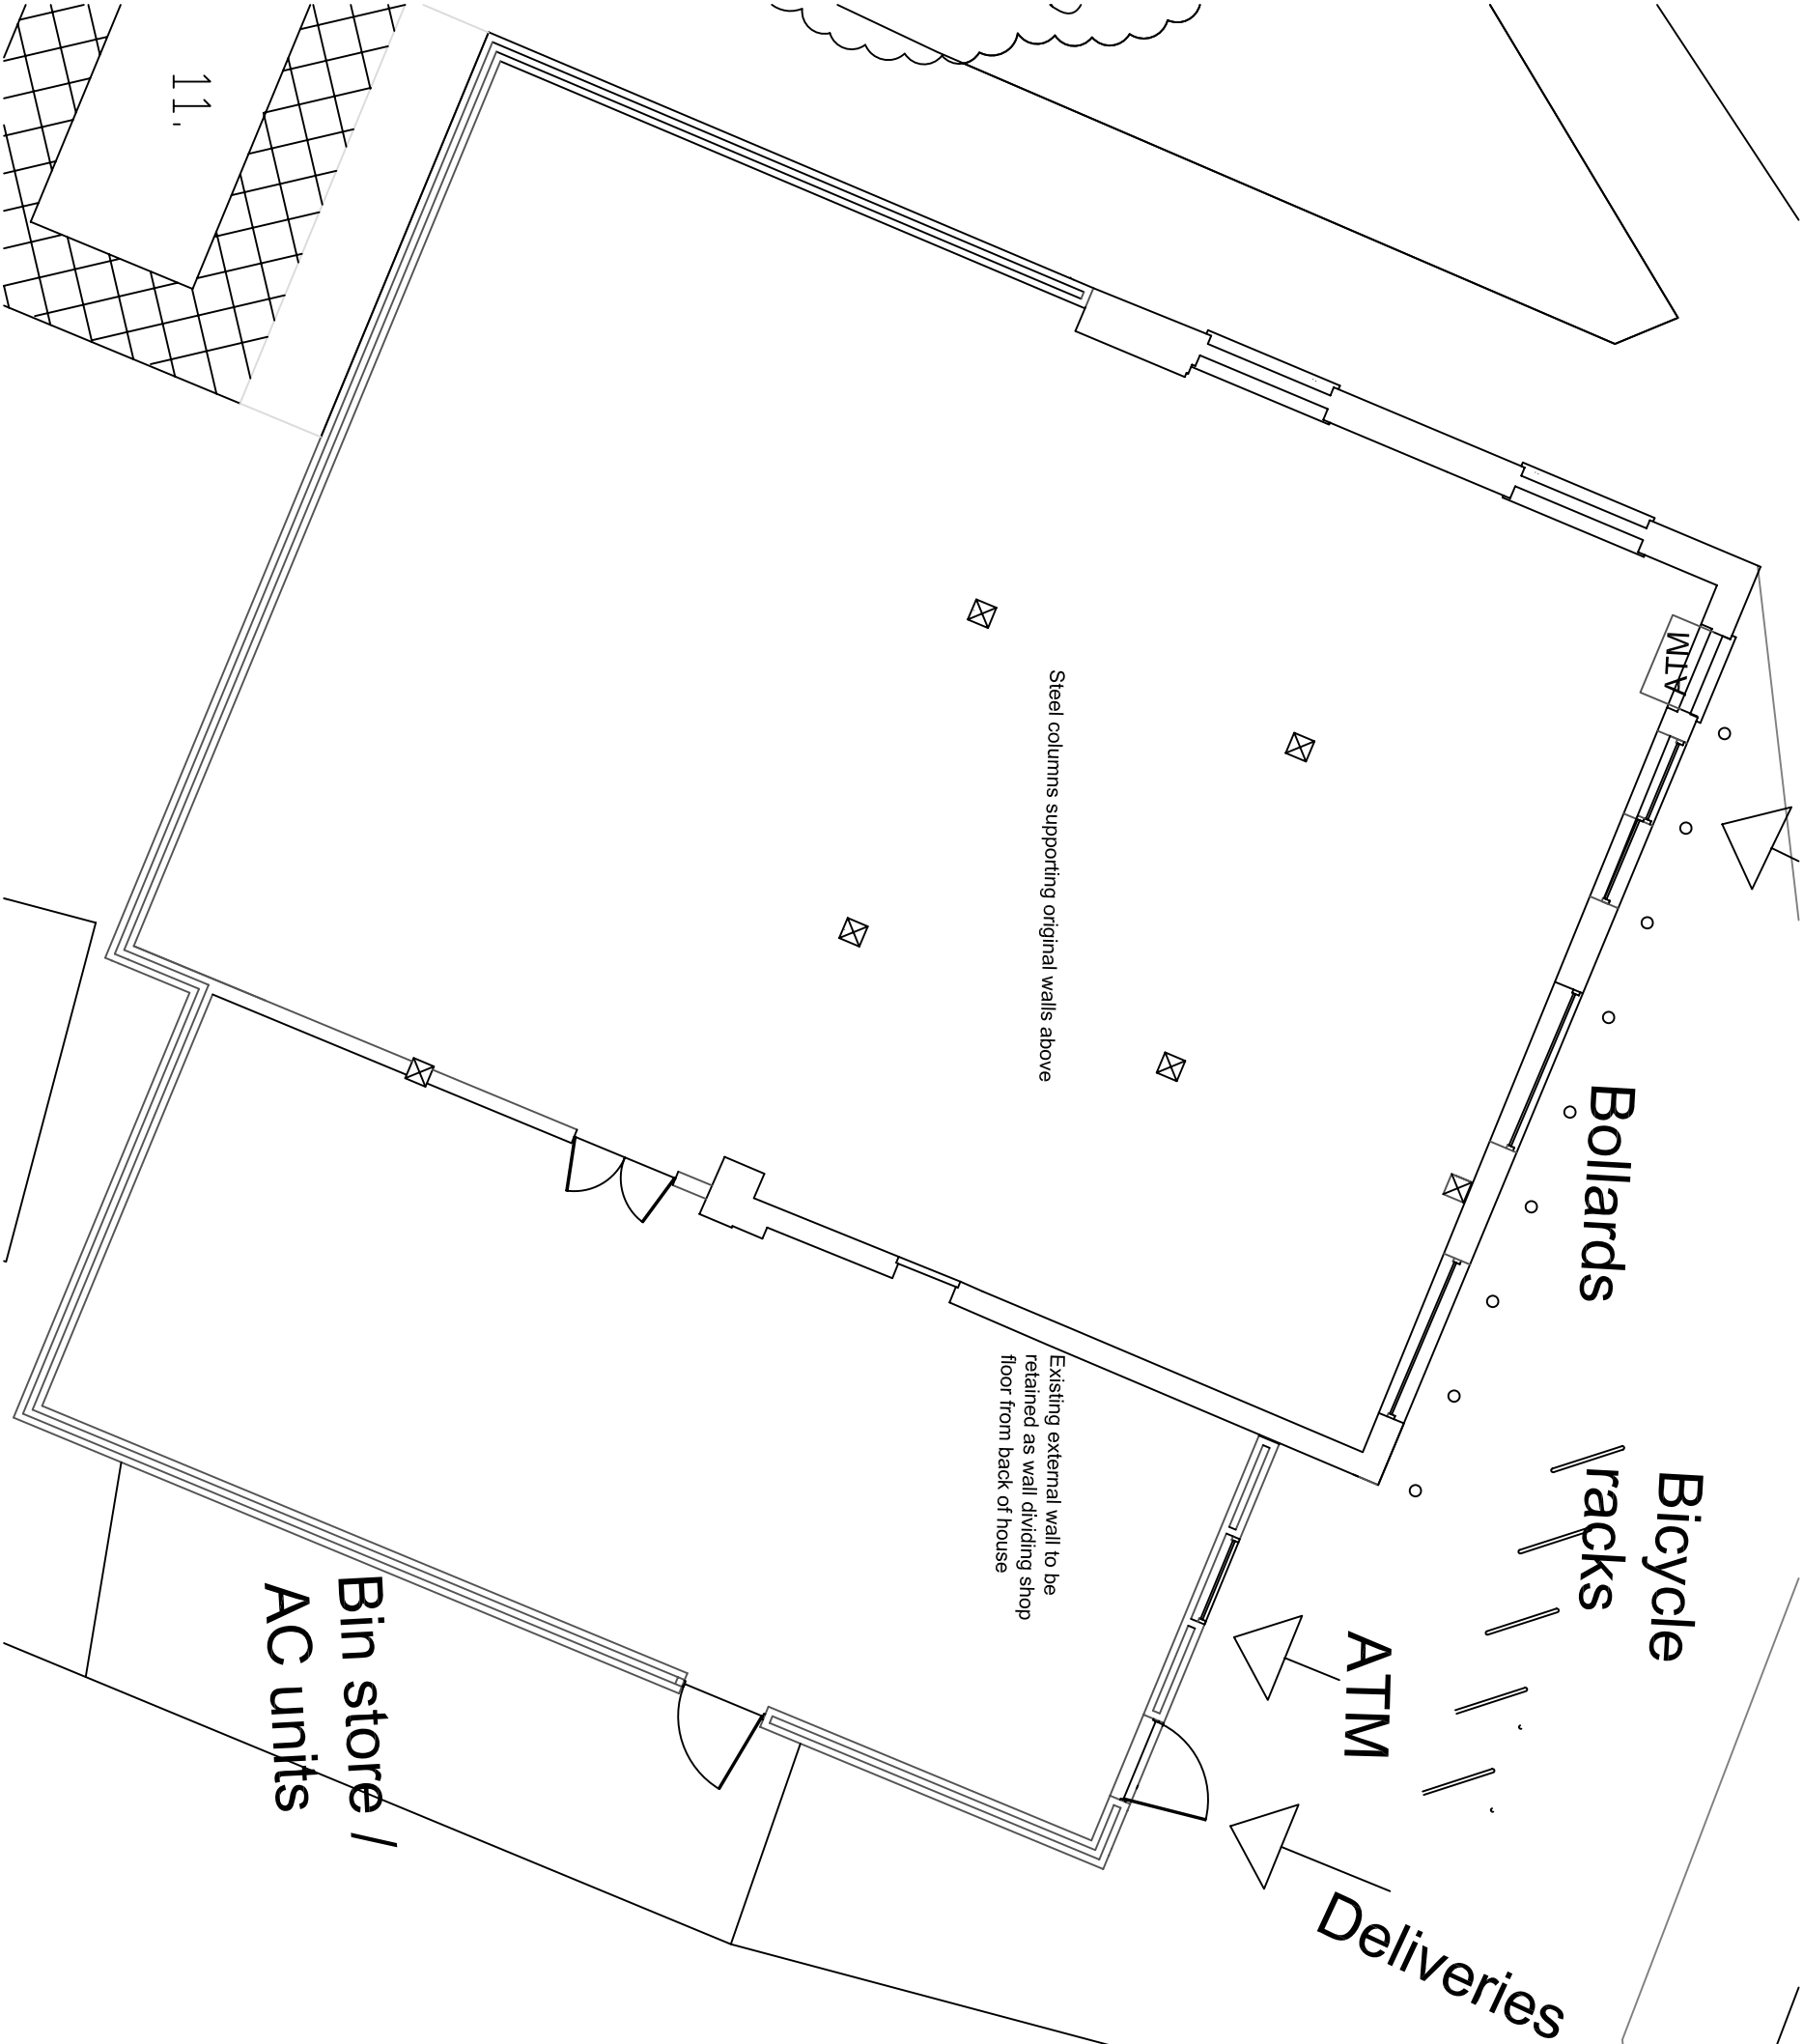

revisions	
-	-
-	-
-	-
-	-
-	-
-	-

-	-	-	-	-	-
-	-	-	-	-	-
-	-	-	-	-	-
-	-	-	-	-	-
-	-	-	-	-	-
-	-	-	-	-	-

client	
drawn by	AF
checked by	NEI

project	
Rose in June	Hayling Island
drawing	Proposed Ground floor

drawing no. revision	
P - 011	D
date	scale at A3
30/07/13	1:100
job no.	
SNBC251803	

