


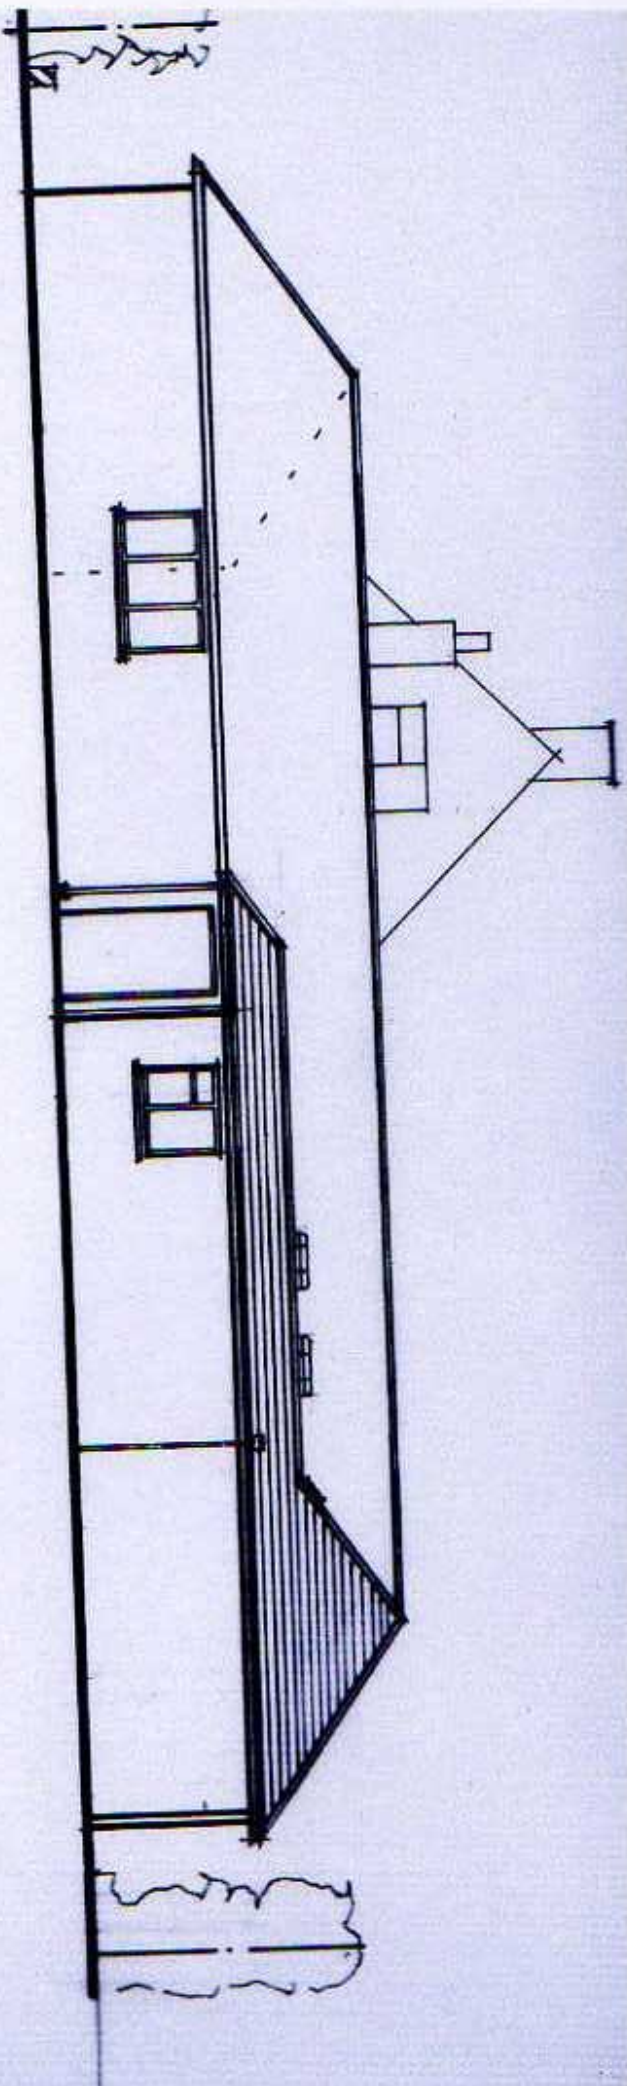

NORTH ELEVATION

DRAWN BY PDC/01/13/115/04-X

