




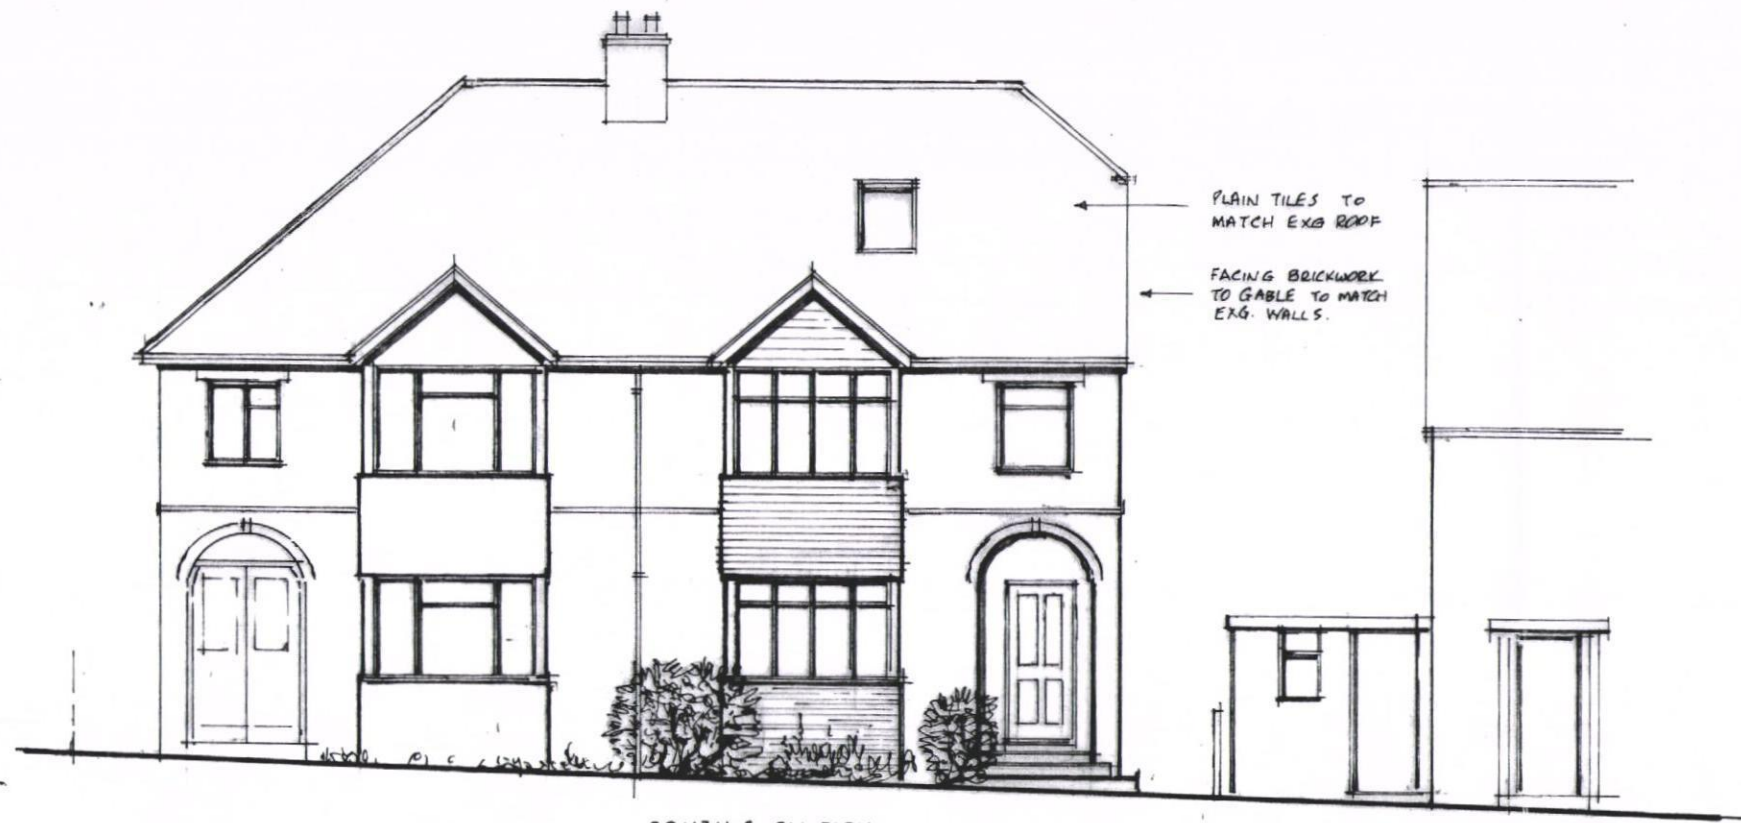

SOUTH ELEVATION


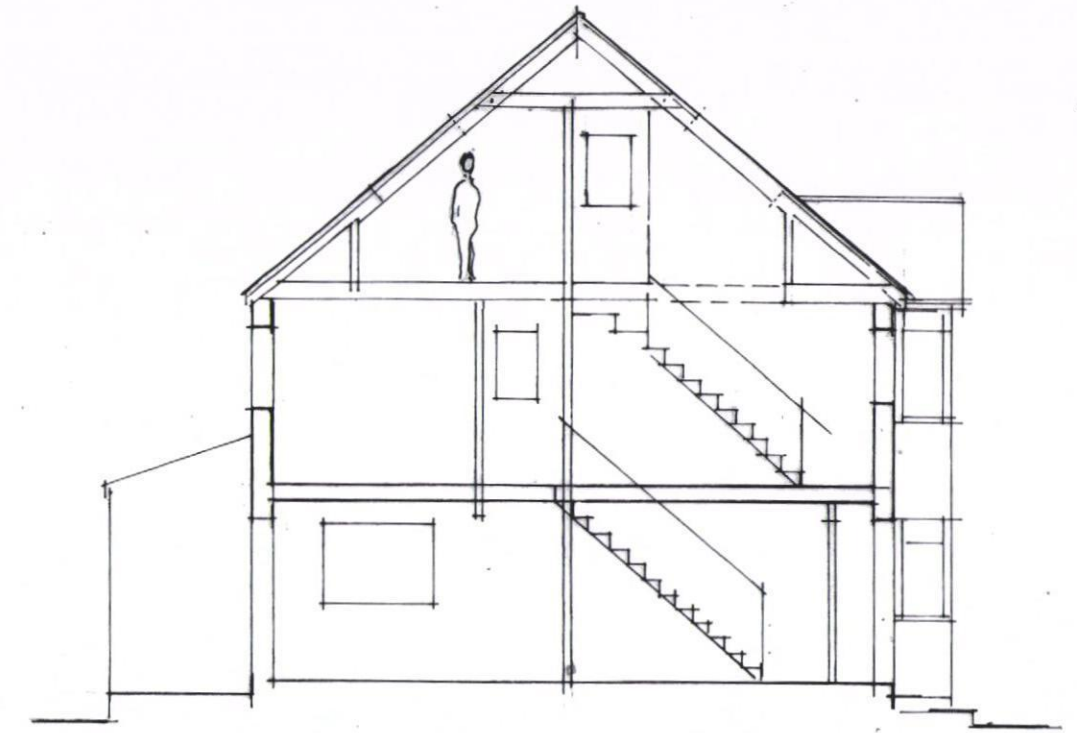


SECTION

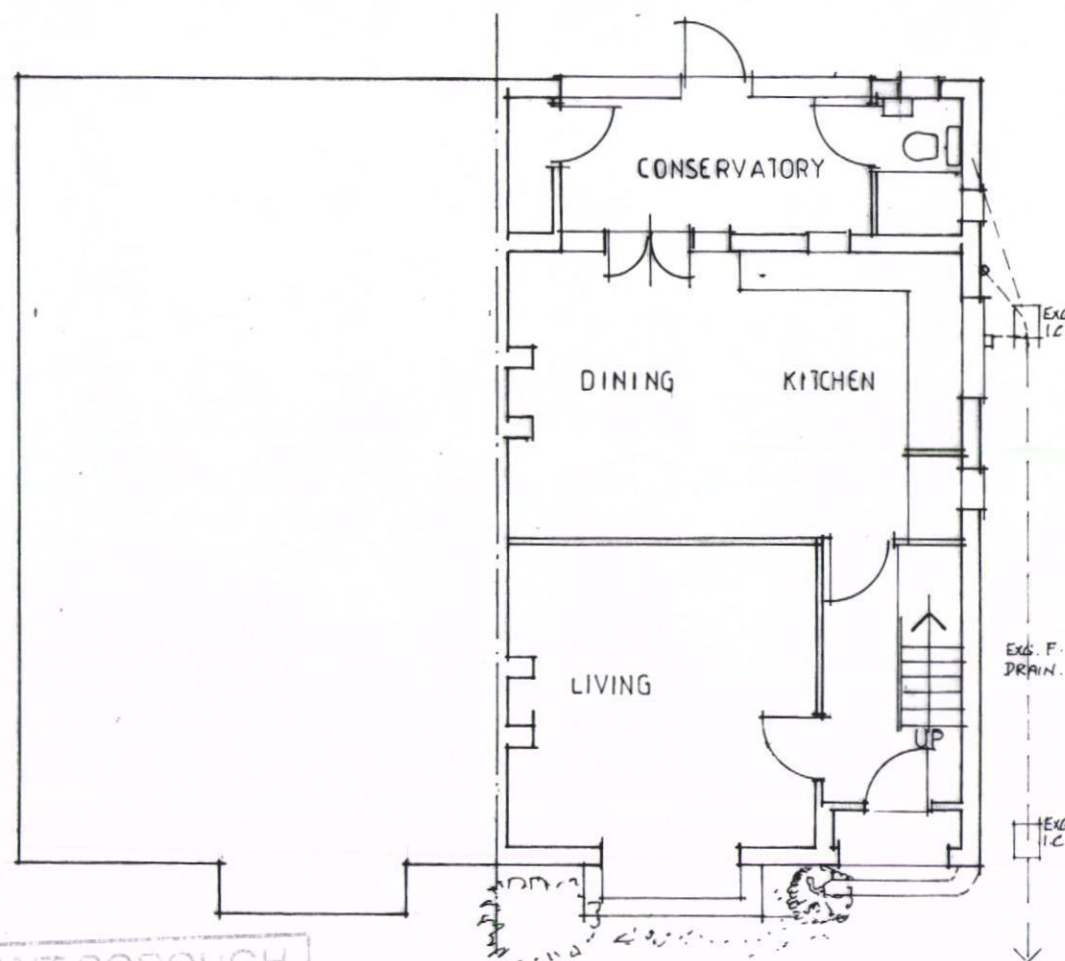


GROUND FLOOR PLAN
Scale 1:100

0 1 2 3 4 5
metres

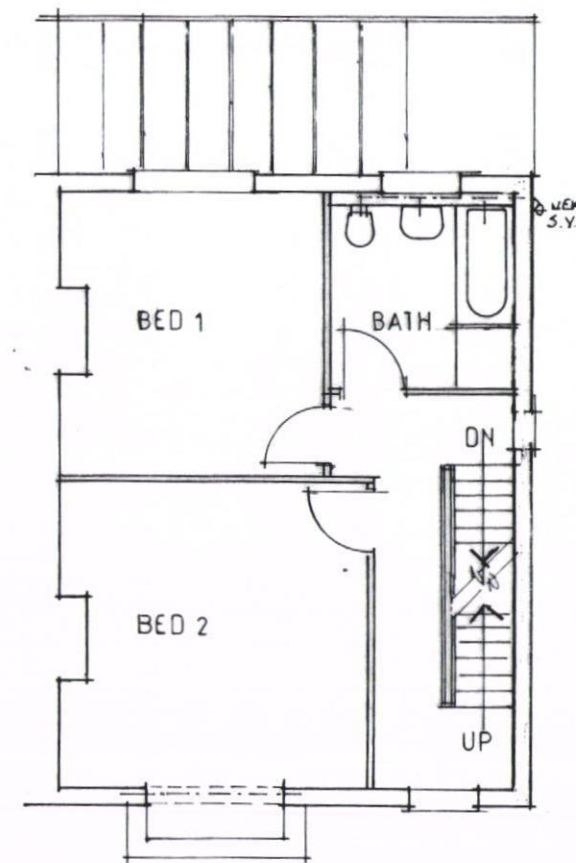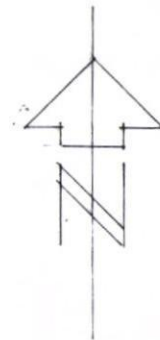

FIRST FLOOR

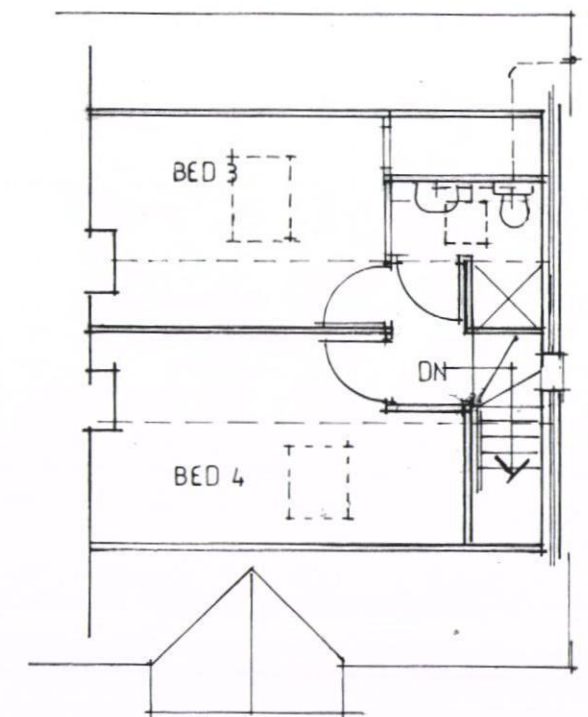

SECOND FLOOR

PROPOSED LOFT CONVERSION AT No.10 BOSMERE GARDENS, EMSWORTH, HANTS. PO10 7N

FOR MR. & MRS. H. LOH

Geoffrey J. Duffett Tel. 023 9246 2261

DWG. No. 440-02

Jan. 2013

HAVANT BOROUGH
COUNCIL

14 MAY 2013

RECEIVED