




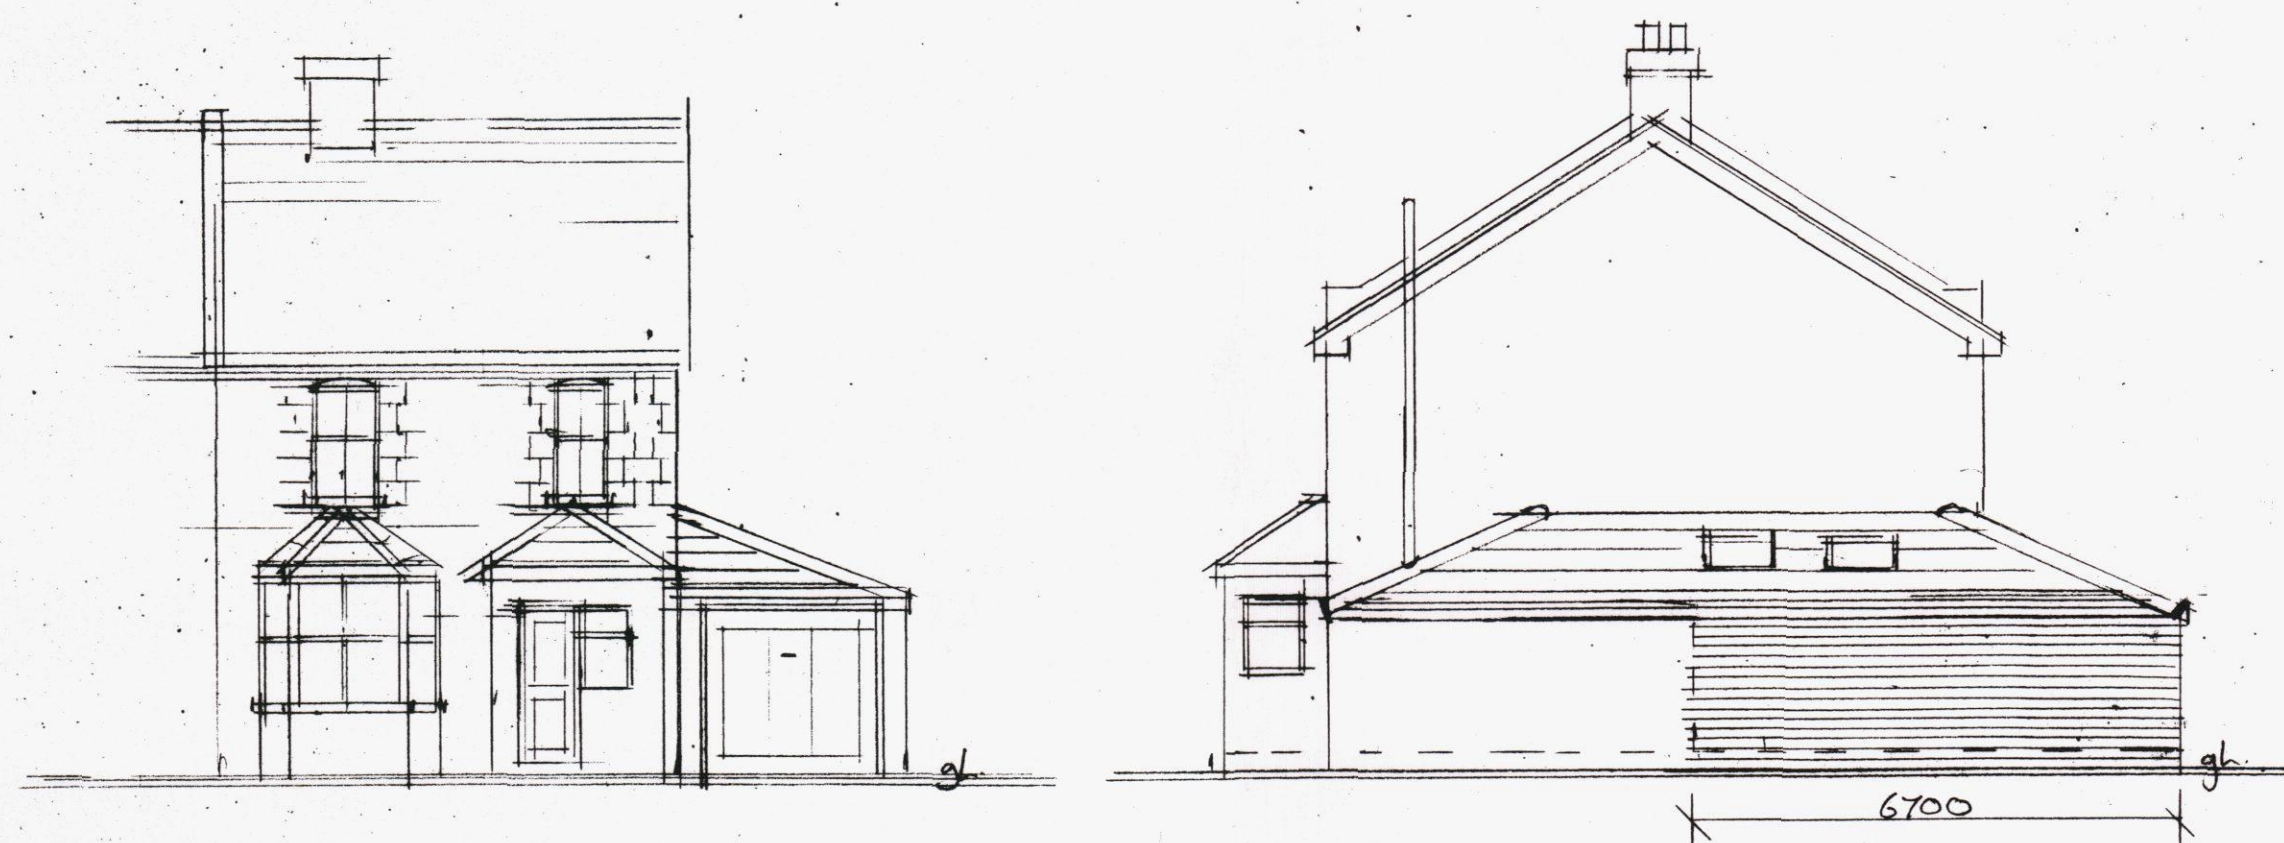


FRONT ELEVATION

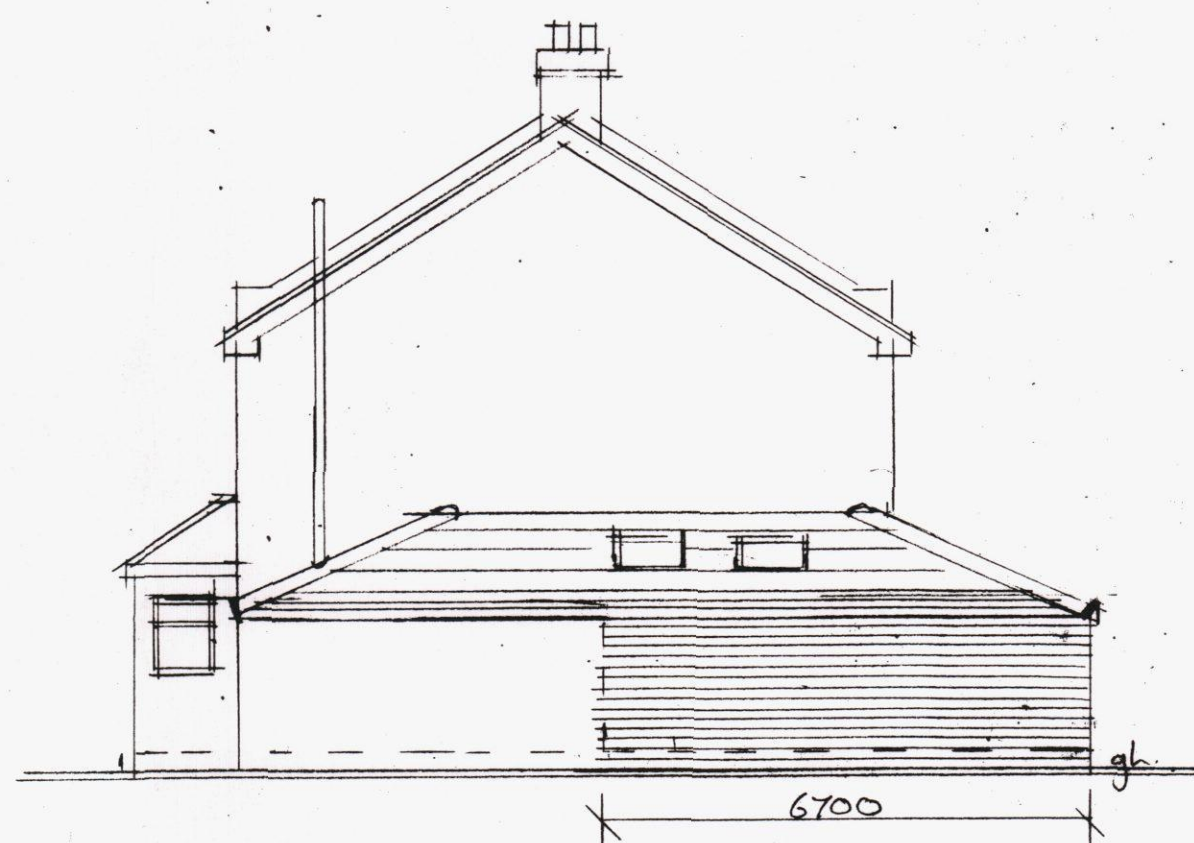


SIDE ELEVATION

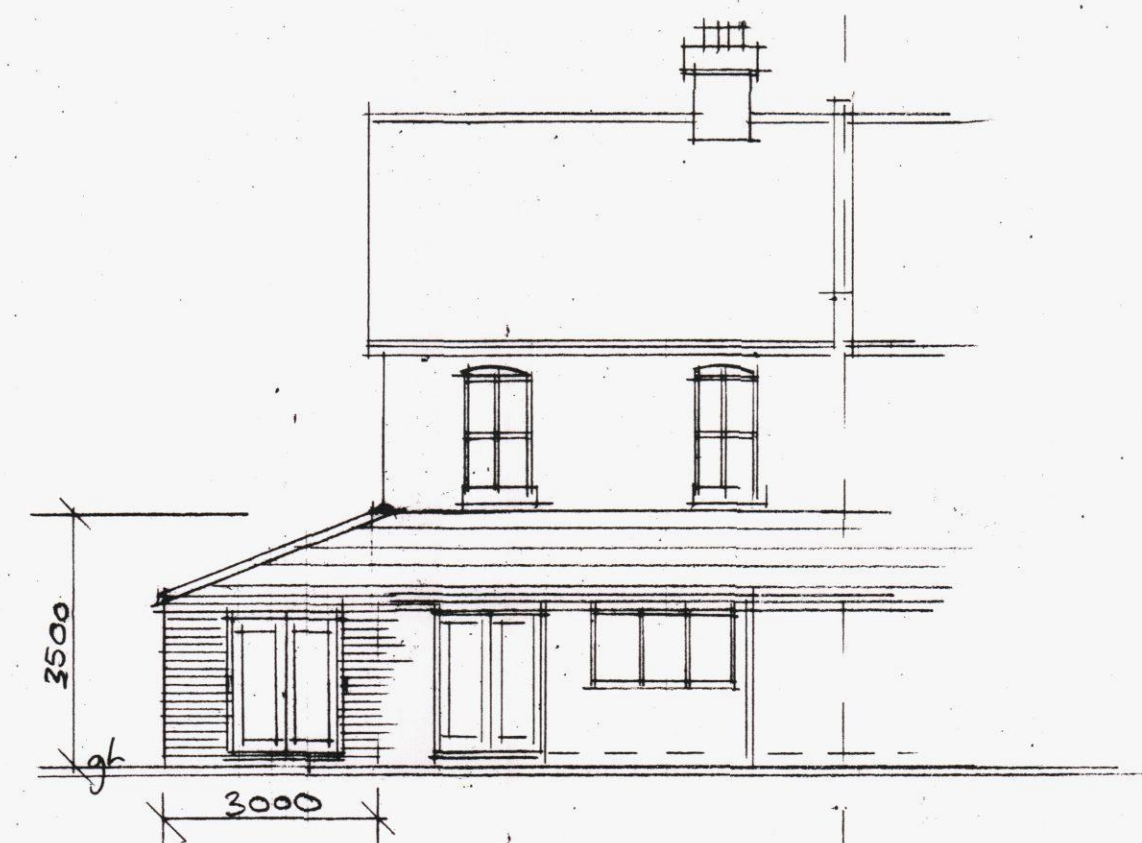


REAR ELEVATION

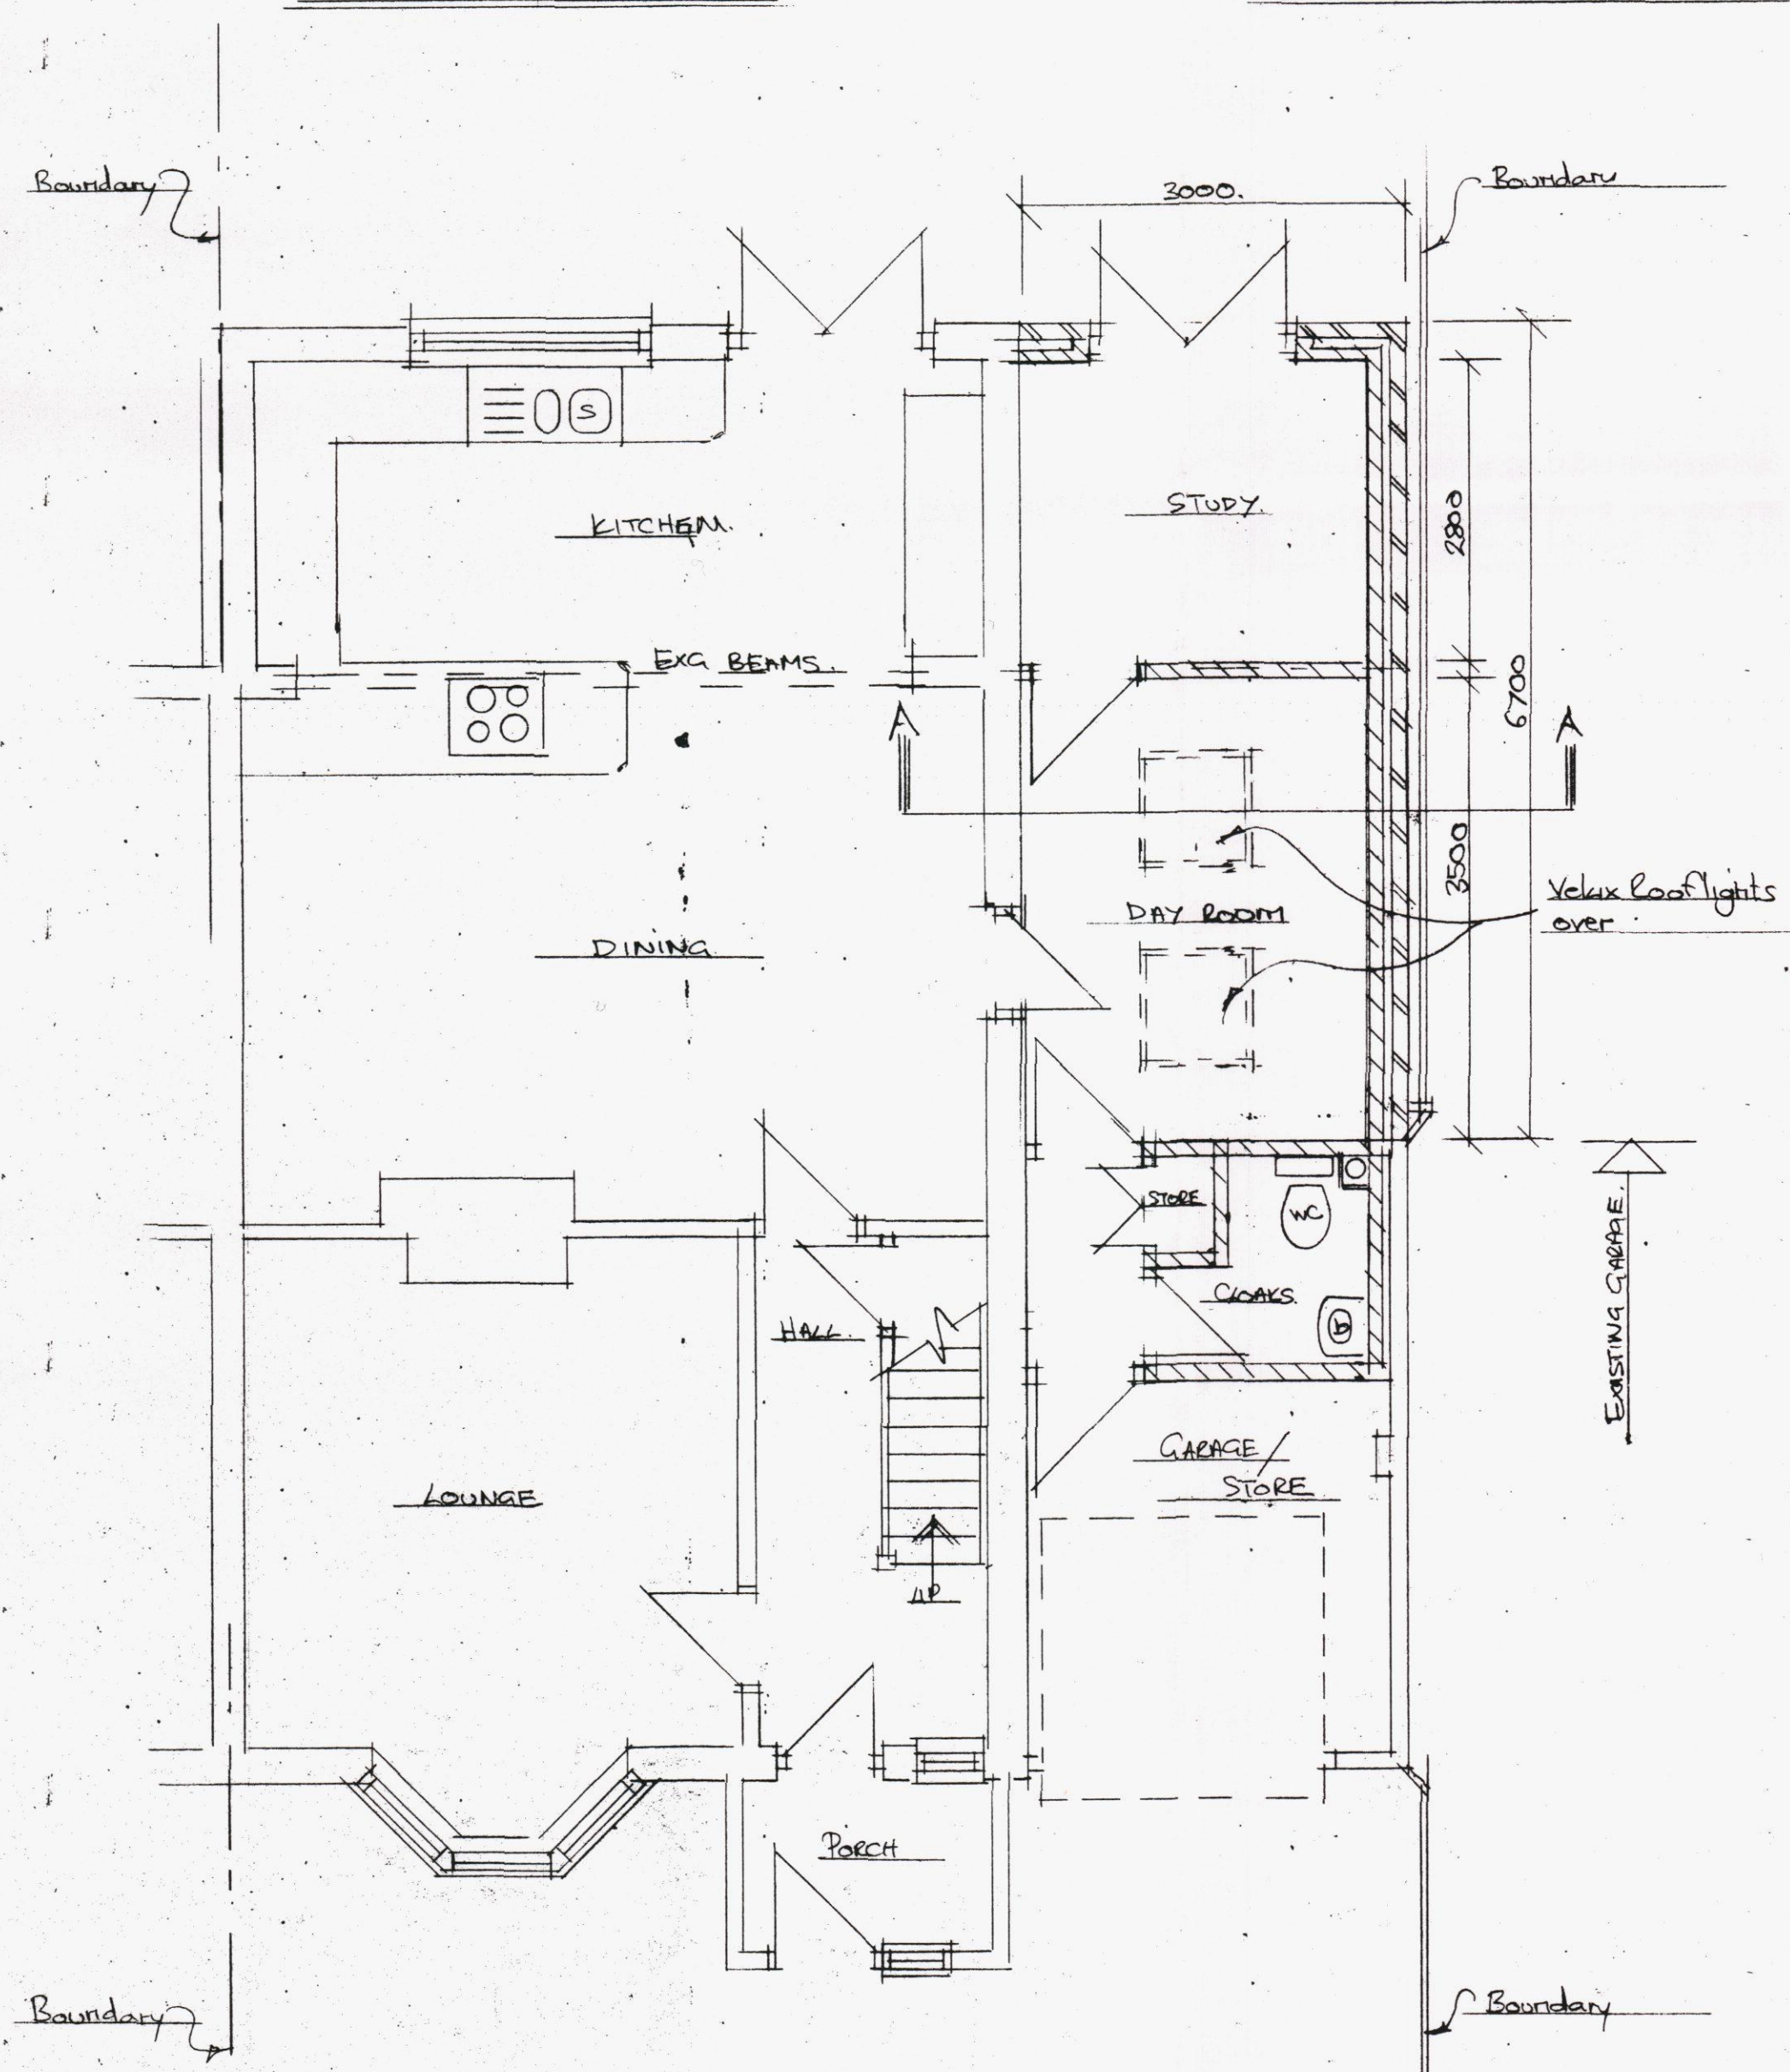

GROUND FLOOR PLAN

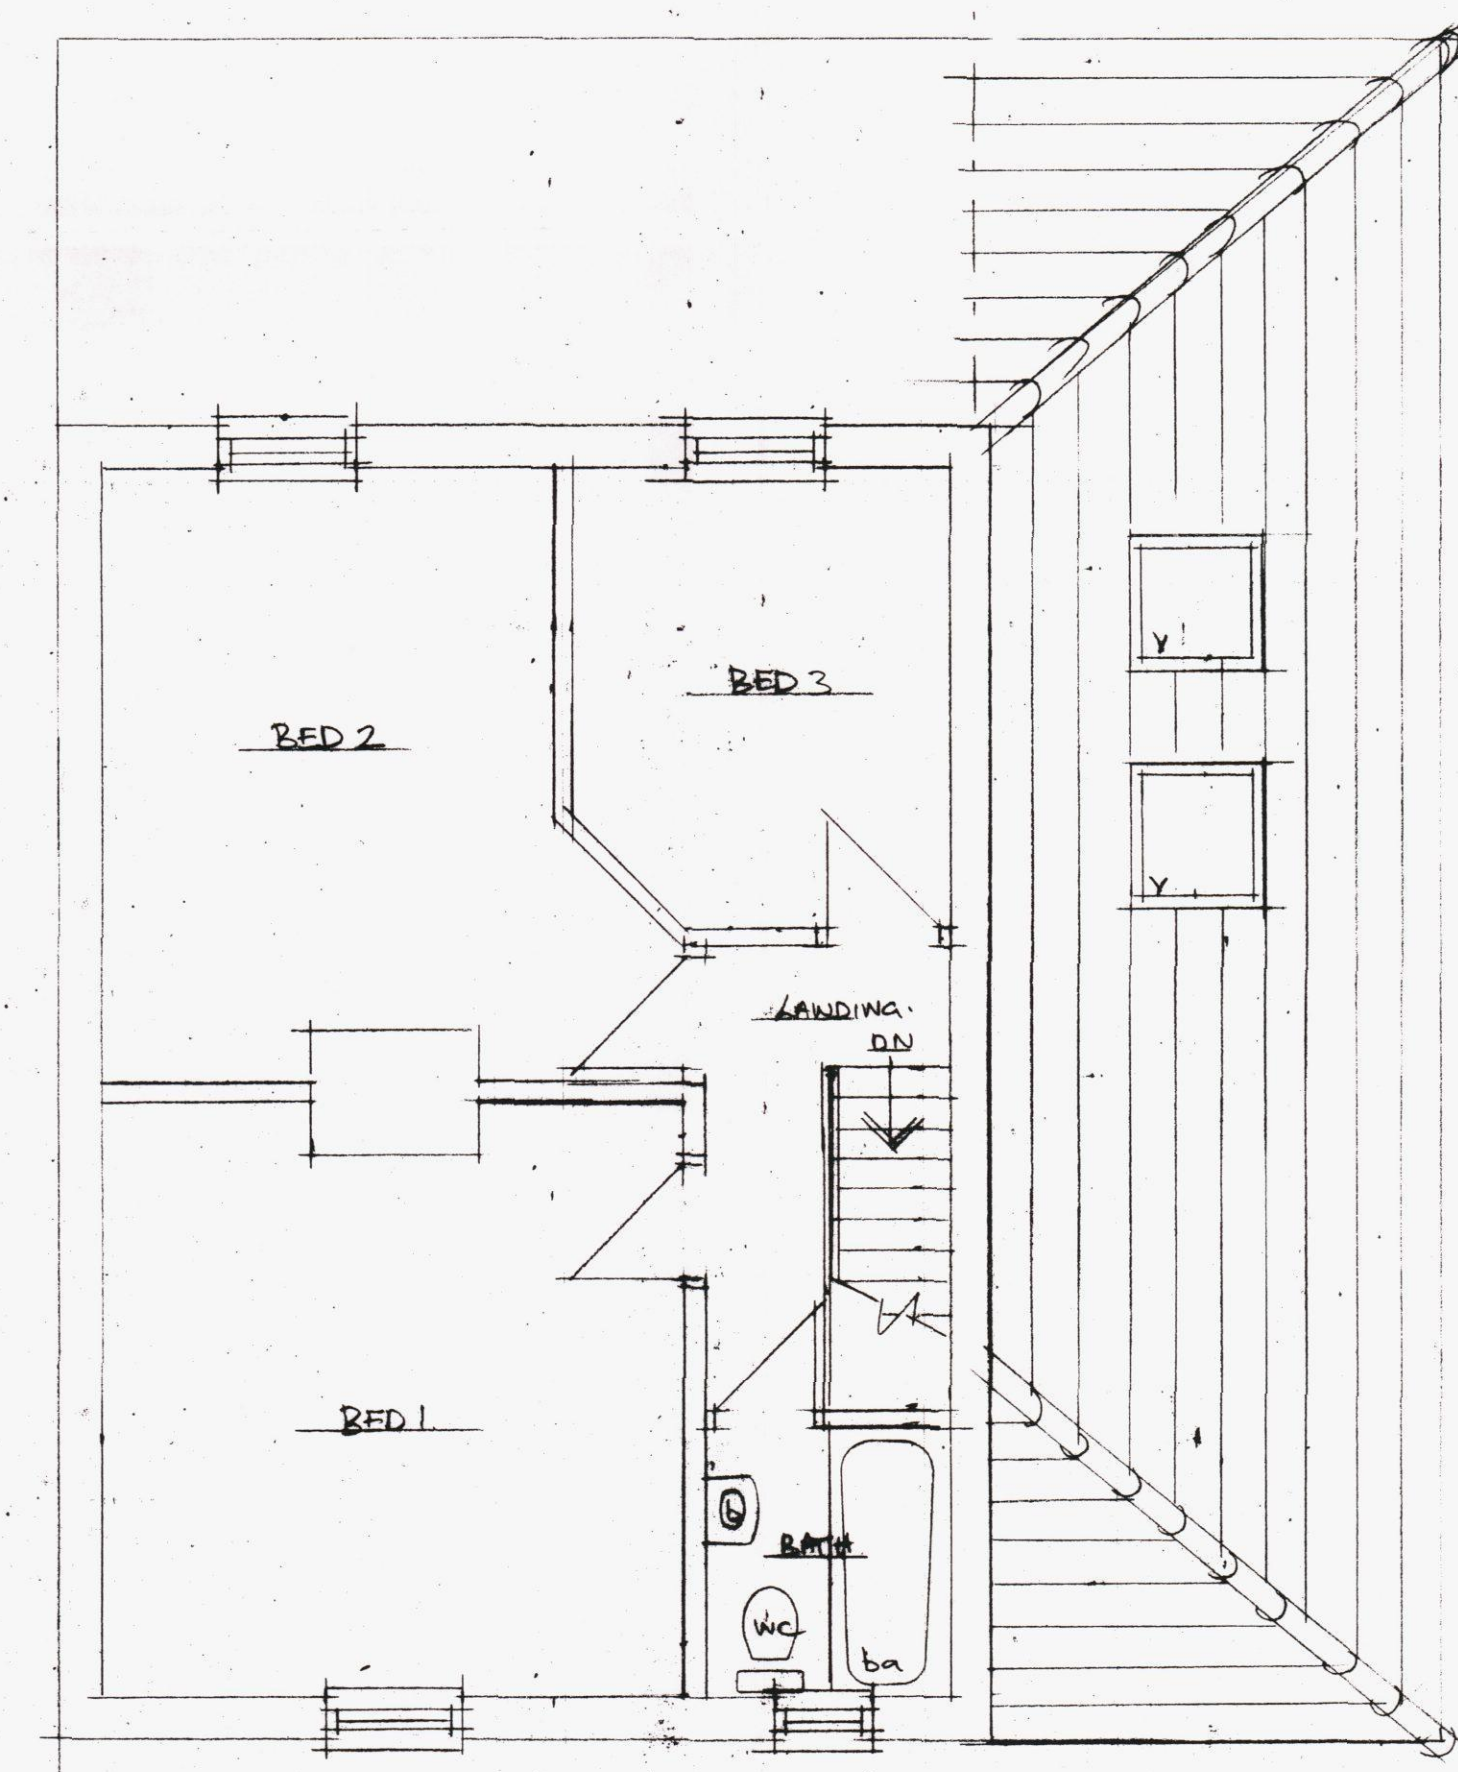

FIRST FLOOR PLAN

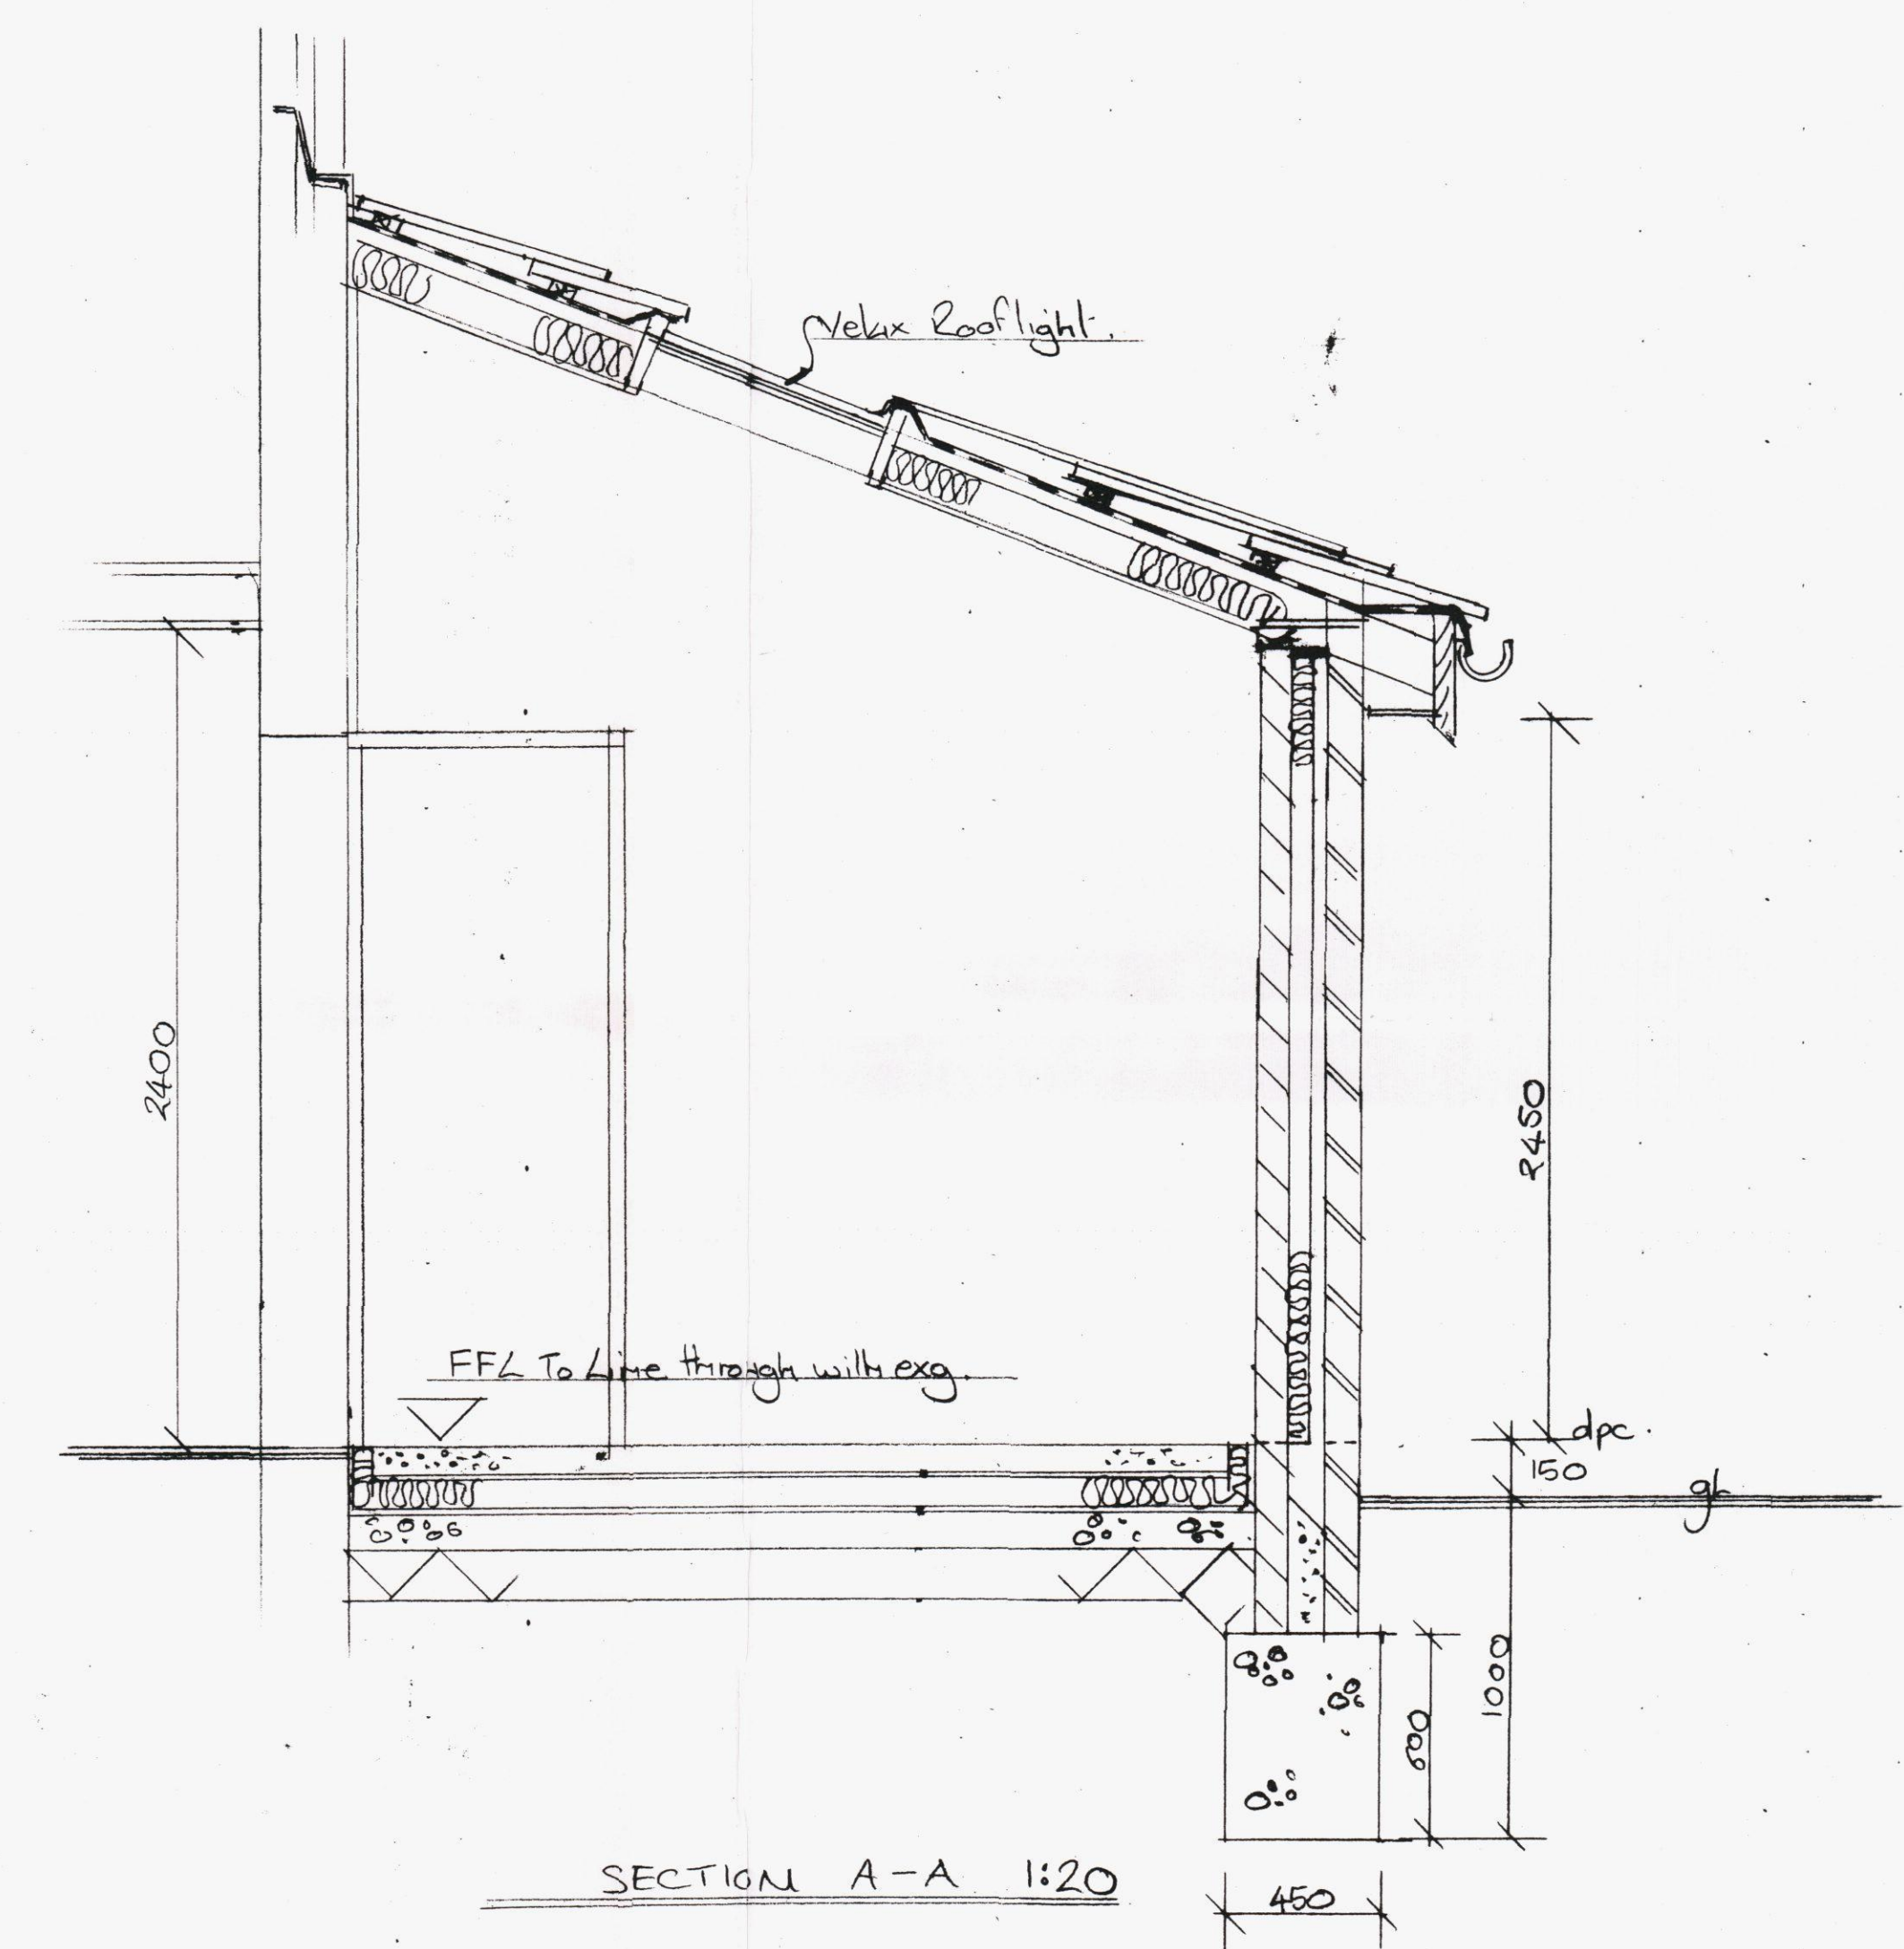

SECTION A-A 1:20

HAVANT BOROUGH COUNCIL
06 DEC 2013
RECEIVED

PROPOSED SINGLE STOREY SIDE EXTENSION	
581 SOUTHAMPTON RD. EMSWORTH.	
PLANS, SECTION AND ELEVATIONS.	
Scale: 1:50, 1:100	DATE: OCT 13
635/13/01	P. DAVEY CIAT, COB
REVISIONS.	