



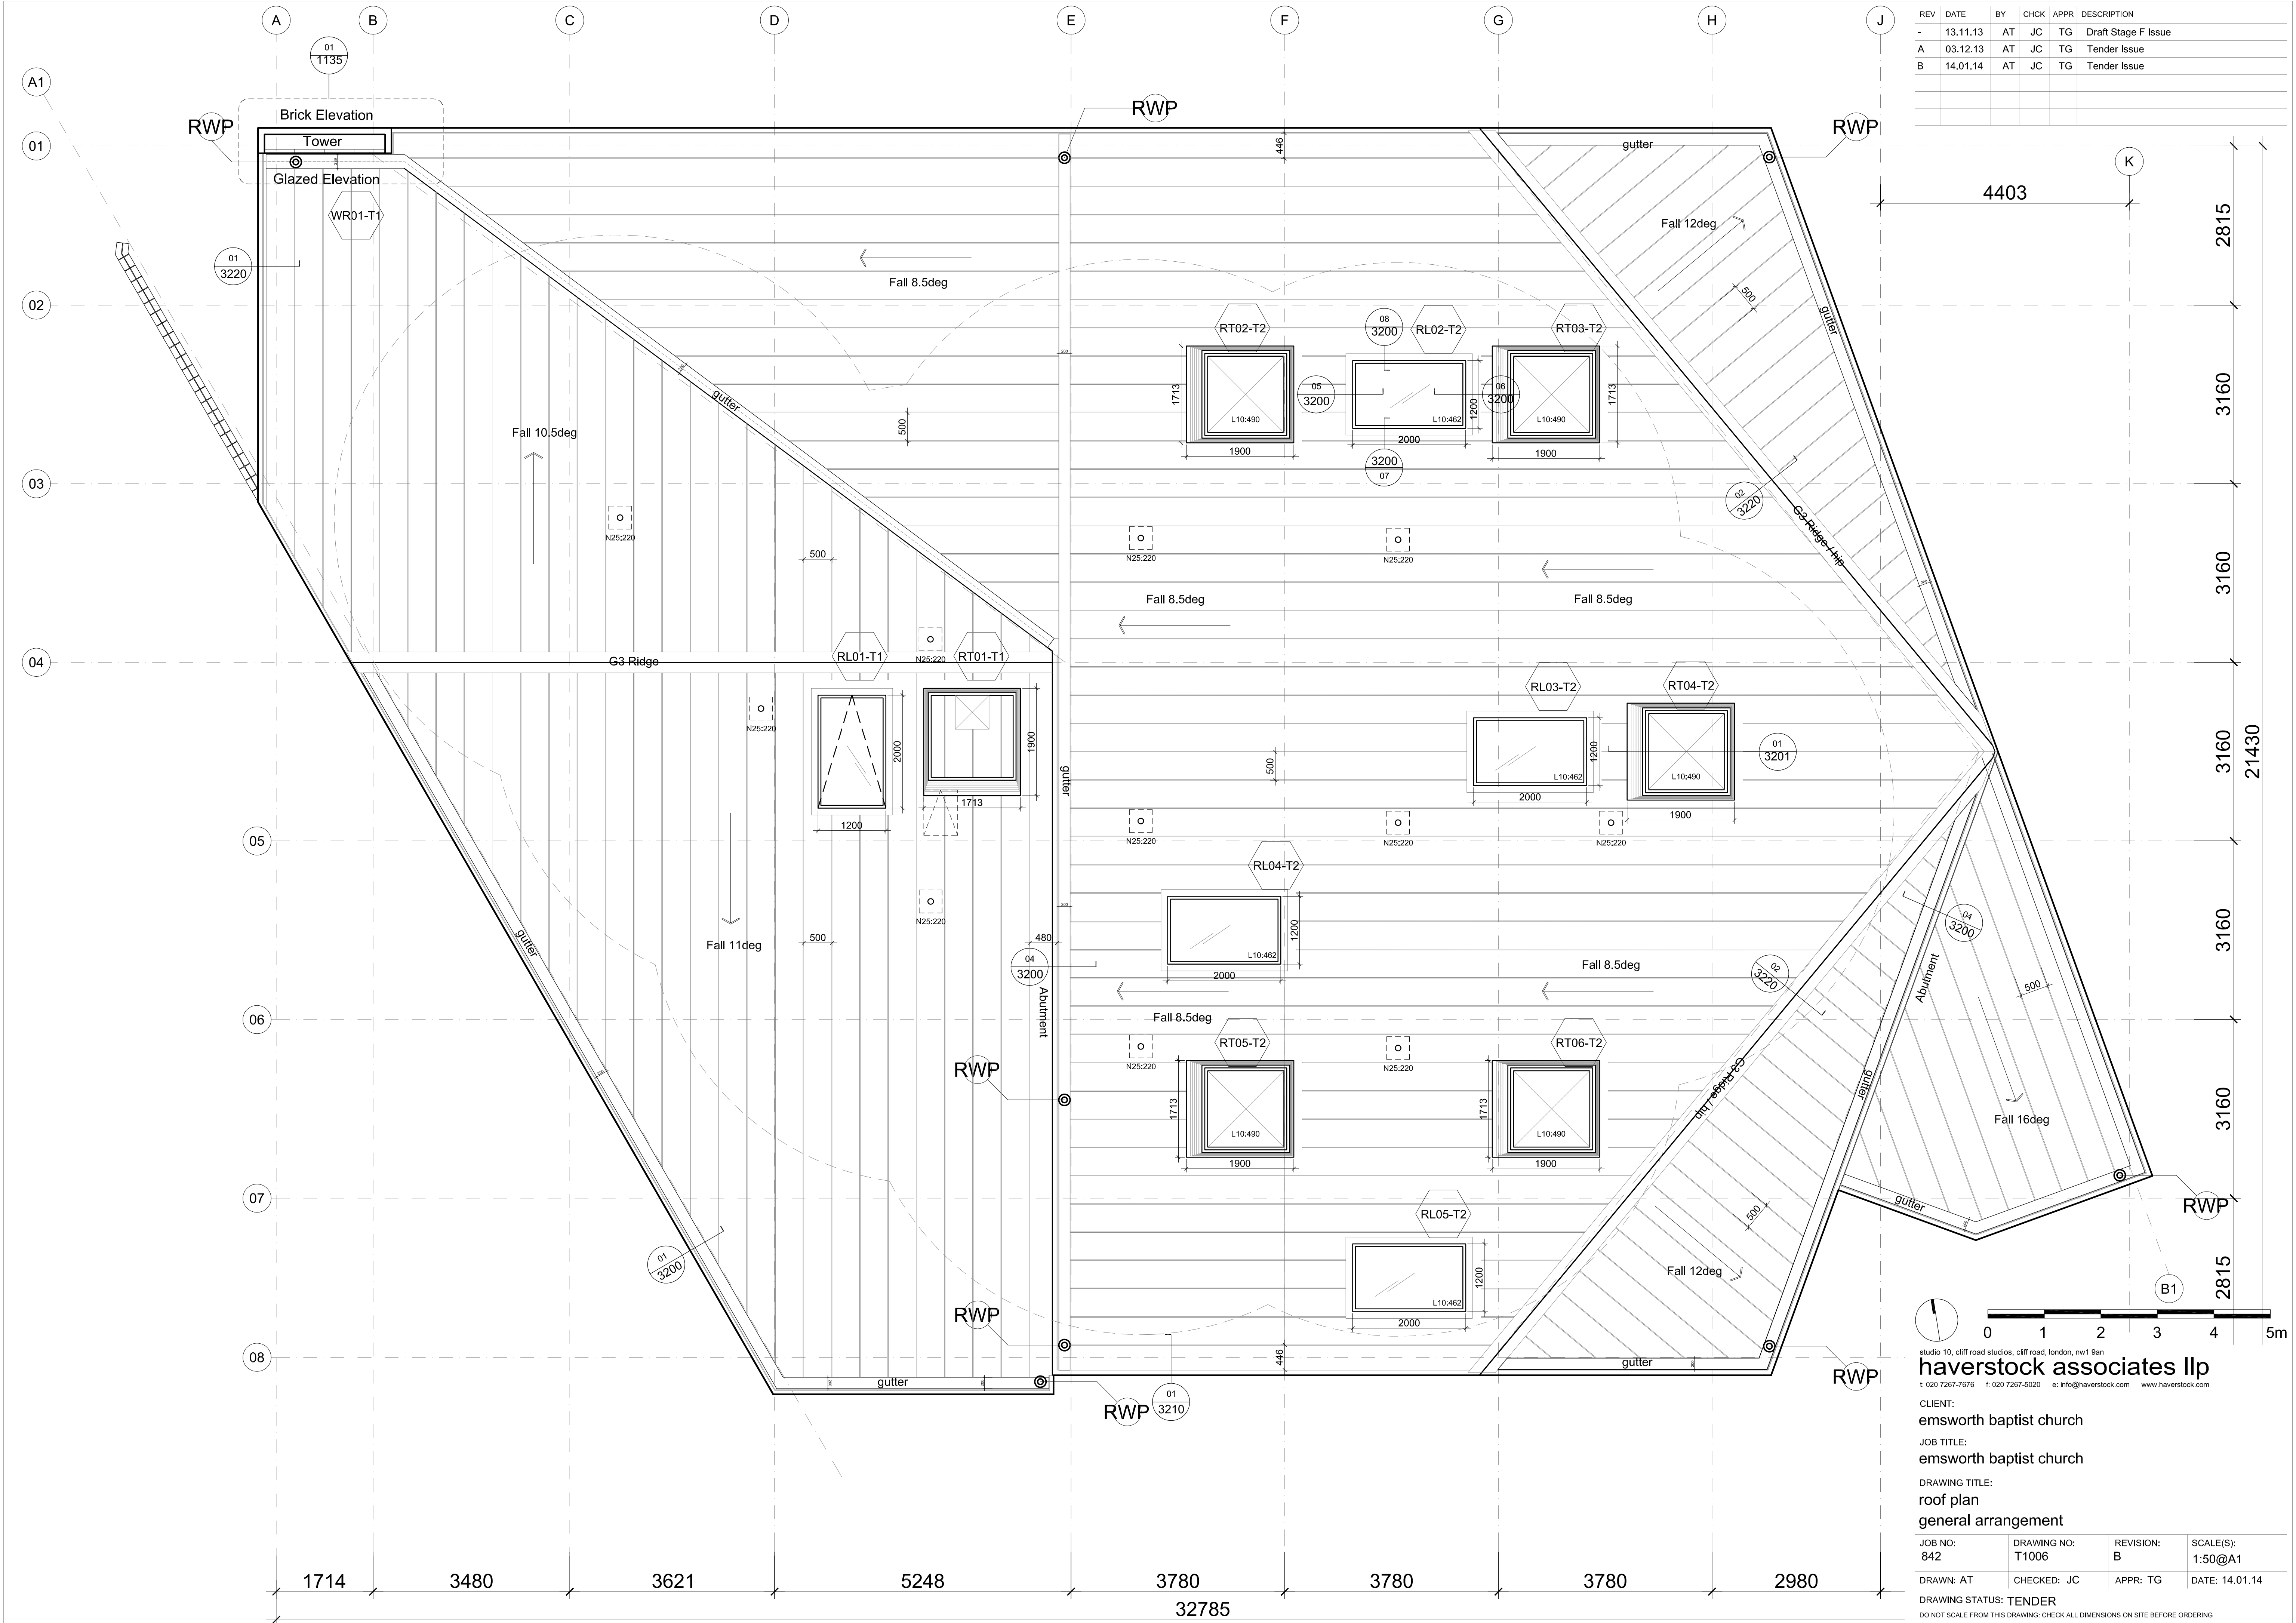

REV	DATE	BY	CHK	APPR	DESCRIPTION
-	13.11.13	AT	JC	TG	Draft Stage F Issue
A	03.12.13	AT	JC	TG	Tender Issue
B	14.01.14	AT	JC	TG	Tender Issue

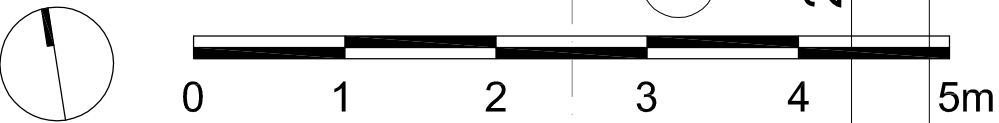

studio 10, cliff road studios, cliff road, london, nw1 9an
haverstock associates llp
t: 020 7267-7676 f: 020 7267-5020 e: info@haverstock.com www.haverstock.com

CLIENT: emsworth baptist church			
JOB TITLE: emsworth baptist church			
DRAWING TITLE: roof plan general arrangement			
JOB NO: 842	DRAWING NO: T1006	REVISION: B	SCALE(S): 1:50@A1
DRAWN: AT	CHECKED: JC	APPR: TG	DATE: 14.01.14
DRAWING STATUS: TENDER			
DO NOT SCALE FROM THIS DRAWING: CHECK ALL DIMENSIONS ON SITE BEFORE ORDERING			