

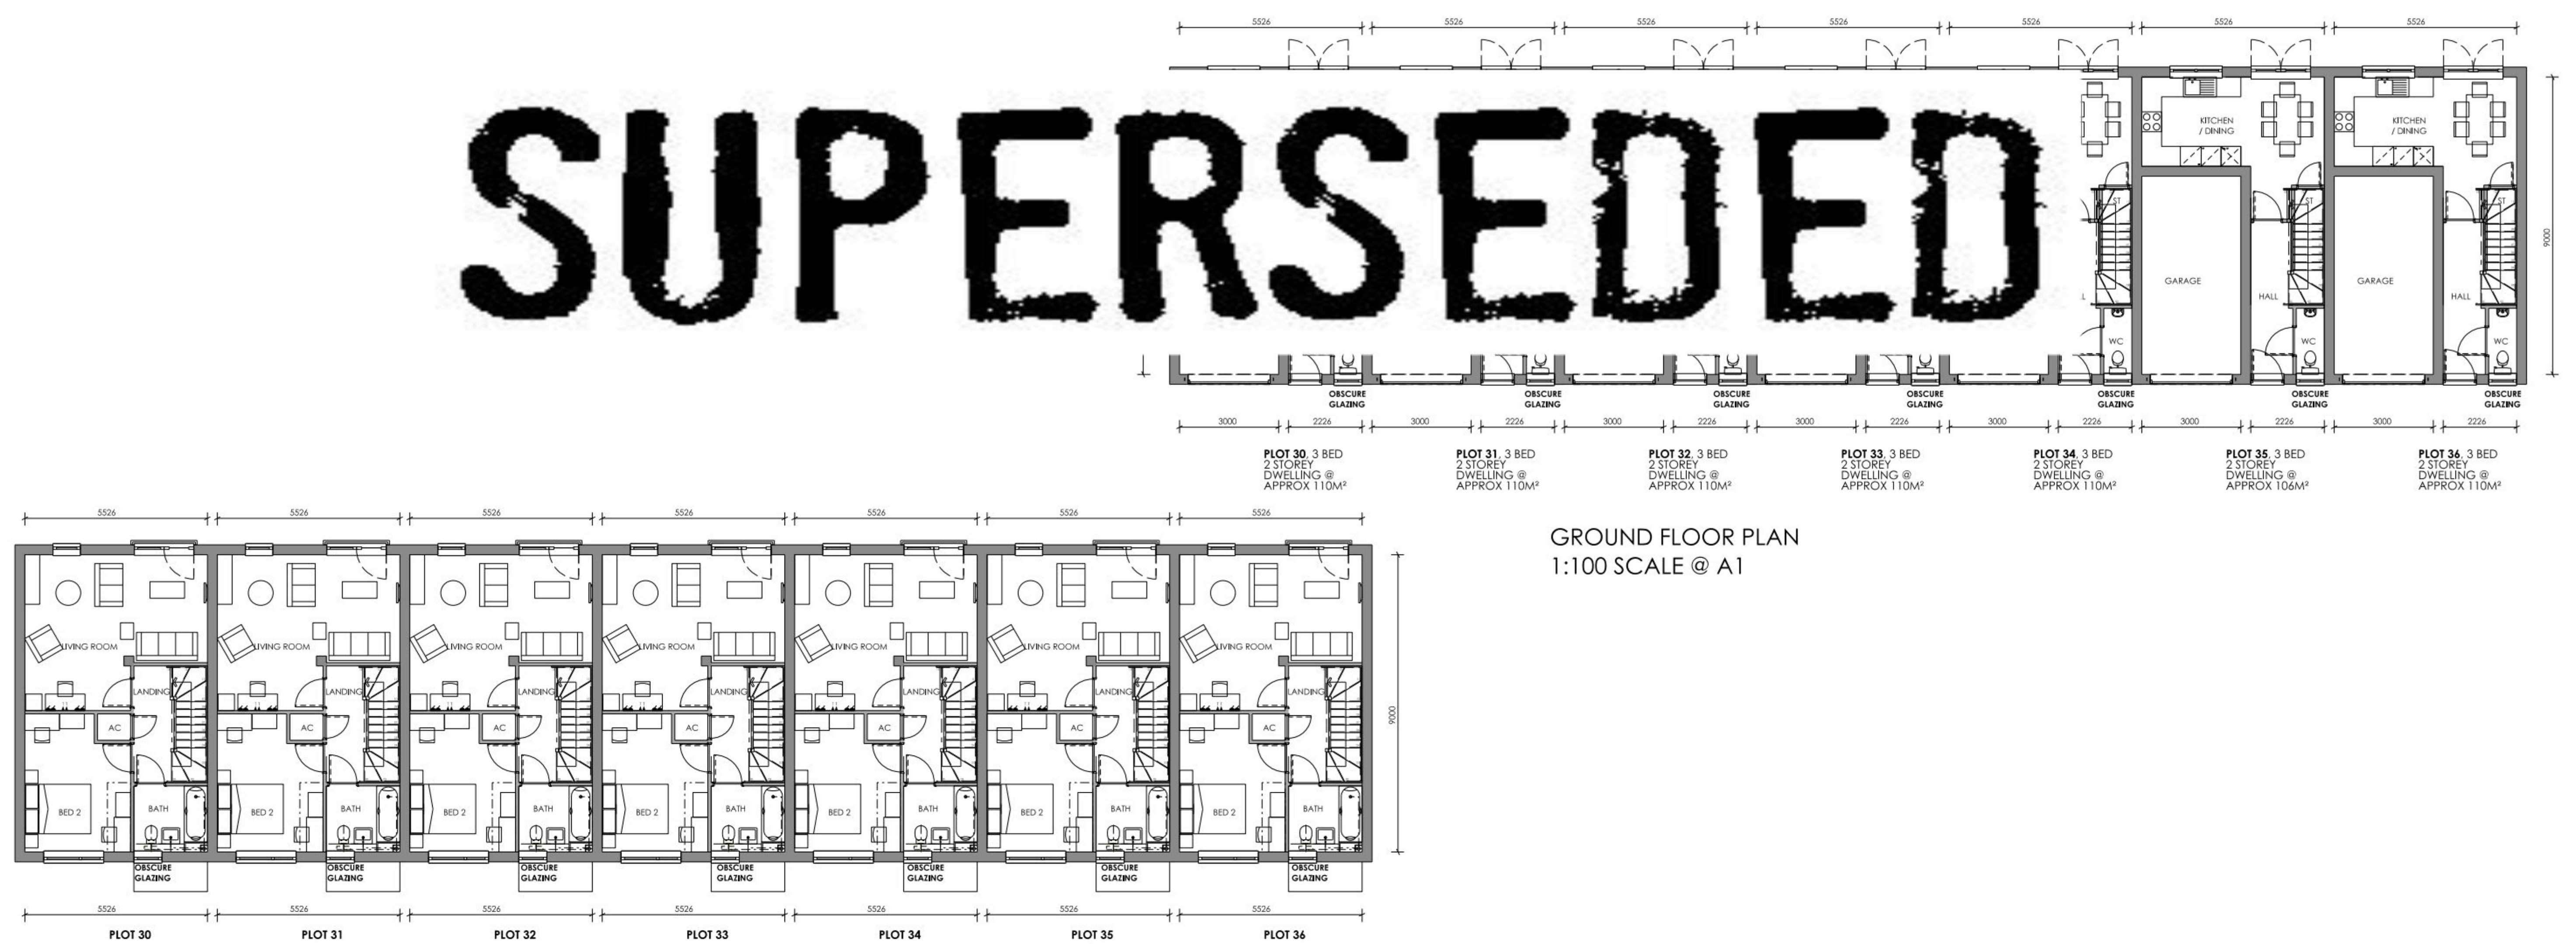


SUPERSUED

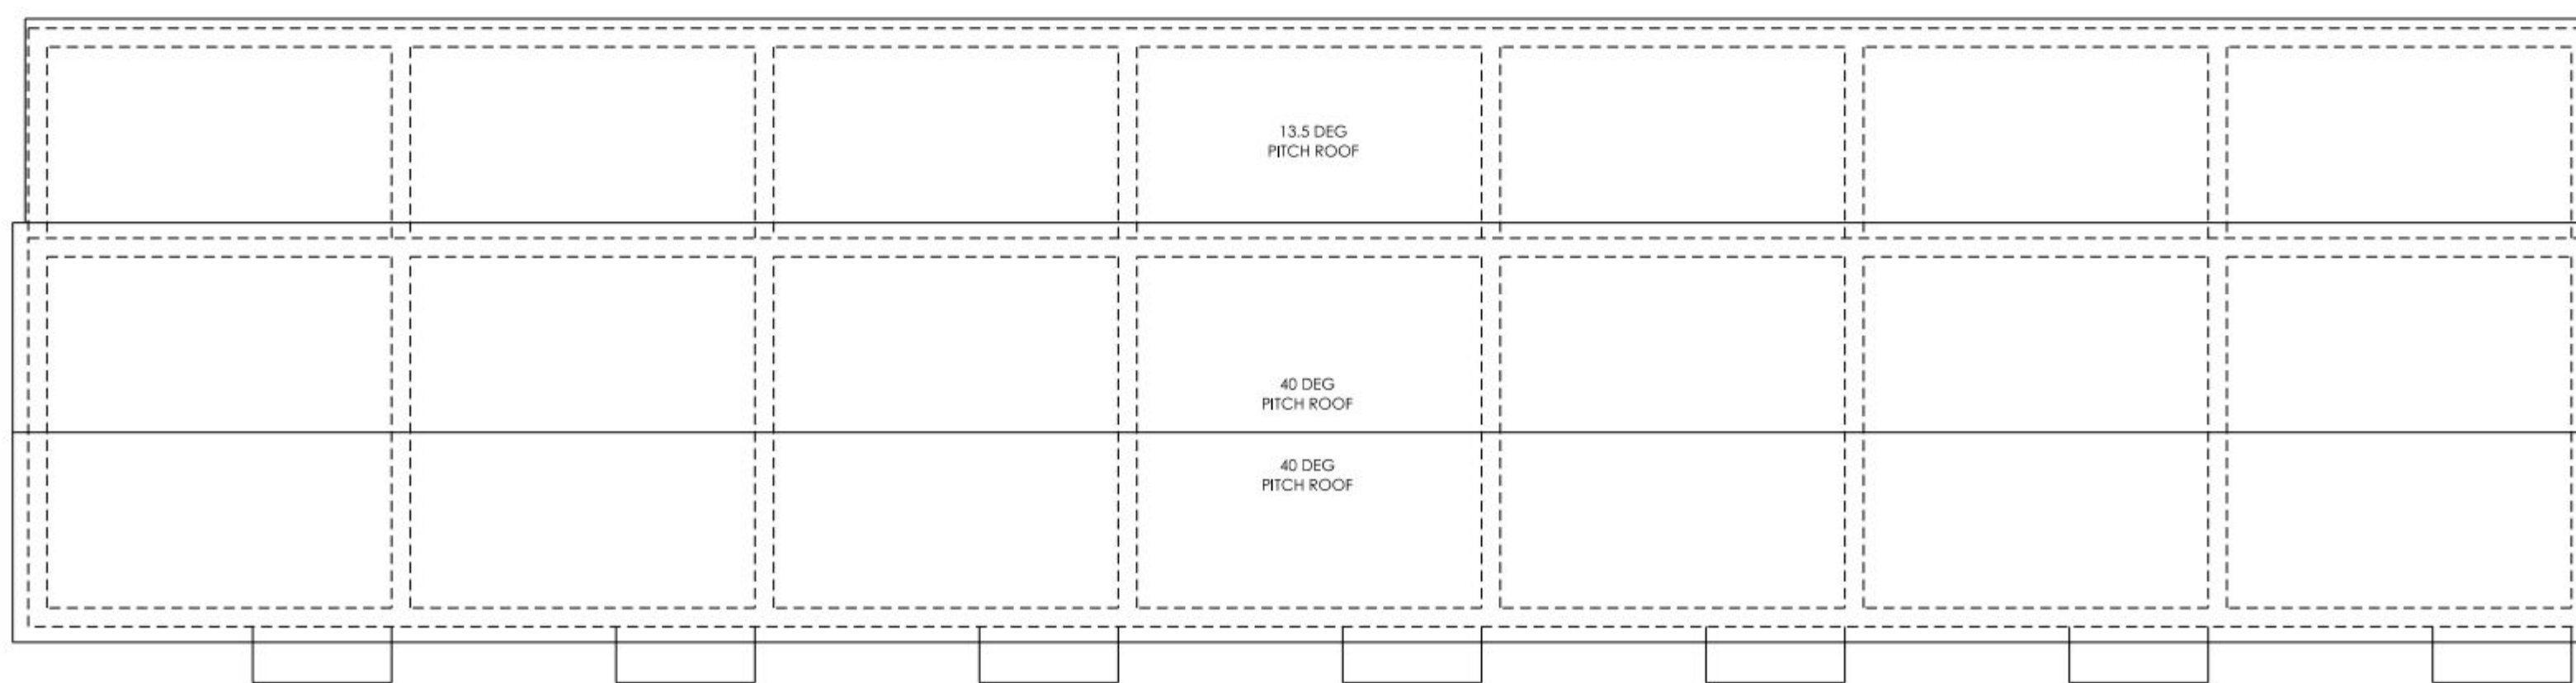

FIRST FLOOR PLAN

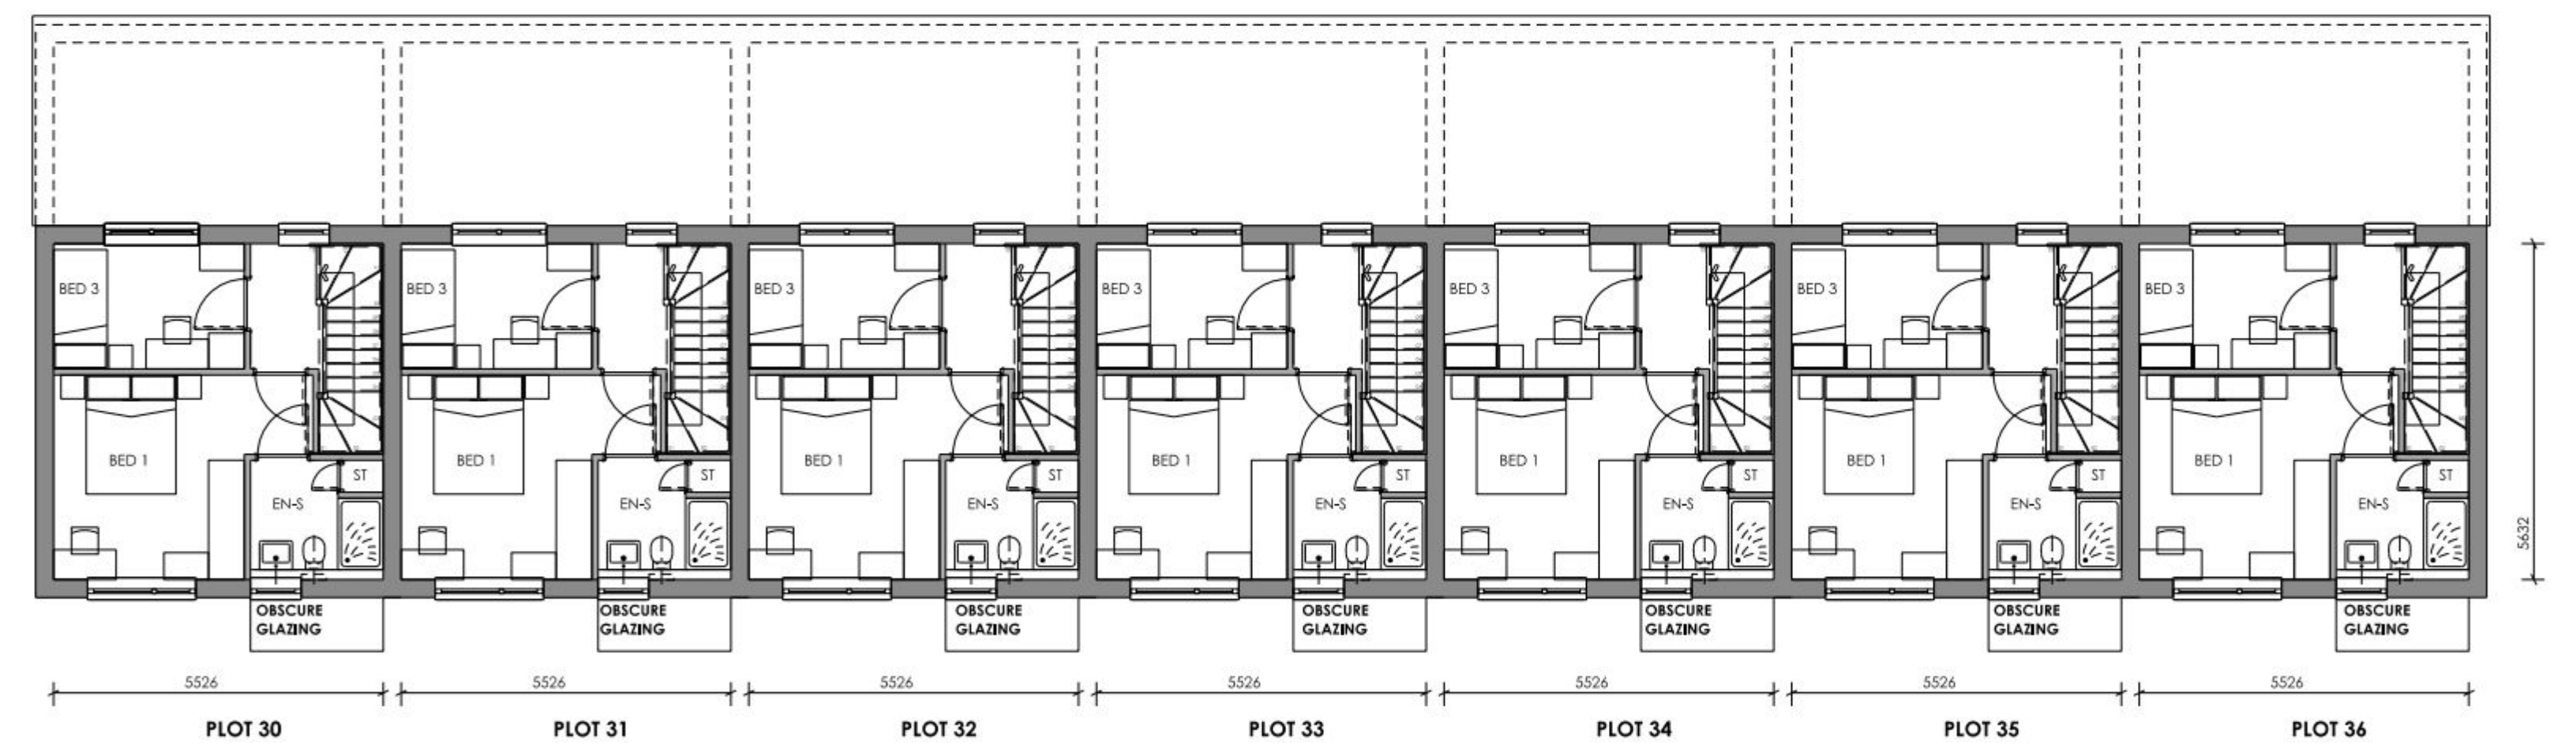

ROOF PLAN



IMPORTANT NOTE FOR USE OF THIS DRAWING: THIS DRAWING HAS BEEN PRODUCED SPECIFICALLY FOR USE ON THIS PROJECT. POPE PRIESTLEY ARCHITECTS CANNOT BE HELD RESPONSIBLE FOR REUSE OF THE INFORMATION BY OTHERS FOR ANY PURPOSE OTHER THAN FOR WHICH IT IS SPECIFICALLY INTENDED. THIS DRAWING REFLECTS STANDARDS AGREED FOR THIS PROJECT AND CURRENT AT THE TIME OF PRODUCTION AND WILL NOT BE UPDATED IN ACCORDANCE WITH CHANGING LEGISLATION AND/ OR OTHER REQUIREMENTS.

SCALE BAR = 10mm REPRESENTS 1:1000 SCALE

PLANNING ISSUE	POPE PRIESTLEY ARCHITECTS				
	ARCHITECTURE TOWN PLANNING URBAN DESIGN				
	FERRY HOUSE, CANUTE ROAD, SOUTHAMPTON, HAMPSHIRE, SO14 3PJ. T: +44 (0)23 8033228 F: +44 (0)23 80632886 E: info@popespriestley.co.uk				
	DRAWINGS MUST BE USED IN CONJUNCTION WITH THE ARCHITECT'S RELEVANT SPECIFICATION. IF OTHERWISE, ANY USE IS DEEMED TO BE THE ARCHITECT'S RESPONSIBILITY. DRAWING HAS PREPARED FOR THE CLIENT IN ACCORDANCE WITH THE CURRENT BUILDING REGULATIONS. NO OTHER FORMS HAVE BEEN USED TO PREPARE, DERIVE OR FOR TRUE FORM. THE DRAWING IS CONFIDENTIAL.				
	RESIDENTIAL DEVELOPMENT PORTSDOWN HILL ROAD HAVANT PO9 3NA		BLOCK H HOUSES PLOTS 30 - 36 PLANS		
SCALE 1:100	DATE JAN2012	AUTHOR	CHECK	DRAWING NO. PP1169/ 127-00	REVISION P1