



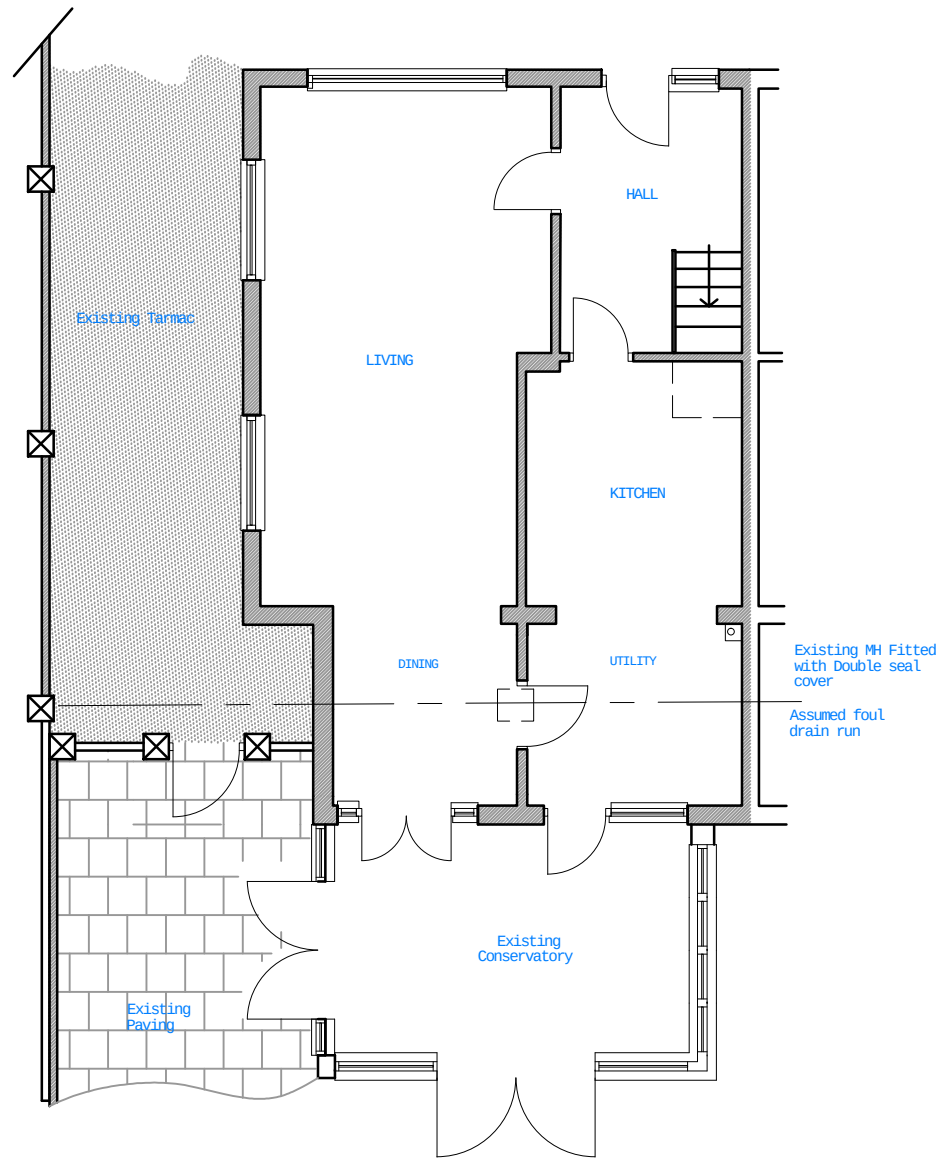

EXISTING PLAN

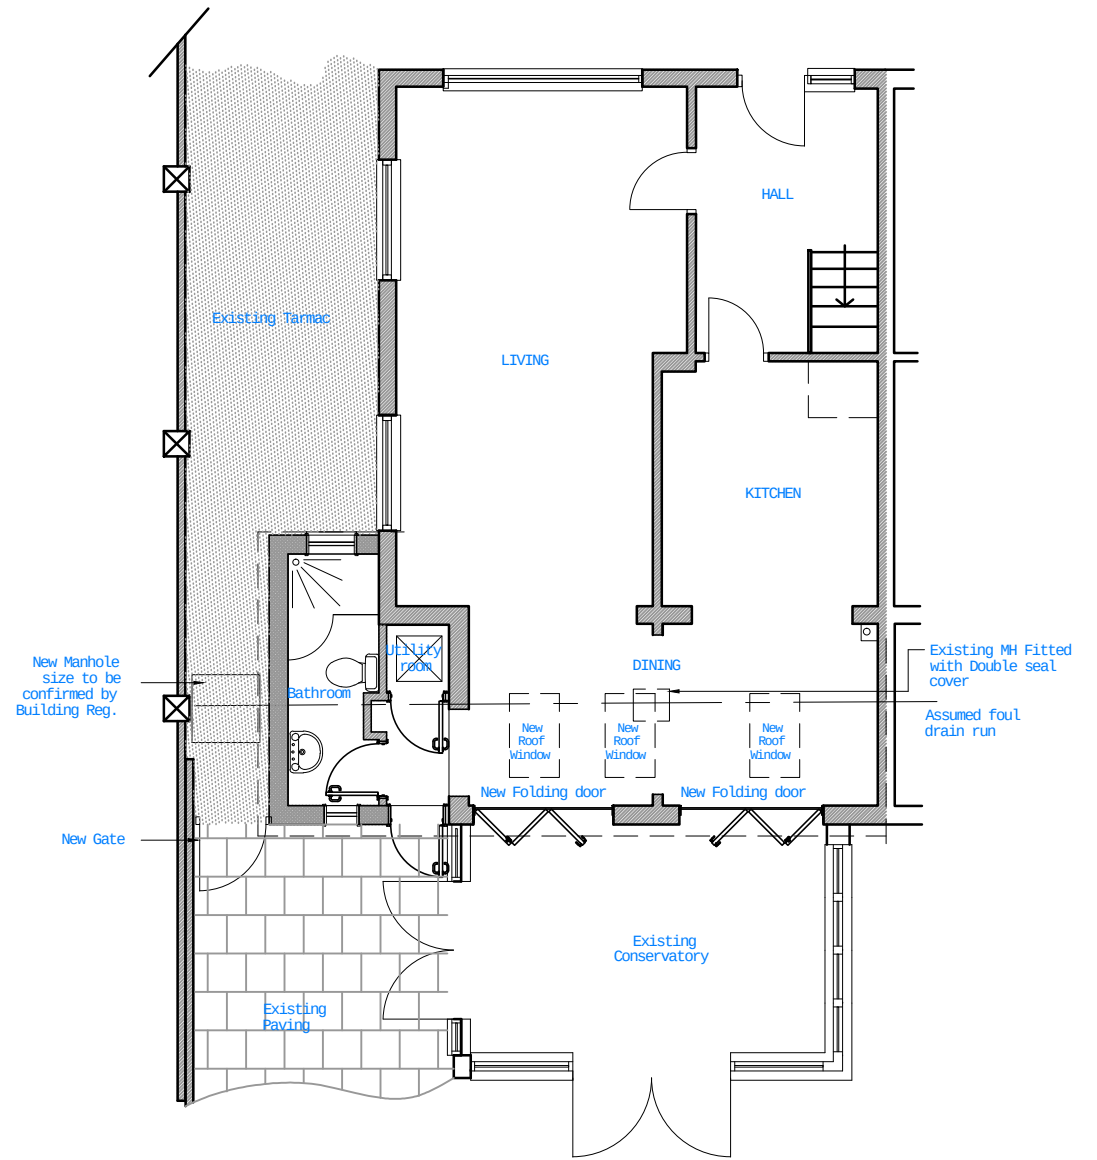

PROPOSED PLAN

07981494744		REV/NO: REVISION: DATE:			
		REAR/SIDE EXTENSION 24 WILLOW TREE AVENUE PO8 8AN			
		DRAWING NO: P001-W002	REV: .	DATE: 08/2013	SCALE: 1:50@A3
		DRAWING NAME: Existing/Proposed Ground Floor Plan			