

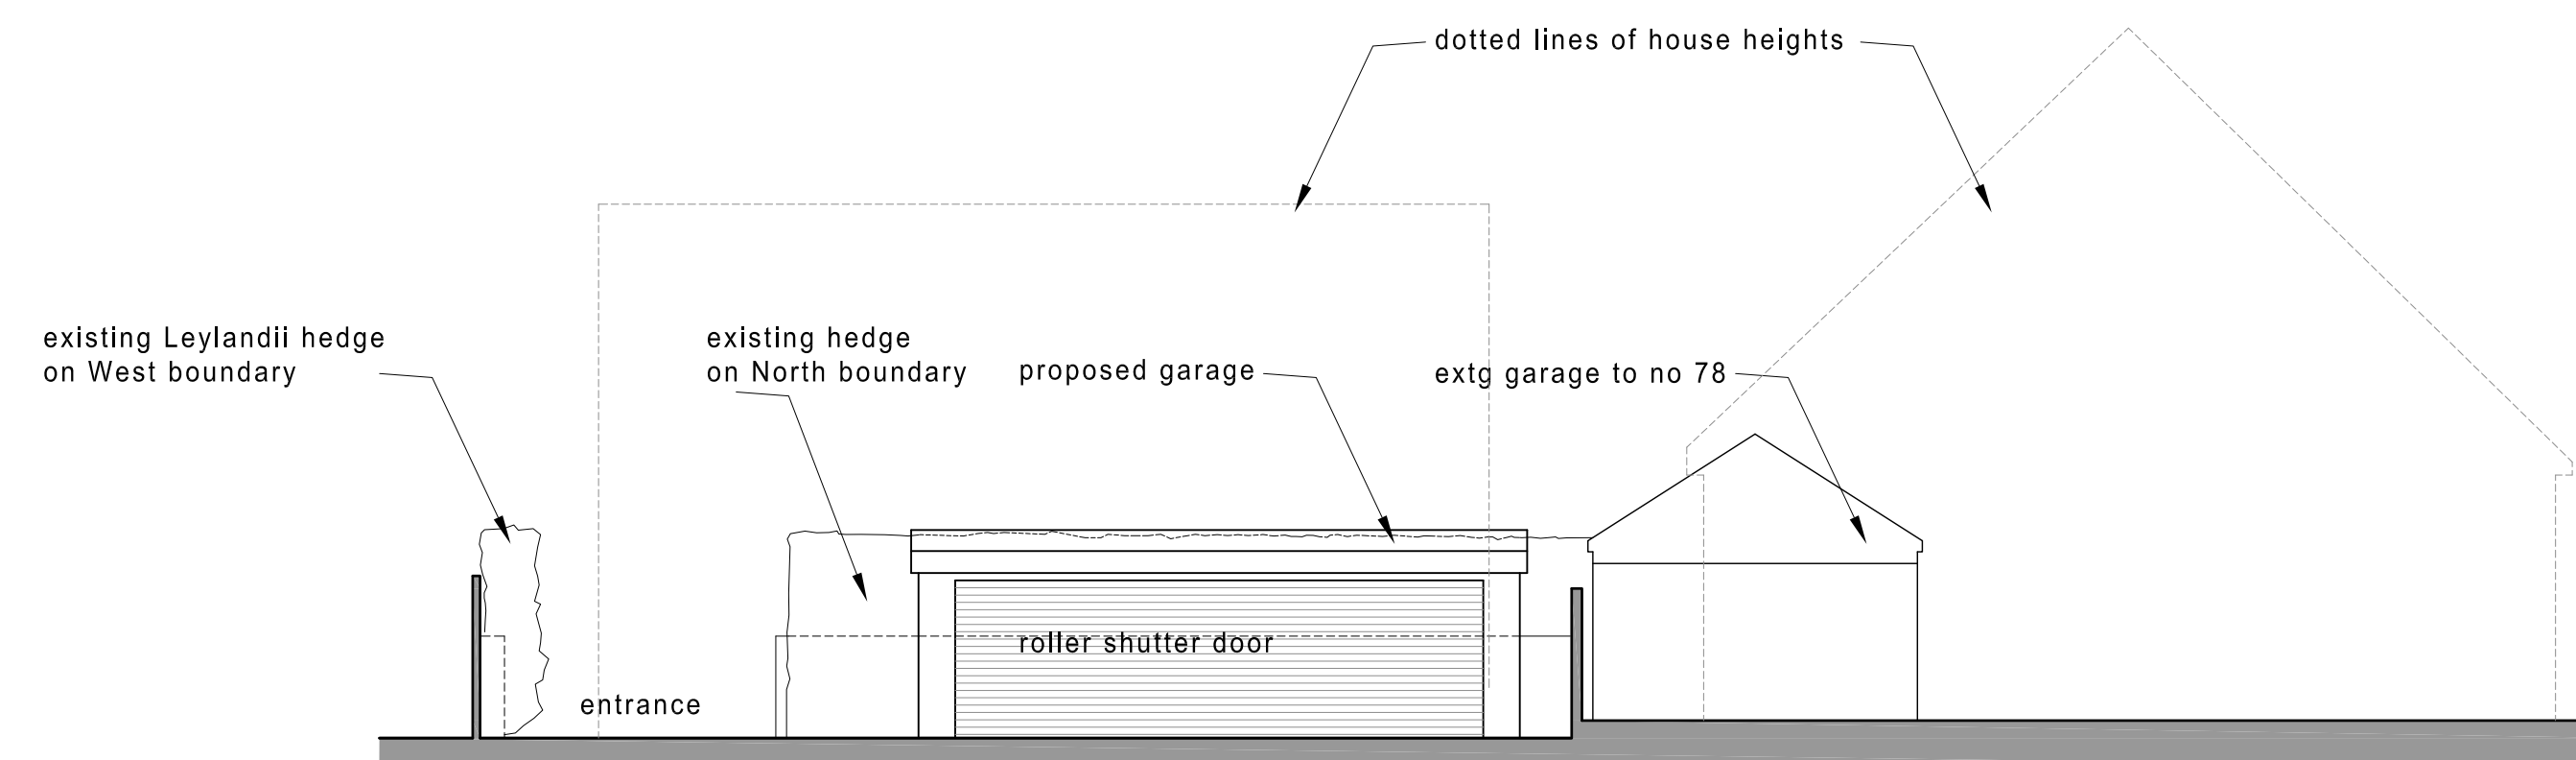
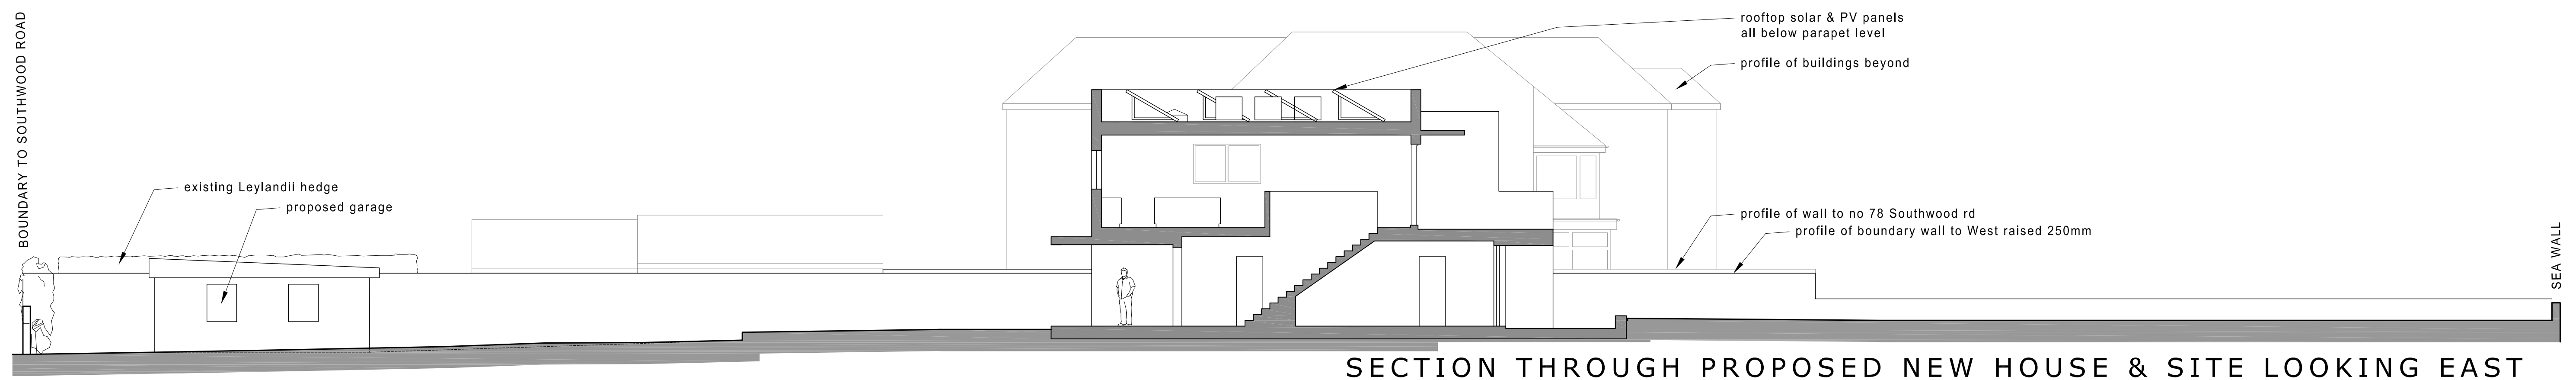
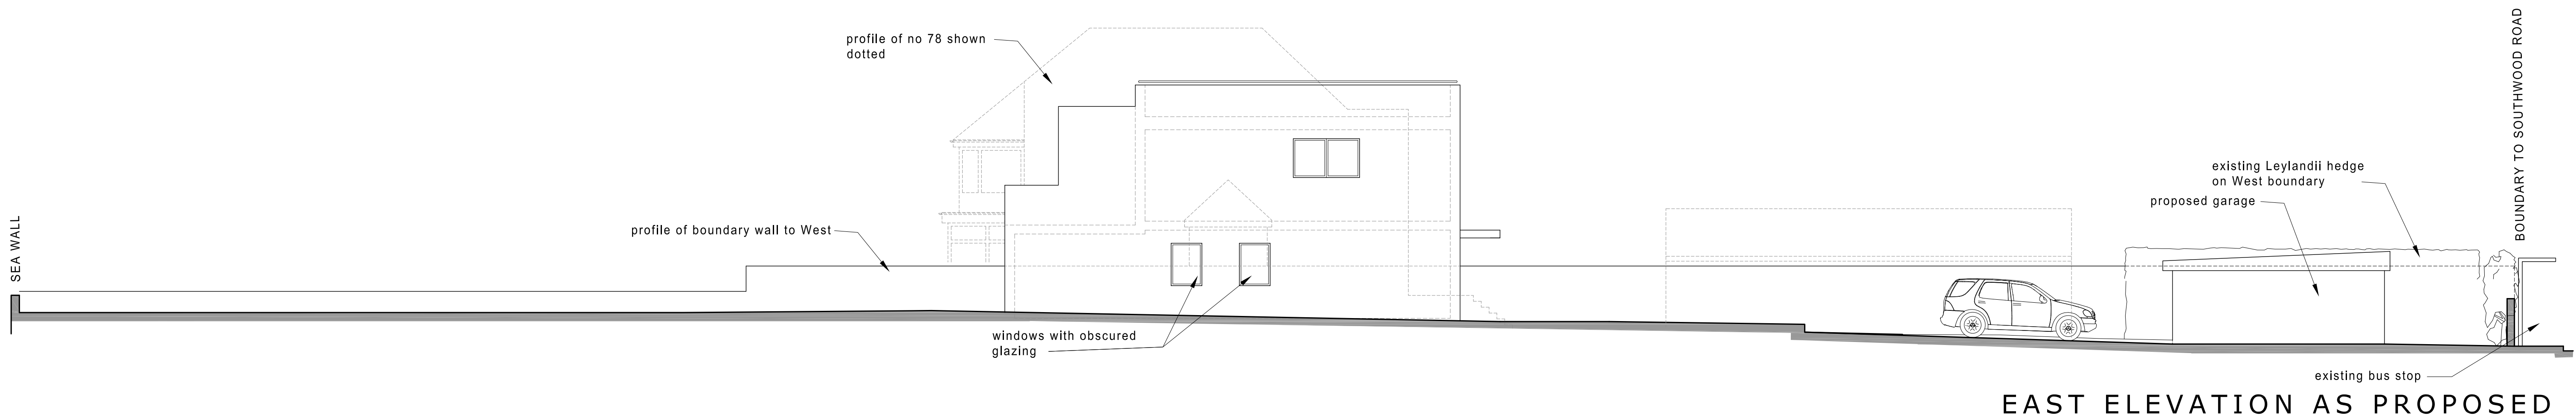


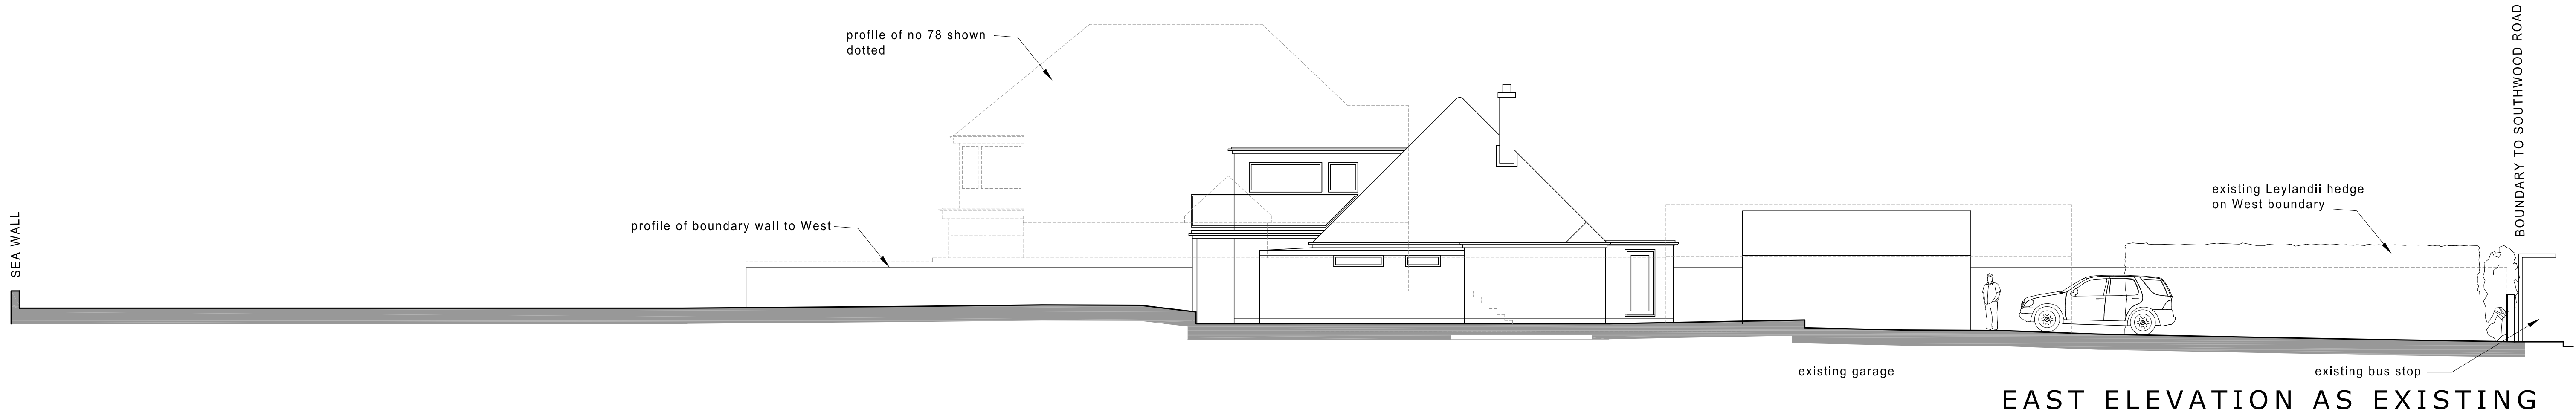

revisions

A June 2013 rooftop solar screens shown on section

B July 2013 proposed indow on East elevation reduced in size (cill raised)

 

planning application

gordon curtis architects

MOOR COURT GLENMORE ROAD LONDON NW3 4DE

tel & fax 020 7586 6065

mail@gordoncurtis.com

project: new house at 76 Southwood Road Hayling Island PO11 9QF

drawing: ELEVATIONS AS EXISTING & PROPOSED sheet 2

date: June 2013

scale: 1:100@A1, 1:200@A3

dwg no: 1308 03 B