

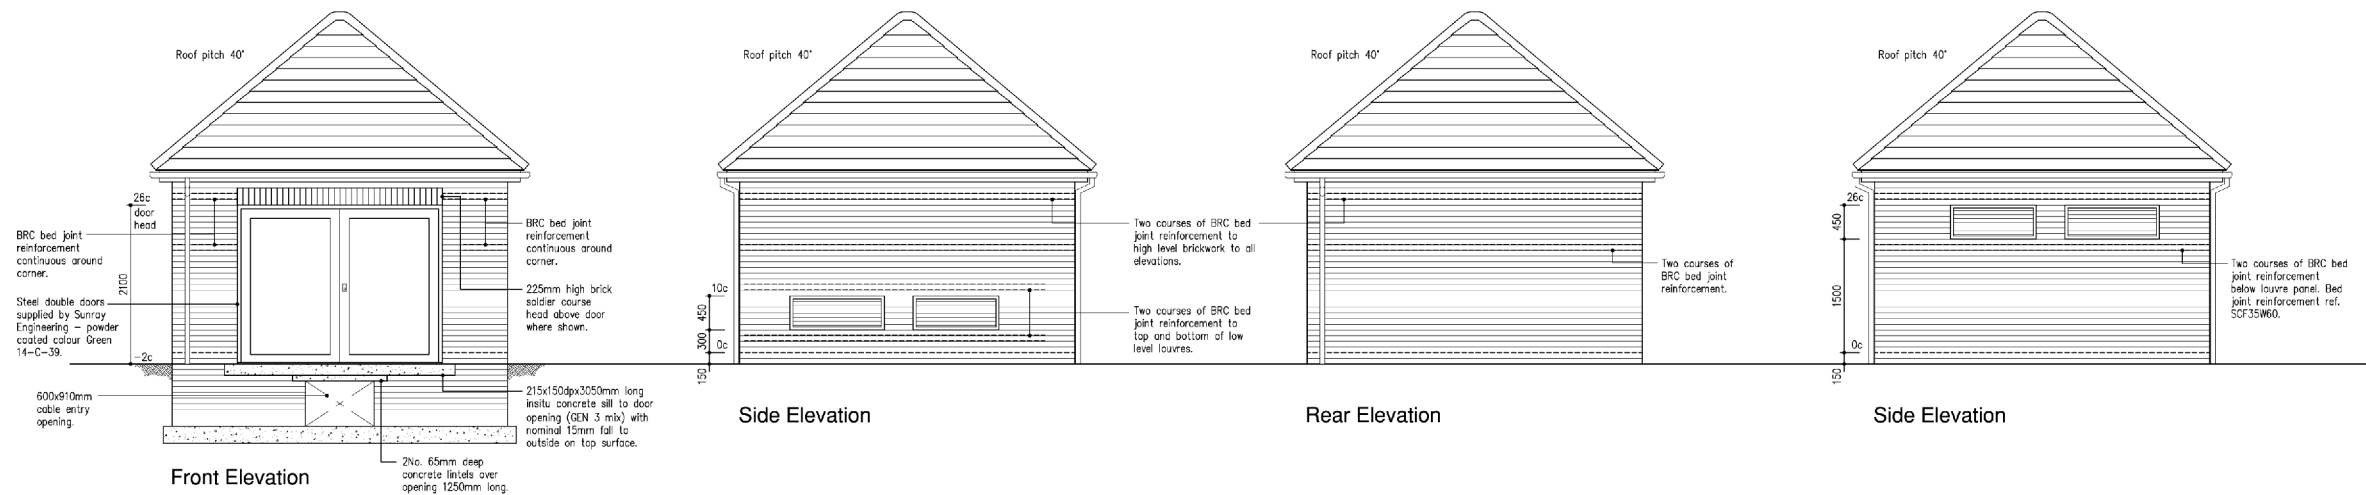


0 1 2 3 4 5 M

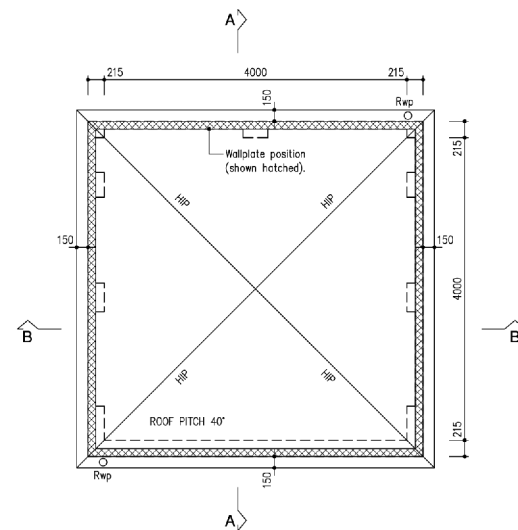

EXTERNAL WALLS
External walls to be 103/215mm facing brickwork.
Facing brickwork
100mm dense concrete blockwork - Subwalls

GENERAL NOTES
All dimensions are structural.
Refer to Specification for detailed technical requirements of wall types.
Door frames to be packed where necessary.

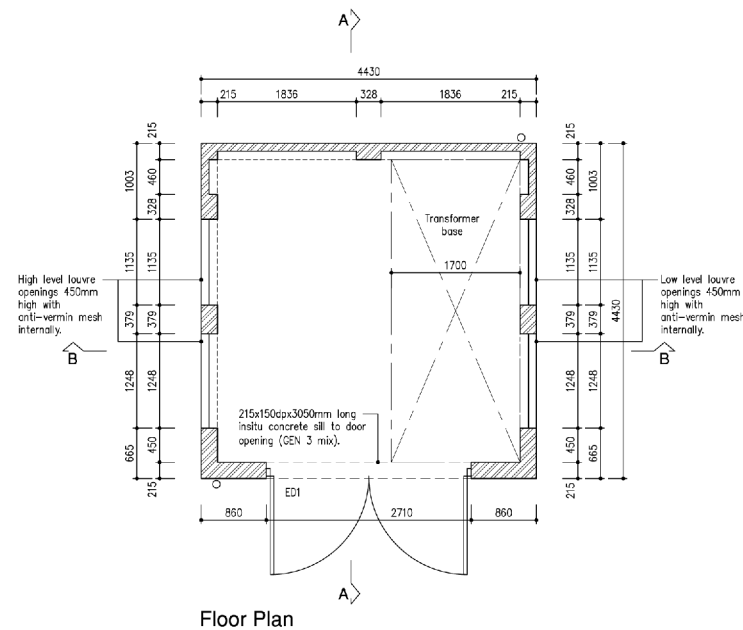

EXTERNAL DOOR SCHEDULE				
Ref.	Leaf	Lintel	Length	Notes
ED1	2710 Double doors	TBA	3000	Lockable

No.	Description	Date

Bellway Homes Ltd
Hayling Island
Land North of Goldring Close

Sub Station Details

Project number	1543	P-SUB-01	
Date	April '14		
Drawn by	PV		
Checked by	PV	Scale	1 : 100