


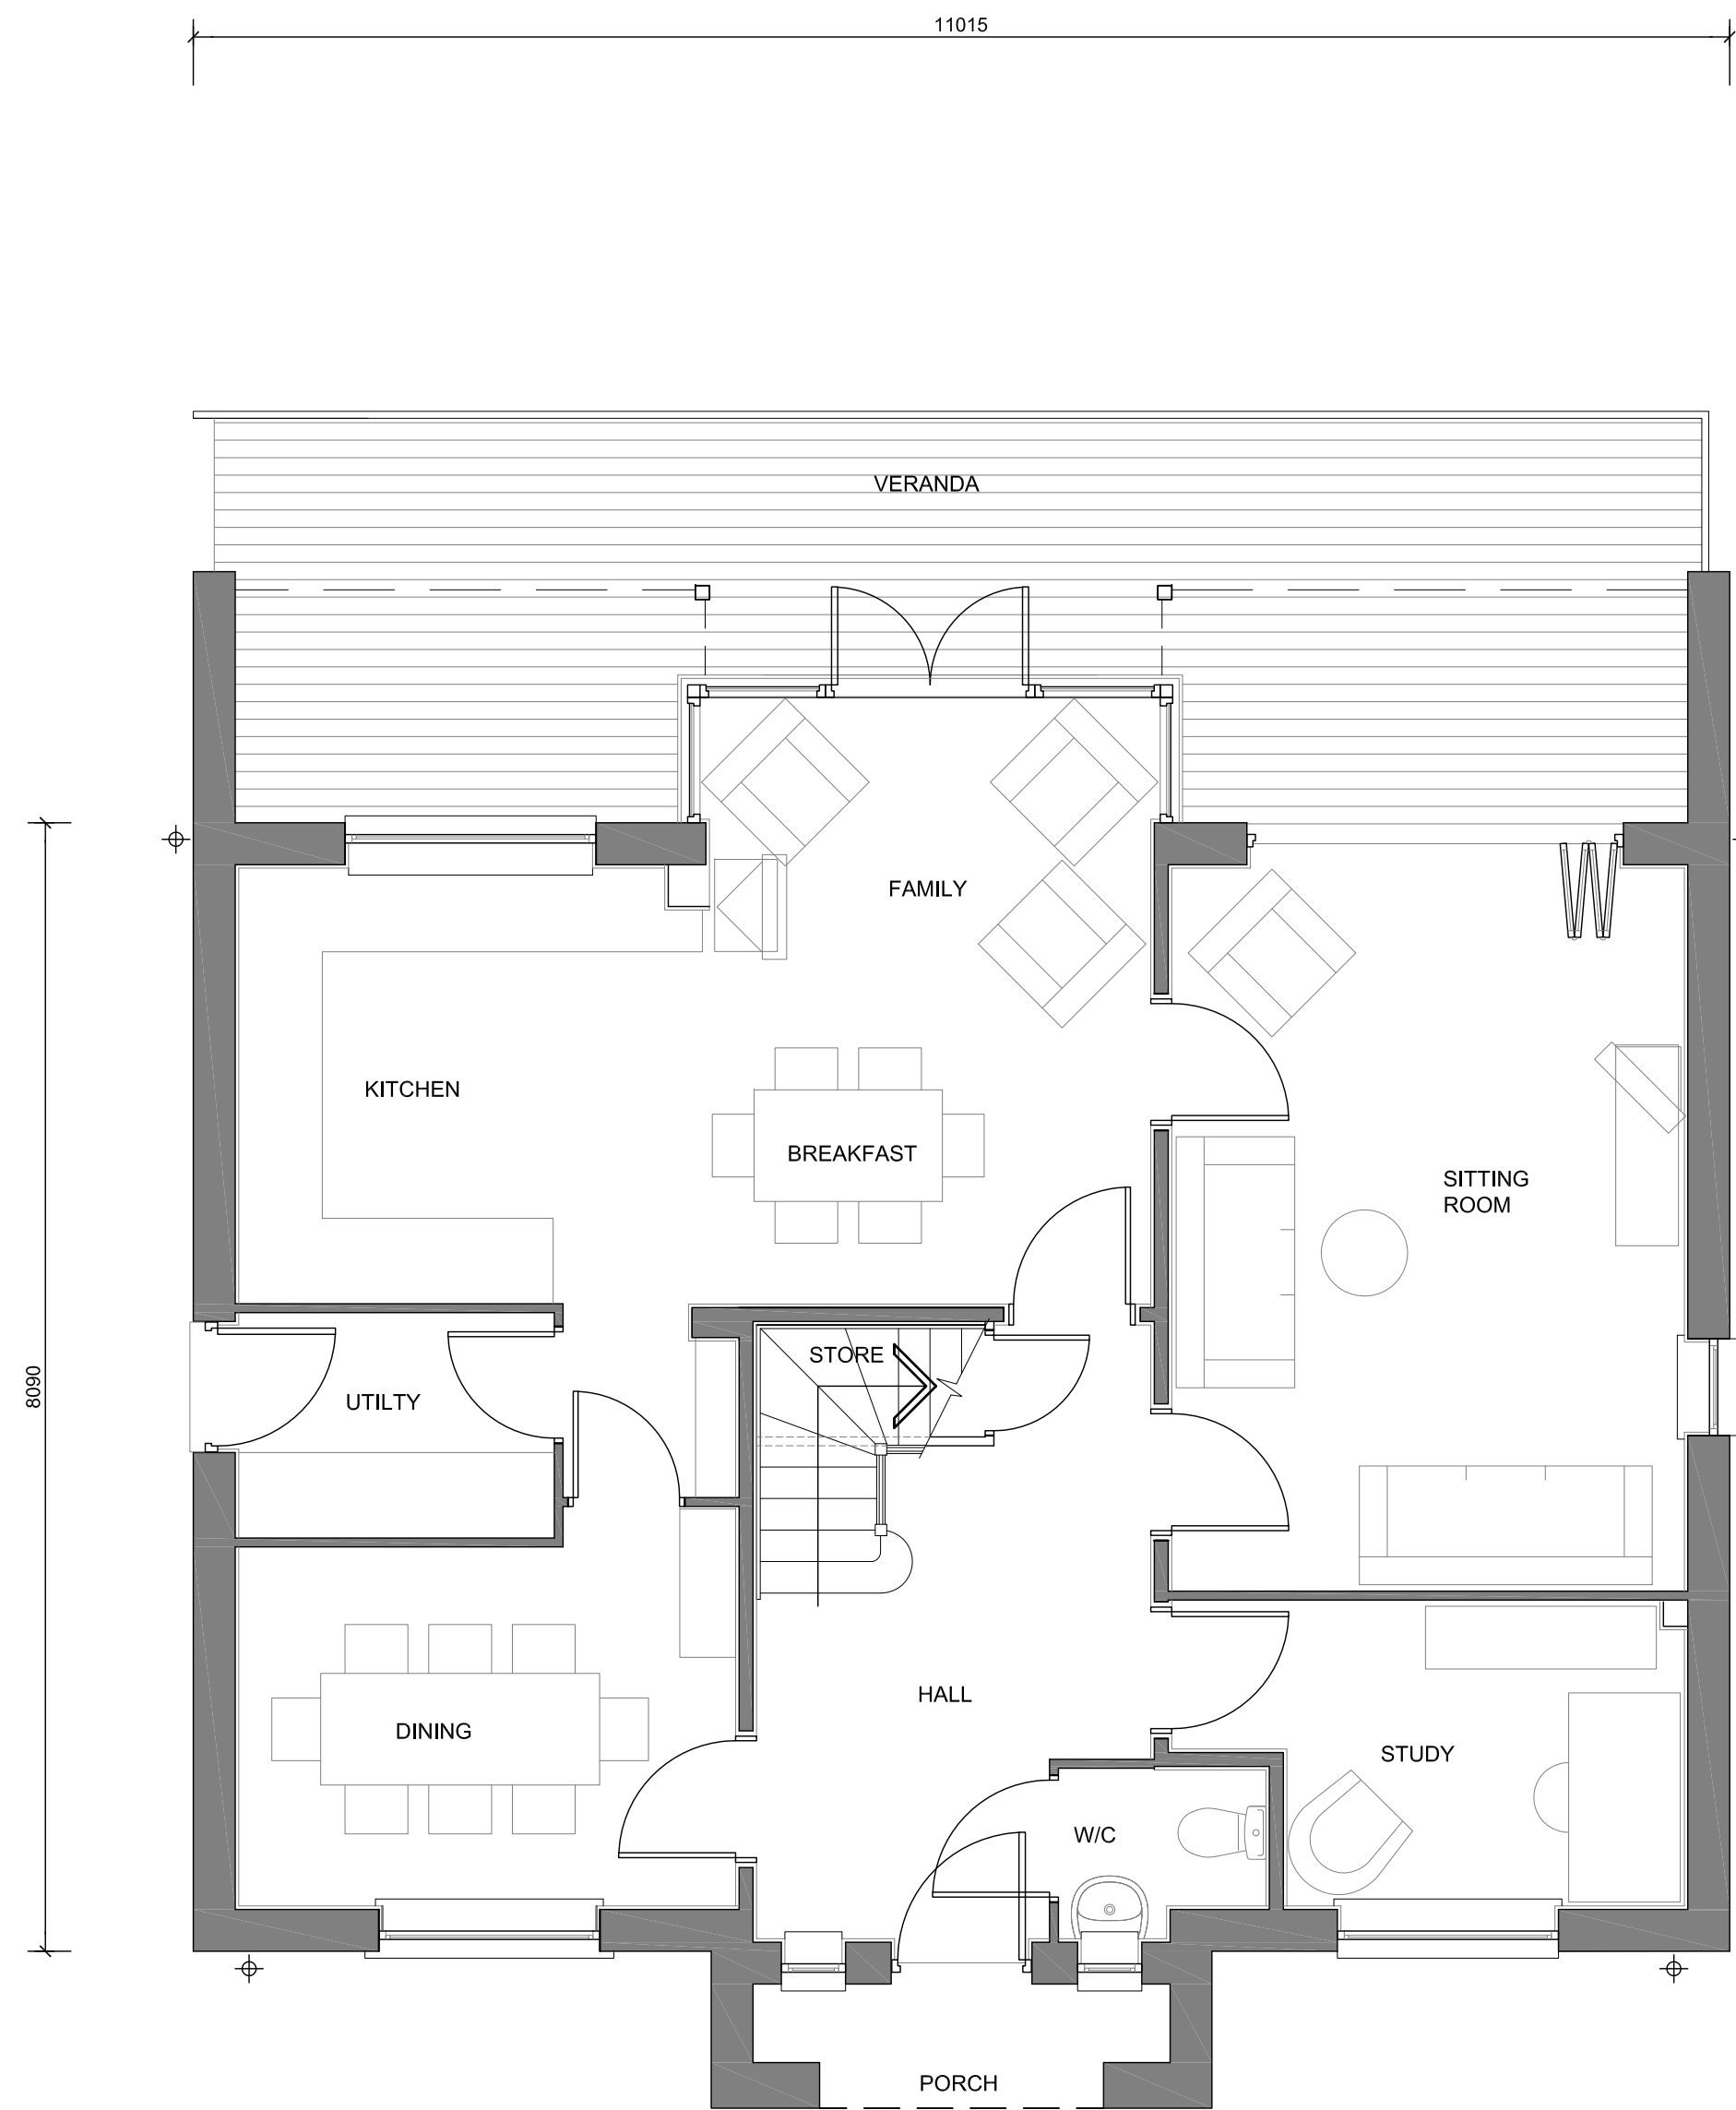


GROUND FLOOR PLAN

'STRUCTURAL' FLOOR AREA: 889 Sq ft.
'FINISHED' FLOOR AREA: 880 Sq ft.




FIRST FLOOR PLAN

'STRUCTURAL' FLOOR AREA: 876 Sq ft.
'FINISHED' FLOOR AREA: 866 Sq ft.

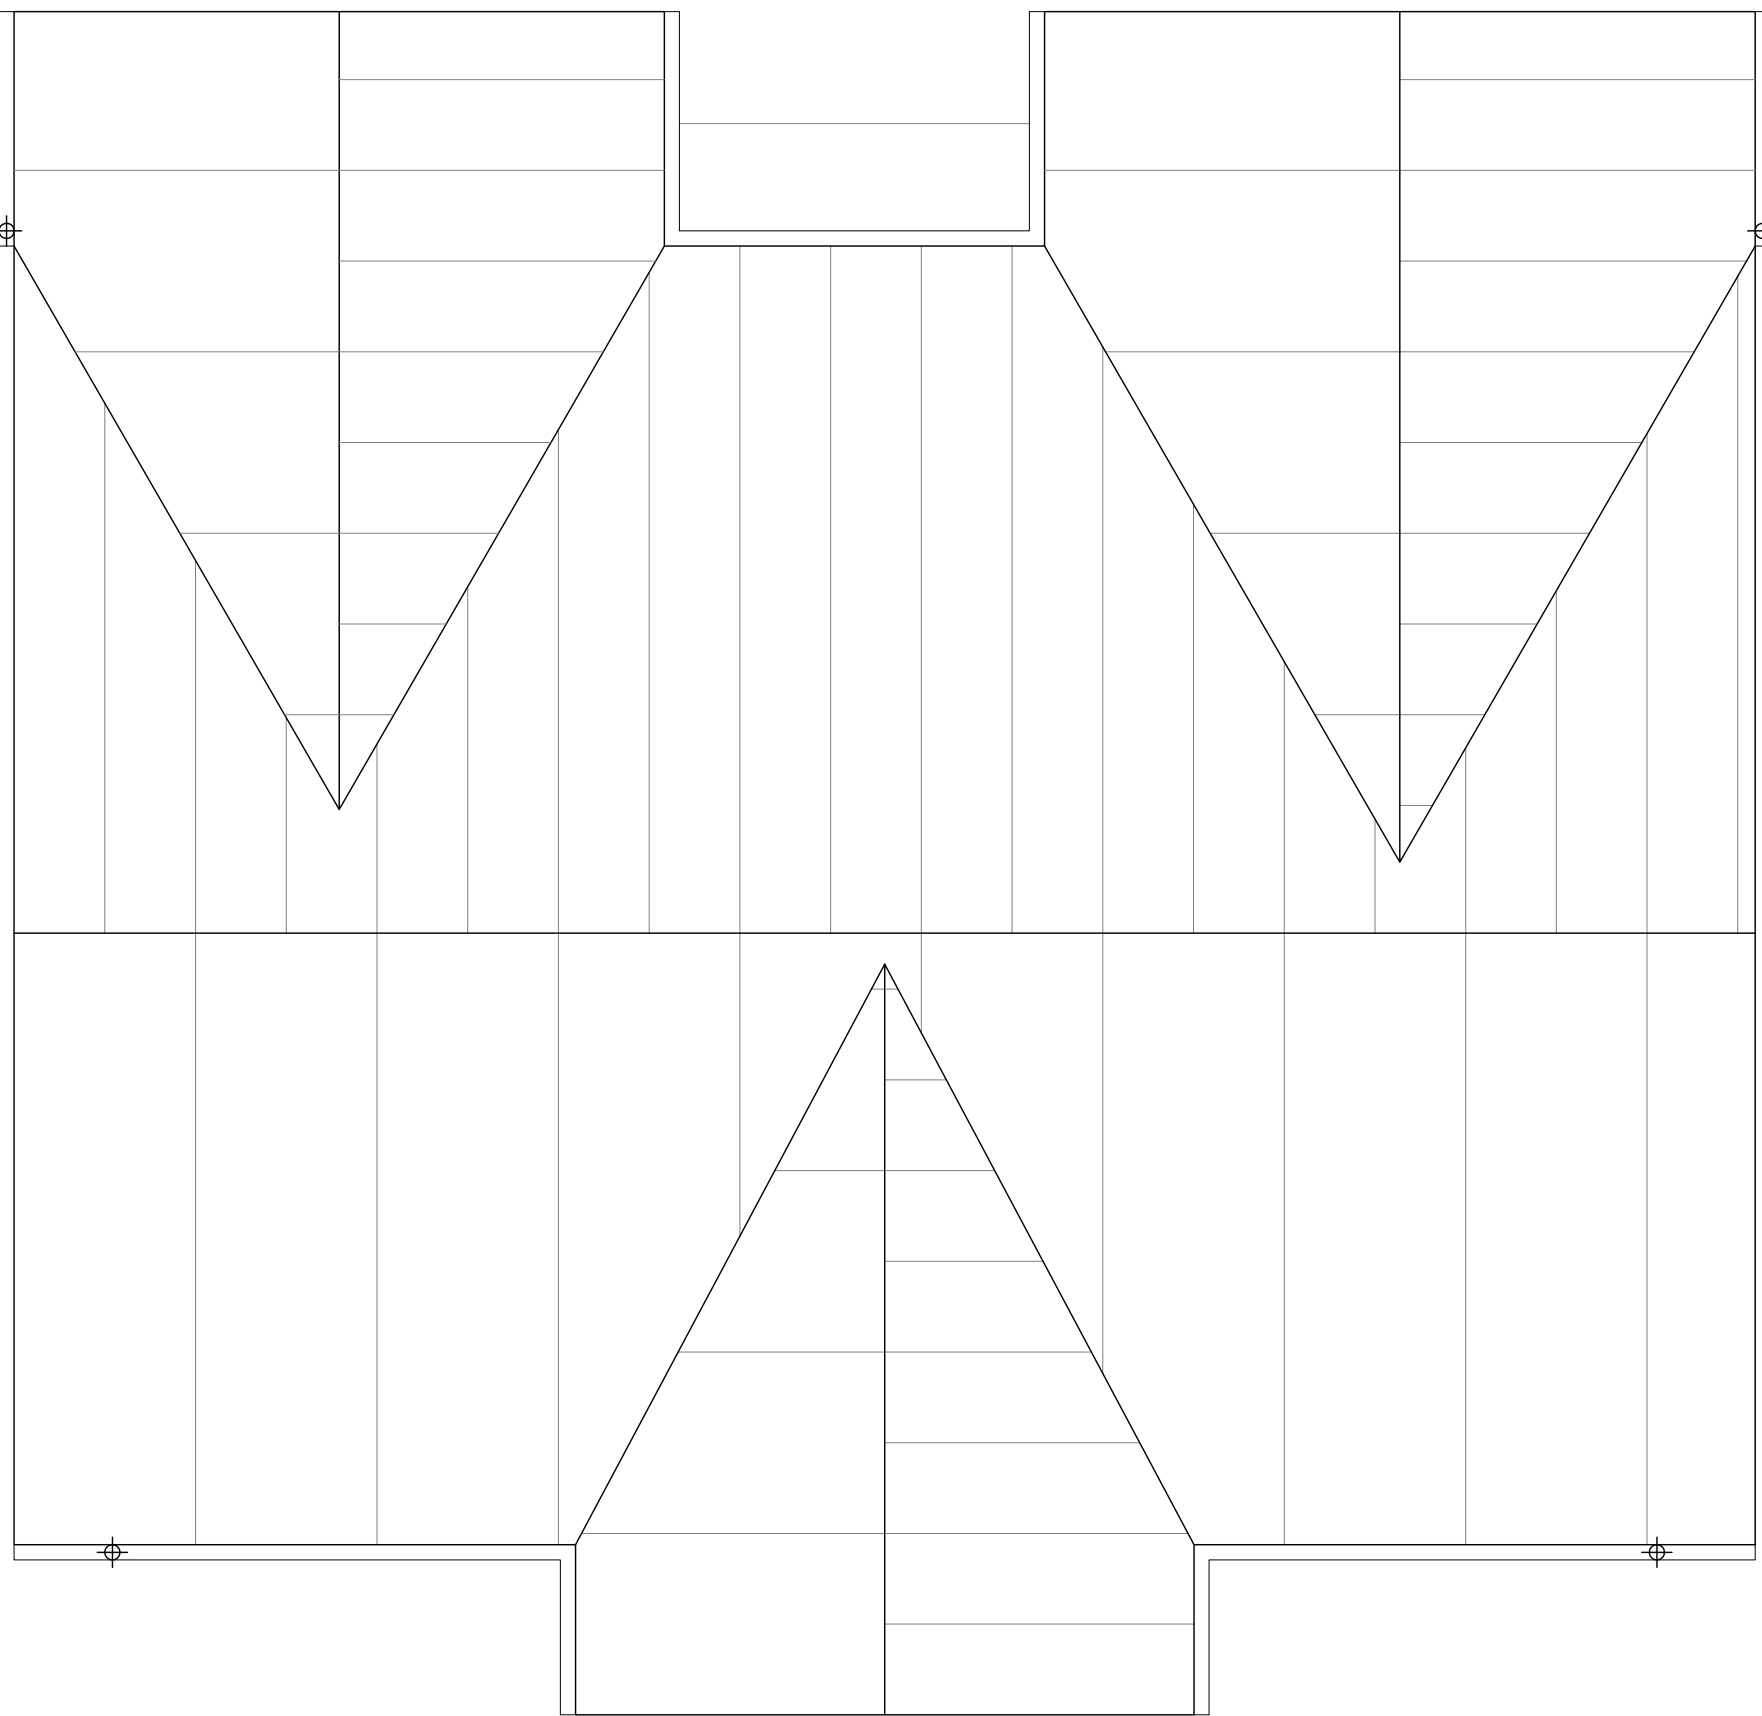

ROOF PLAN

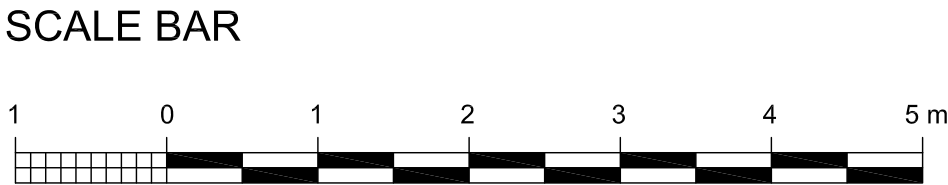

TOTAL 'STRUCTURAL' FLOOR AREA: 1765 Sq ft.
TOTAL 'FINISHED' FLOOR AREA: 1746 Sq ft.

REVISION	DATE	COMMENTS	TITLE		AUTHOR / CHECKED	
			HOUSE H421 (PORTSDOWN)			
			DETAIL			
			PLANNING 1 of 2			
			DATE	SCALE		
			FEB 2014	1:50 @ A1 1:100 @ A3		
			DRAWING No.	REV.	AUTHOR / CHECKED	
			10774 - P.01.34	-	AC/PF	
			DRAWING-STATUS	PLANNING		

CONTRACTORS MUST CHECK ALL DIMENSIONS ON SITE, ONLY FIGURED DIMENSIONS ARE TO BE WORKED FROM. DISCREPANCIES MUST BE REPORTED TO THE ARCHITECT BEFORE PROCEEDING. © THIS DRAWING IS COPYRIGHT.