


NOTES:

TO BE READ IN CONJUNCTION WITH ARBORICULTURAL
SURVEY REPORT AND RECOMMENDATIONS
GARAGE SETTING OUT TO BE TO LOCAL AUTHORITY
APPROVAL
ALL DIMENSIONS TO BE CHECKED ON SITE PRIOR TO
CONSTRUCTION

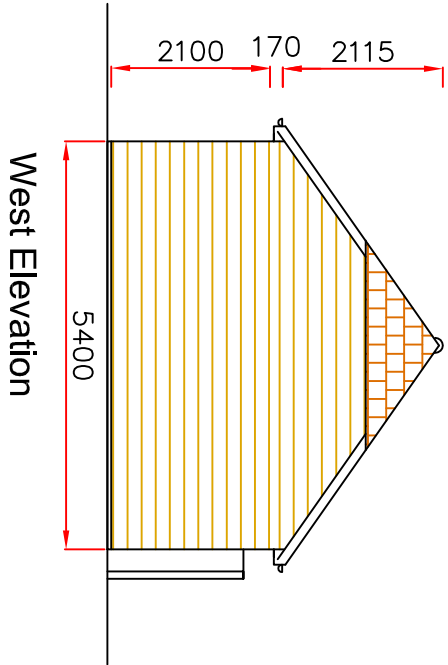

North Elevation

1.8m high timber
boarded fence

5600

Stakes Hill Road


Garage Finishes:

Barn Hipped Roof:
Plan tiles, hips and ridge tiles to match existing house
colour: Red/brown

Wall Cladding:
Featheredge timber boarding stained colour Brown

Garage Doors:
Vertical timber boarding stained colour: Brown
blackened hinges

Upvc gutters and downpipes colour: Black
surface water to soakaway minimum 5m from buildings

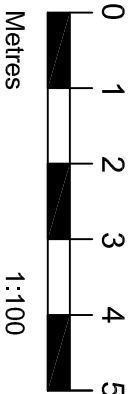

REVISIONS

Ormsby ARCHITECTURAL CONSULTANTS
42 MAIN ROAD, EMSWORTH
HAMPSHIRE PO10 8AU
Tel: 01243 369004 M: 07958 548597
E: ormsbyarch@aol.com

**Proposed Double Garage at
214A Stakes Hill Road
Waterlooville PO7 5UJ**


Proposed Elevations

SCALE 1:100 SHEET A3
DATE February 2014

DRAWING NO
13/008/09

© This drawing is copyright and must not be reproduced,
copied or handed to a third party without written consent

South Elevation

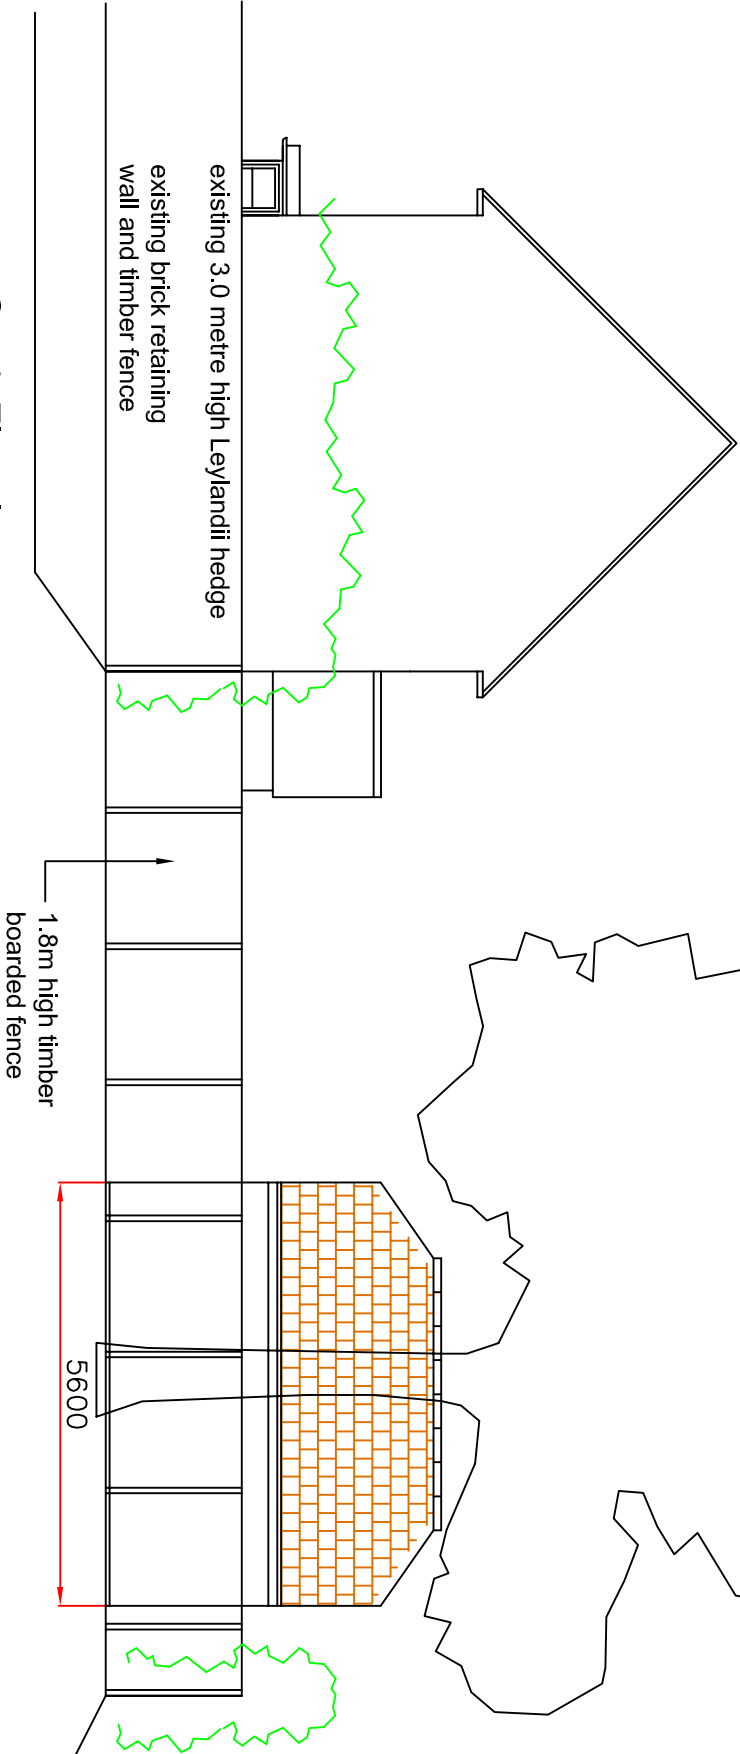

Stakes Hill Road