


PERMIT

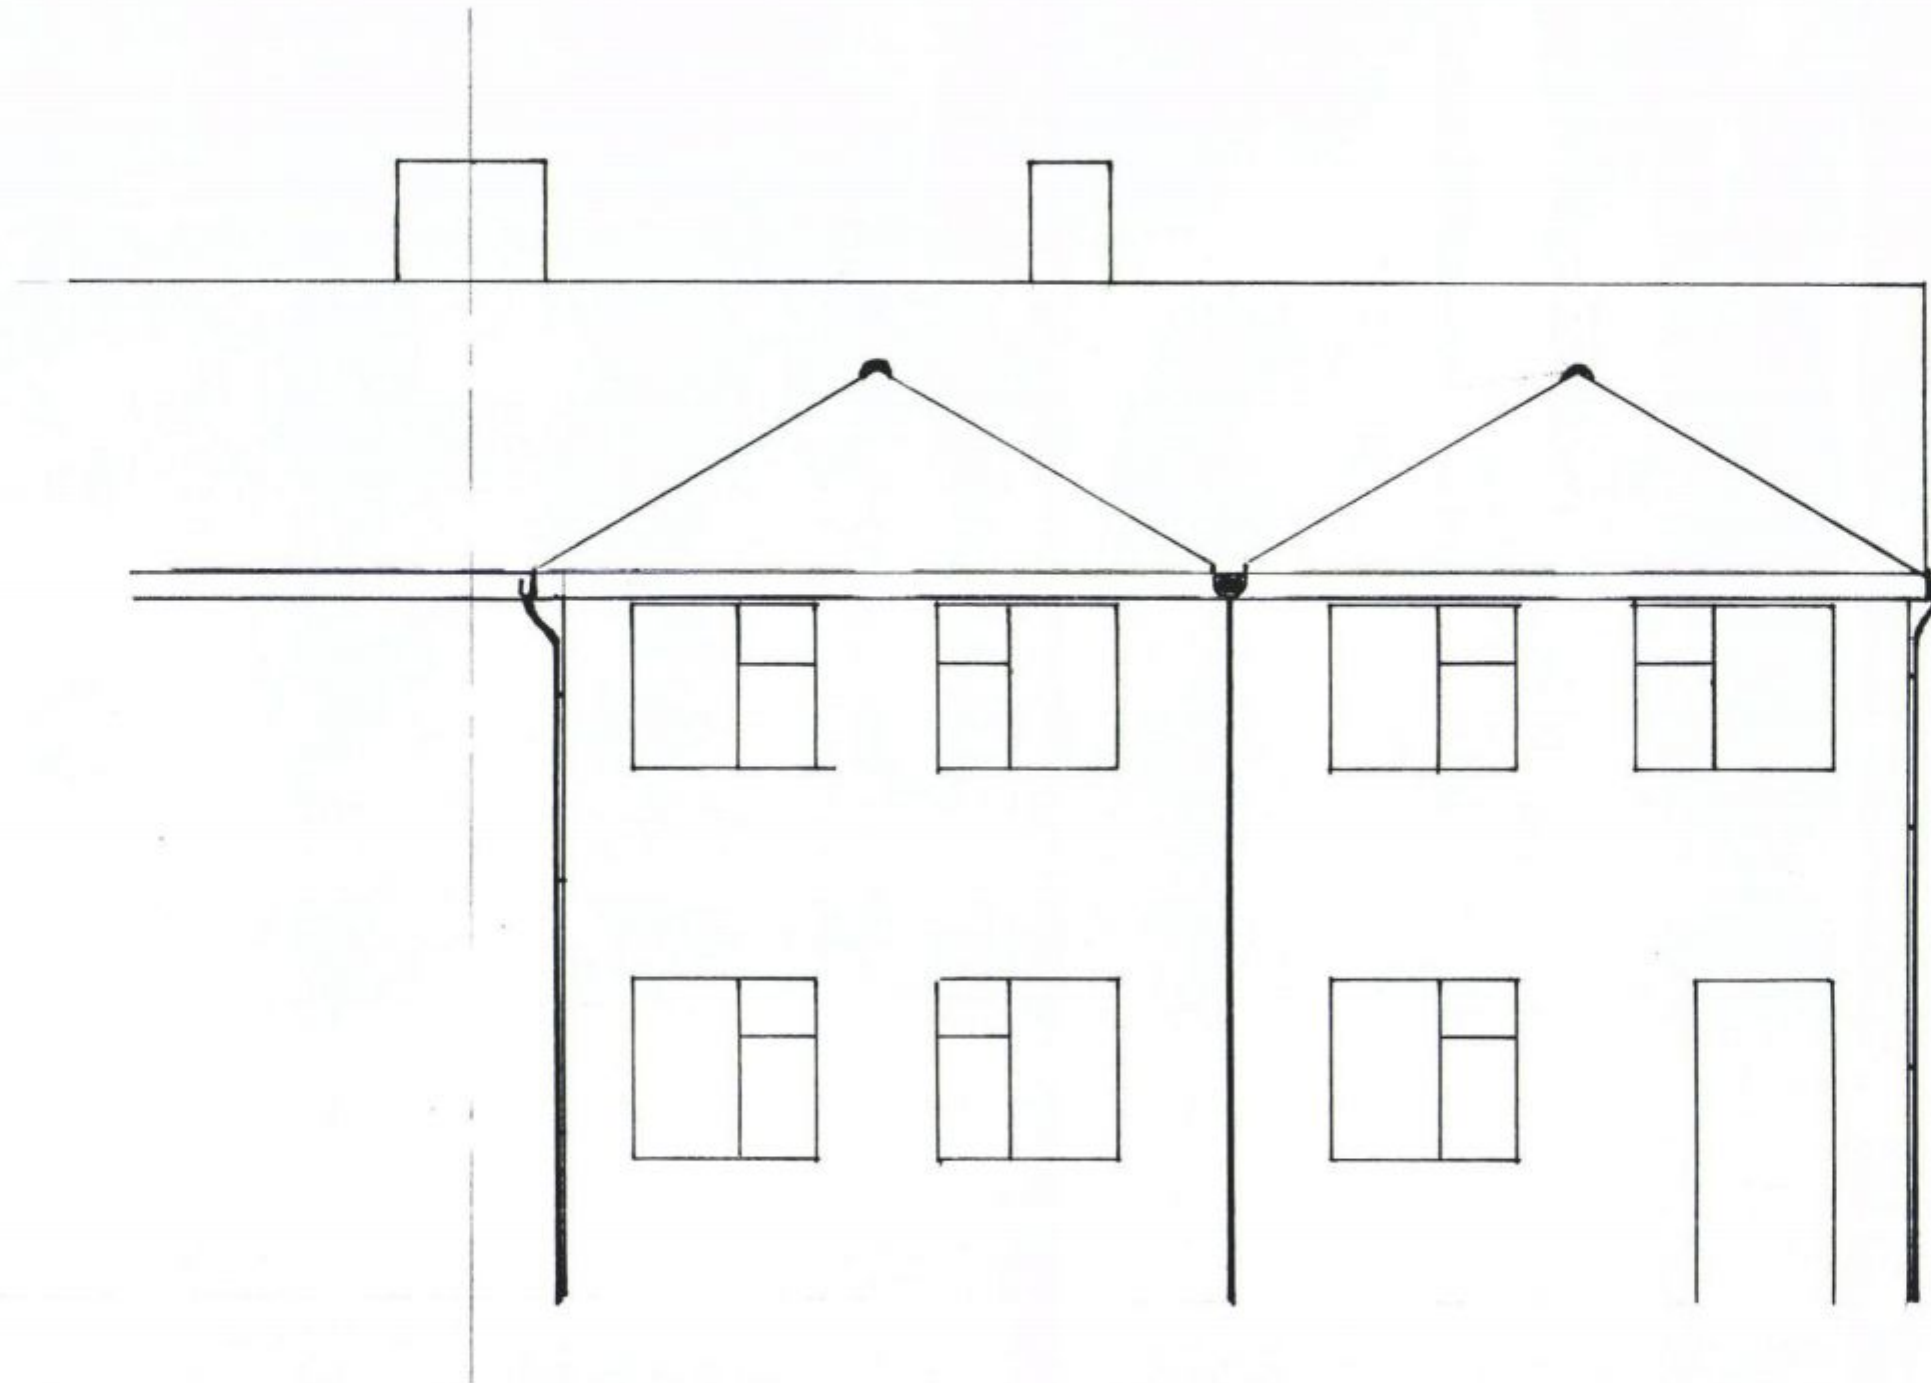

5 VIAN ROAD, WATERLOOVILLE, HANTS
PROPOSED REAR ELEVATION.

DRG No P03
REV C
SCALE 1:50