


Notes:

Do not scale from this drawing.
Only to be scaled for local authority purposes.
Dimensions to be checked on site.
All dimensions are in millimeters unless stated.
Report all discrepancies.


This drawing and information displayed is the confidential property of Engineering Architecture Ltd and shall not be copied or used for any purpose without the written consent of the company.

©Engineering Architecture Ltd. All Rights Reserved

Planning
Stage

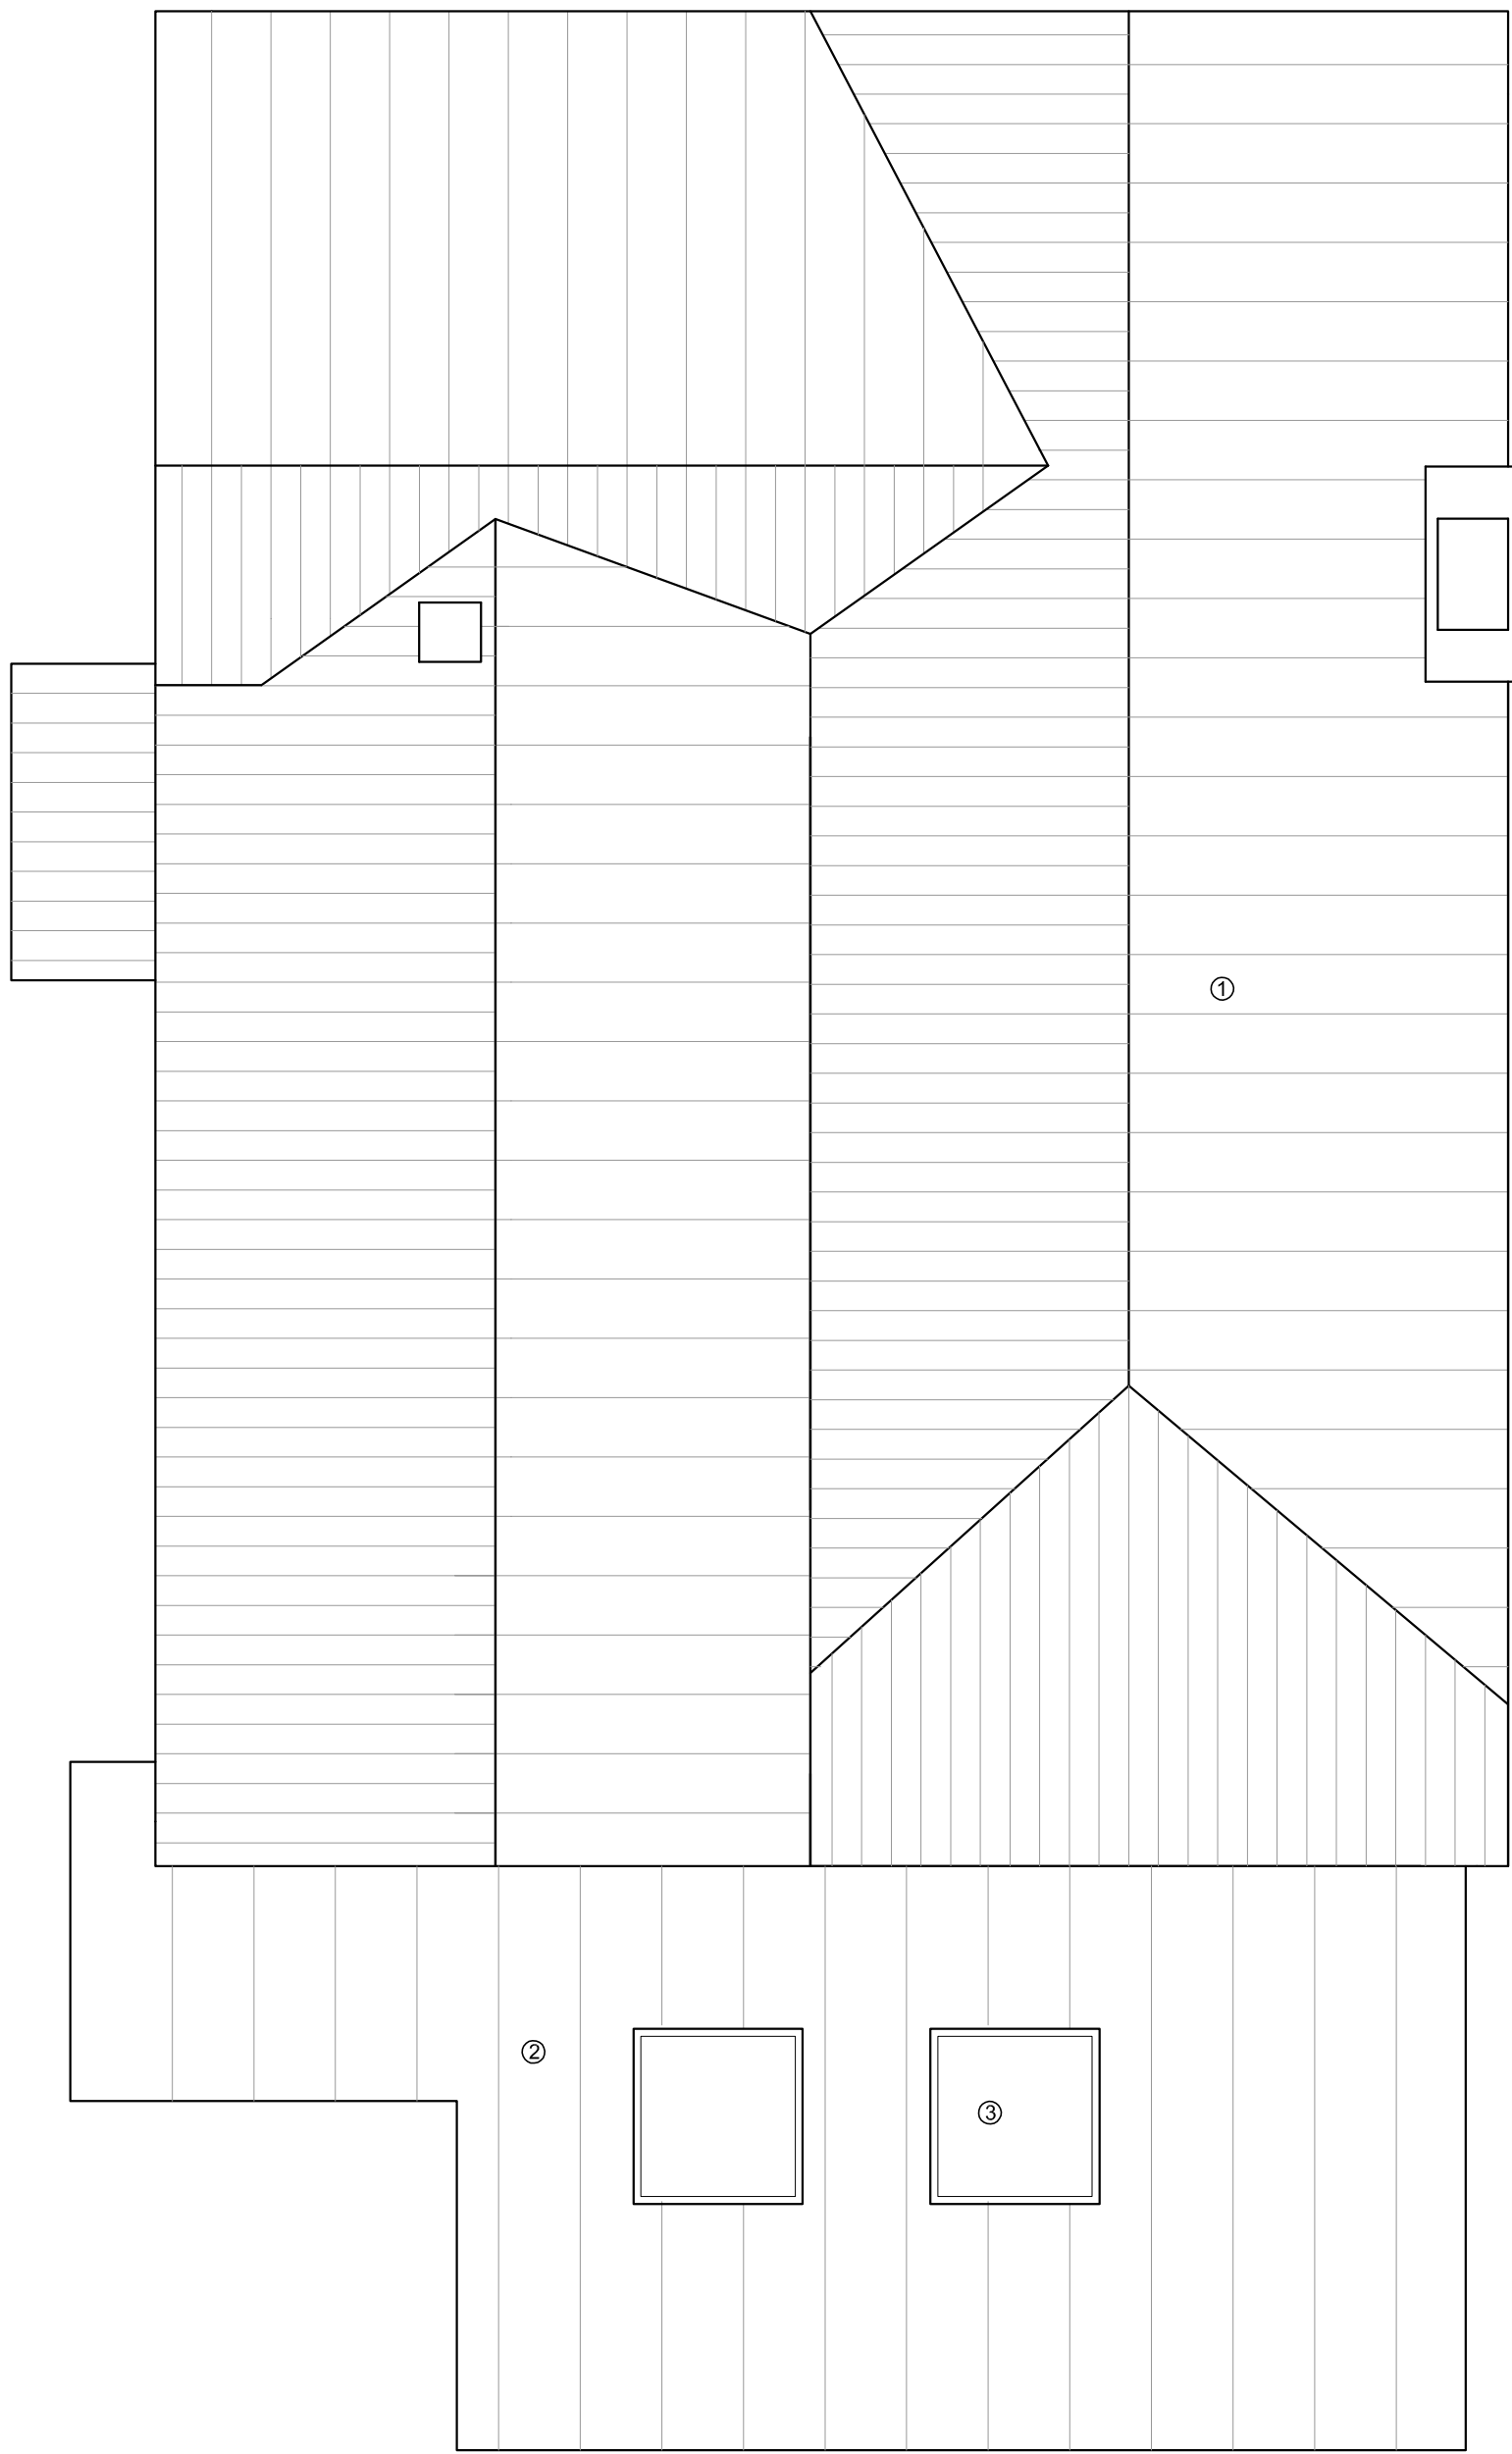

Proposed Roof Plan
1:50

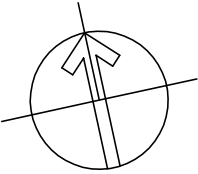

- Key:
- ① Existing plain clay tiles
 - ② Proposed zinc roof
 - ③ Velux roof windows

0 Planning Issue		May 14
Revisions		Date
Scale	Job No.	
As shown	119	
Drawing No.	Revision	
119/PL03	0	
Drawing:		
Proposed Roof Plan		
Project:		
115 Havant Road Emsworth PO10 7LG		
 engineering architecture		
First Floor Office Exchange Buildings Petersfield GU32 3JU		t. 01730 352800 e. mail@engarc.co.uk w. www.engarc.co.uk