


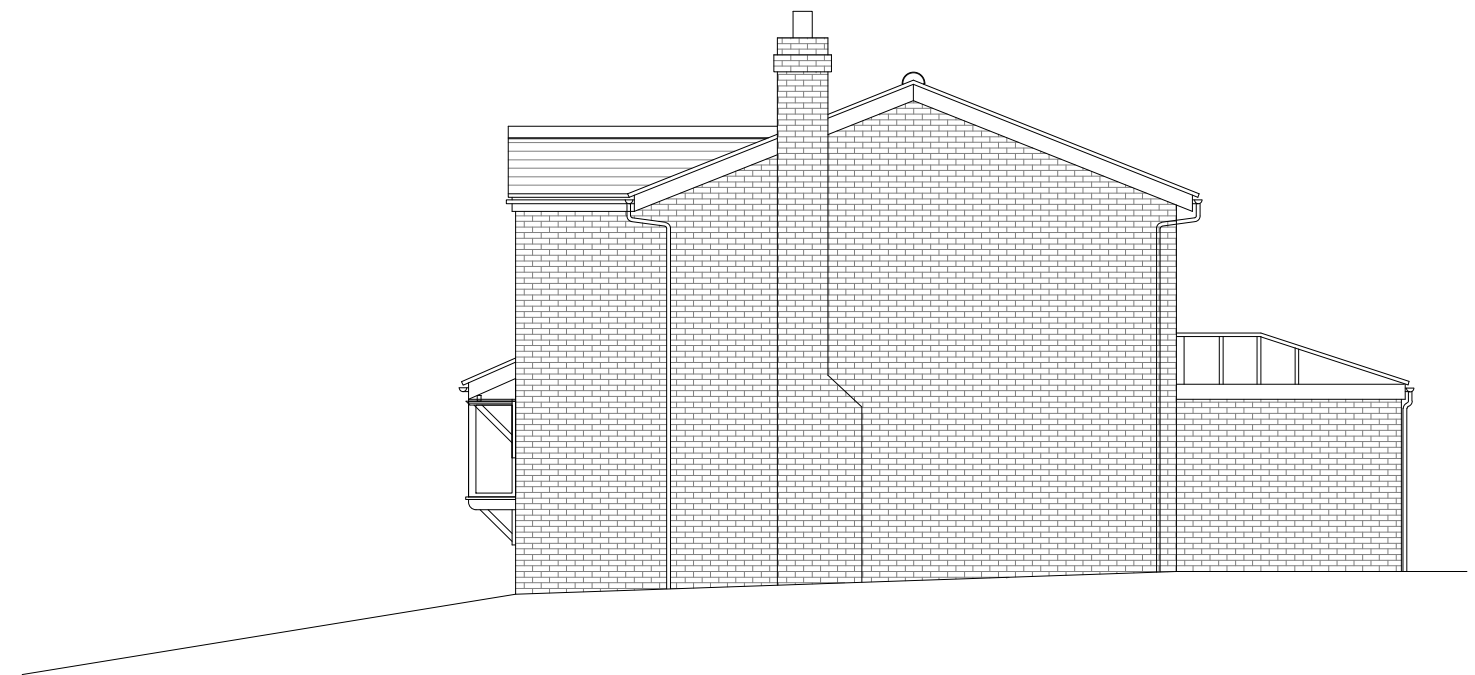

Proposed Side Elevation



Proposed Front Elevation



Proposed Side Elevation


Copyright is reserved by The Town Planning Experts and is issued on the condition that it is not copied or disclosed by or to any unauthorised persons without prior consent in writing from The Town Planning Experts.

All dimensions to be checked on site.

All structural elements to be specified by a suitably qualified structural engineer.

[illegible]

Scale Bar

 

0 5

Drawing Ref WILLIS 04		Drawing Title Mr & Mrs G Willis Front extension to 12 Broadmeadows Lane Waterloville Hampshire PO7 8QL
Scale at A1 1:50	Scale at A3 1:100	
Date 6 MAY 2014		
Drawn by GBS		

the
town planning
experts

Tel 023 9252 3352
help@tpexpert.org
www.tpexpert.org