


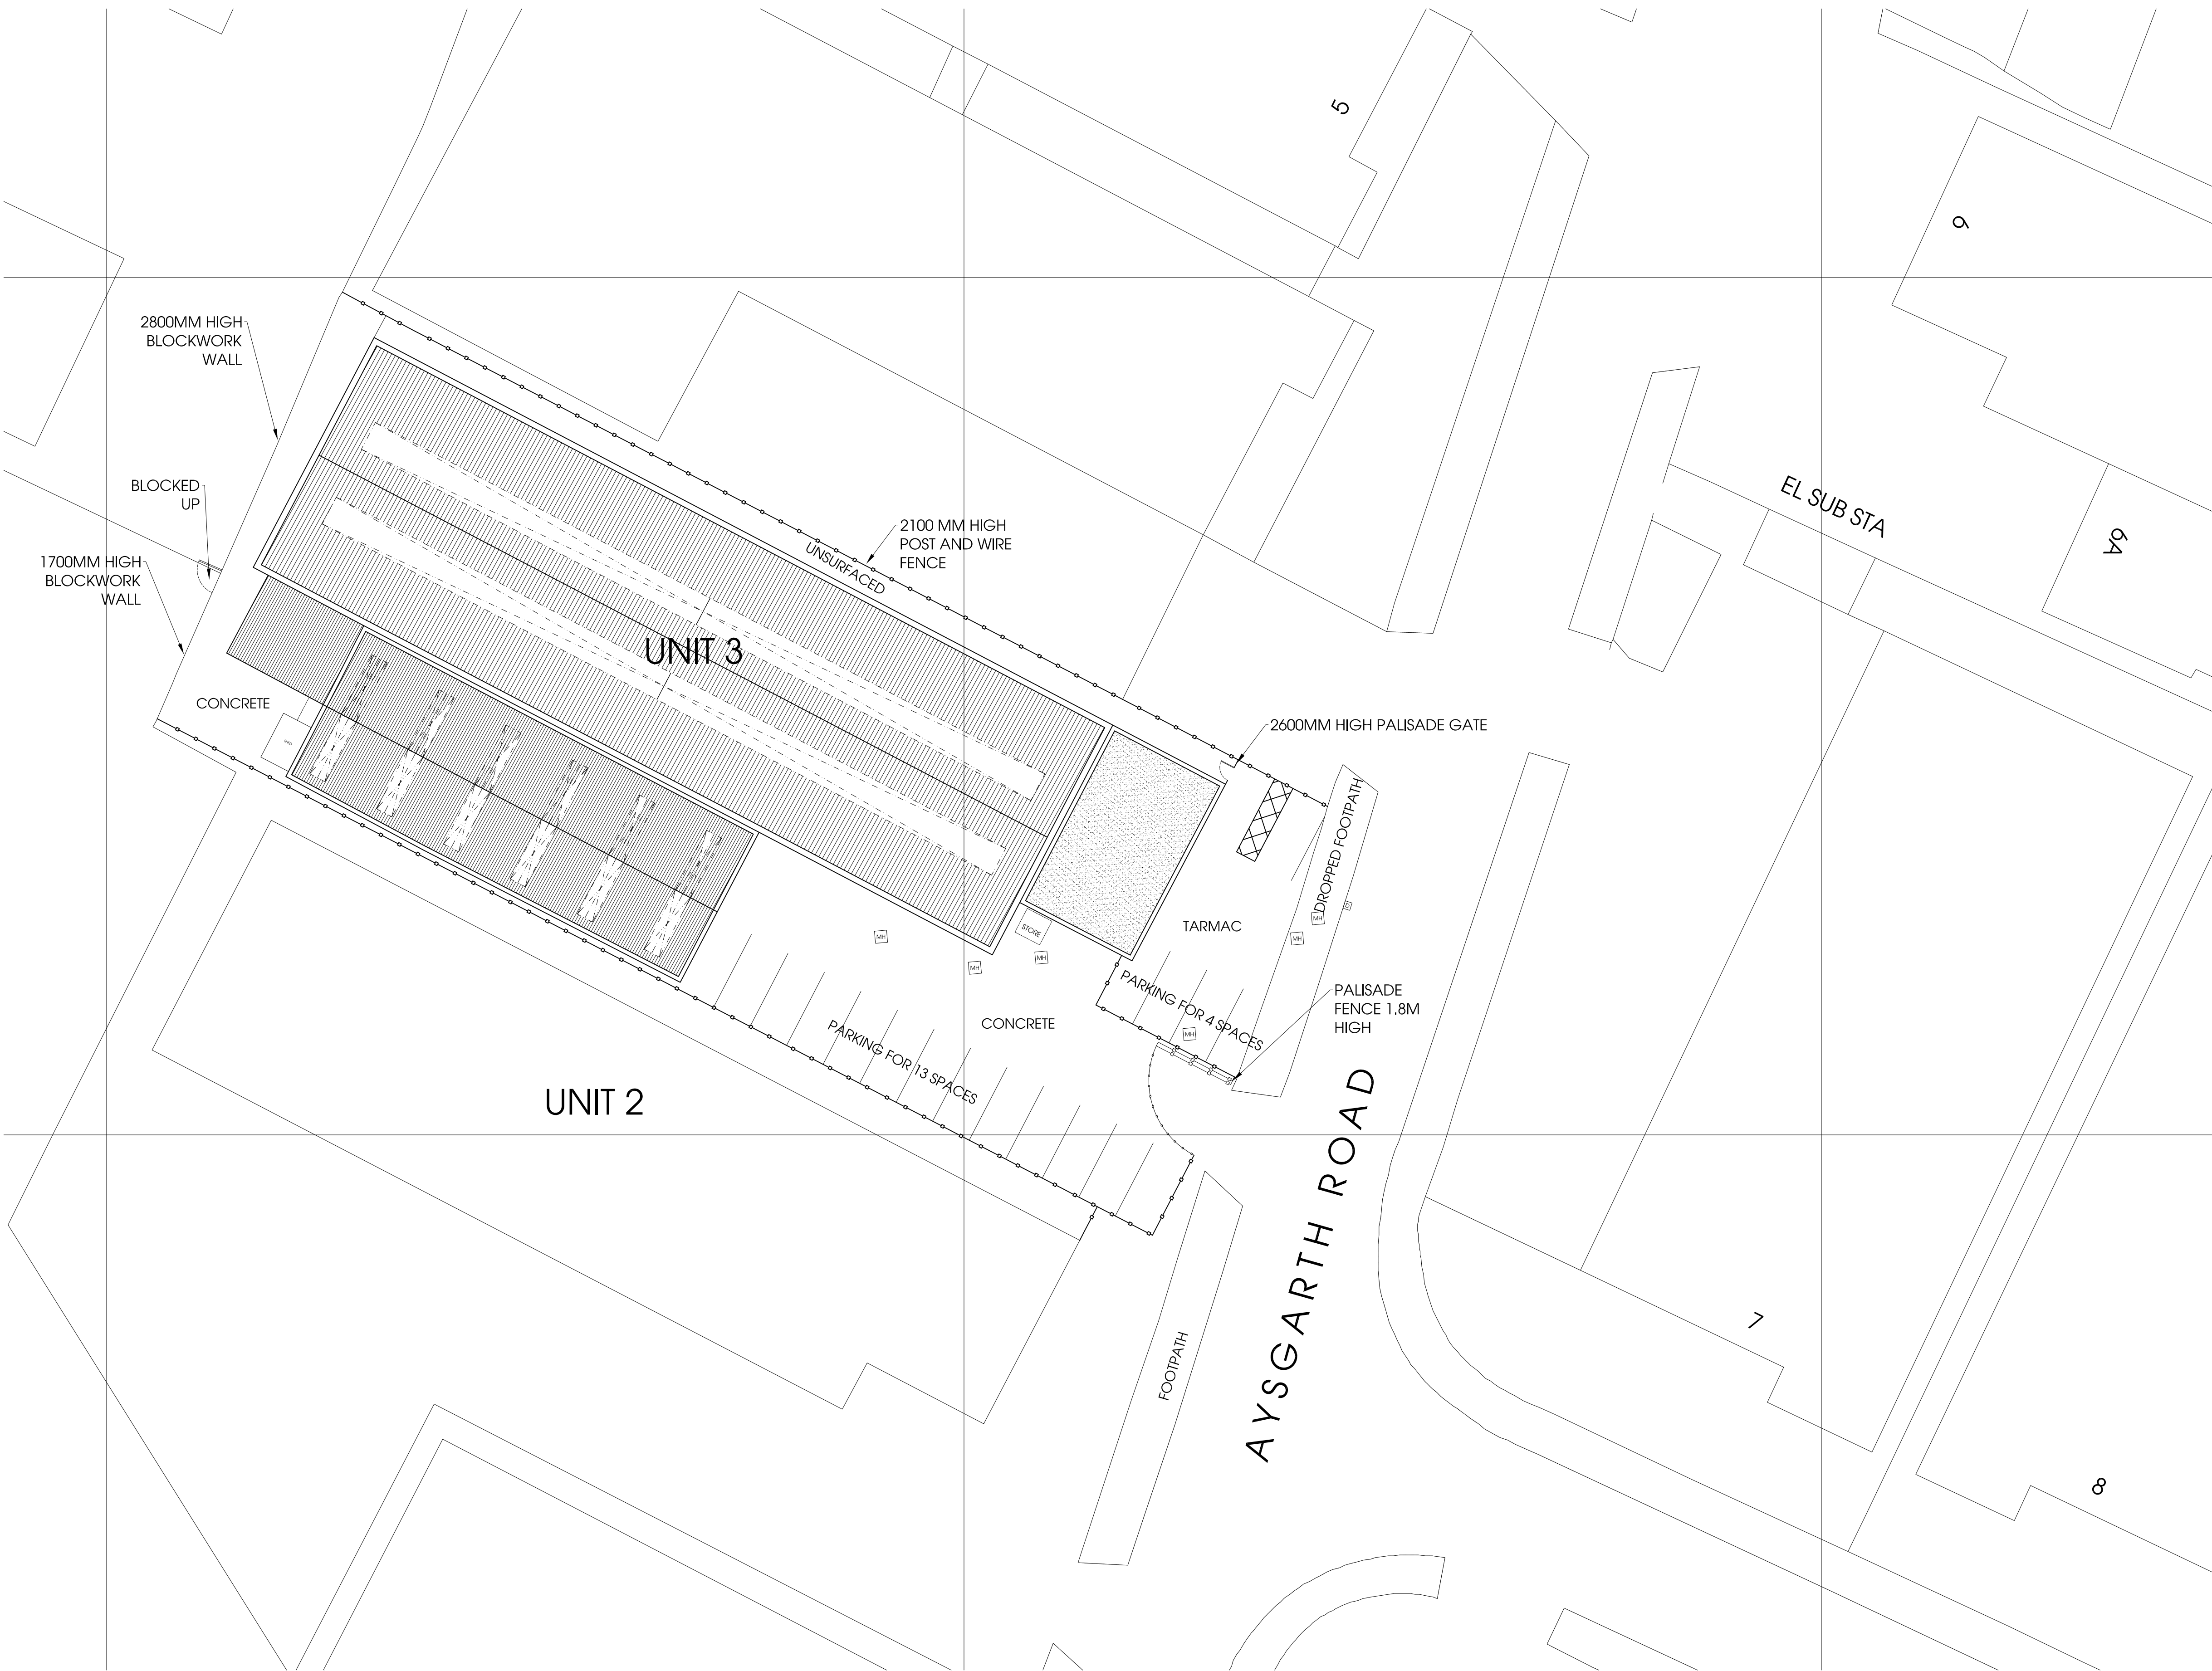


Existing Site Plan
SCALE 1:200

NOTES

- 1) ALL DIMENSIONS TO BE CHECKED ON SITE AND NOT SCALED FROM THIS DRAWING.
- 2) MALCOLM HOLLS SHALL BE INFORMED IN WRITING OF ANY DISCREPANCIES.
- 3) ALL DIMENSIONS ARE IN MILLIMETERS ONLY.

NORTH

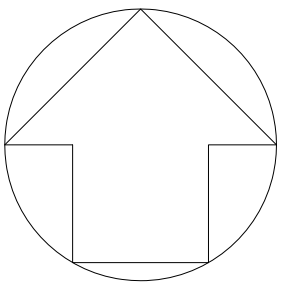

KEY

- BUSHES & VEGETATION
- DITCH / BOGGY GROUND
- GRASSED AREA
- BOUNDARY FENCING
- DRAINS
- MAN HOLES (INSPECTION COVERS)
- LAMP POST
- FIRE HYDRANT
- TELEGRAPH POLE
- CCTV

REVISIONS

No.	Date	Amendments	Initial

THIS DRAWING IS FOR THE FOLLOWING PURPOSE ONLY:
PRELIMINARY ☐ TENDER ☐ CONSTRUCTION ☐
SKETCH ☐ MEASURED SURVEY ☒ CONTRACT ☐

TITLE

Existing Site Plan

CLIENT

Howden Joinery
Properties Limited

PROJECT NAME

Unit 3,
Aysgarth Road,
Waterlooville,
Hampshire, PO7 7UG

malcolm holls

5 Brooks Court
Kirtling Street
London SW8 5BP

T 020 7622 9555

F 020 7627 9850

W malcolmholls.com

DRAWN BY

MPF

DATE

Jan 2014

SCALE

1:200 @ A1

CHECKED

PJH

DRAWING NO.

36767_01

REV. NO.