



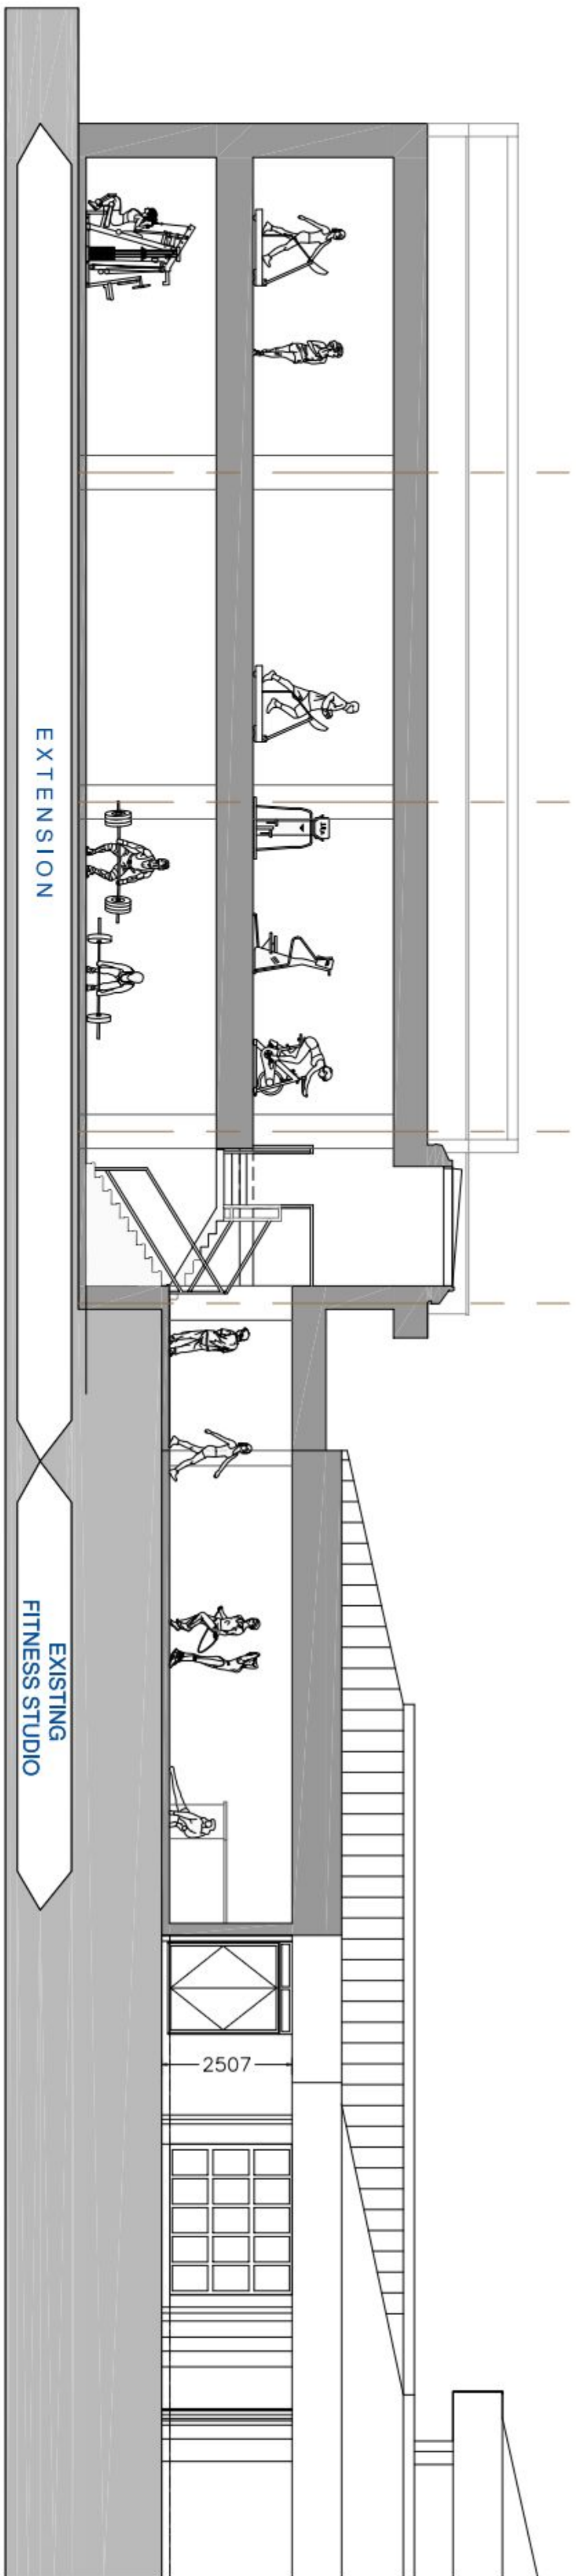

Cross section 1:100 @ A1

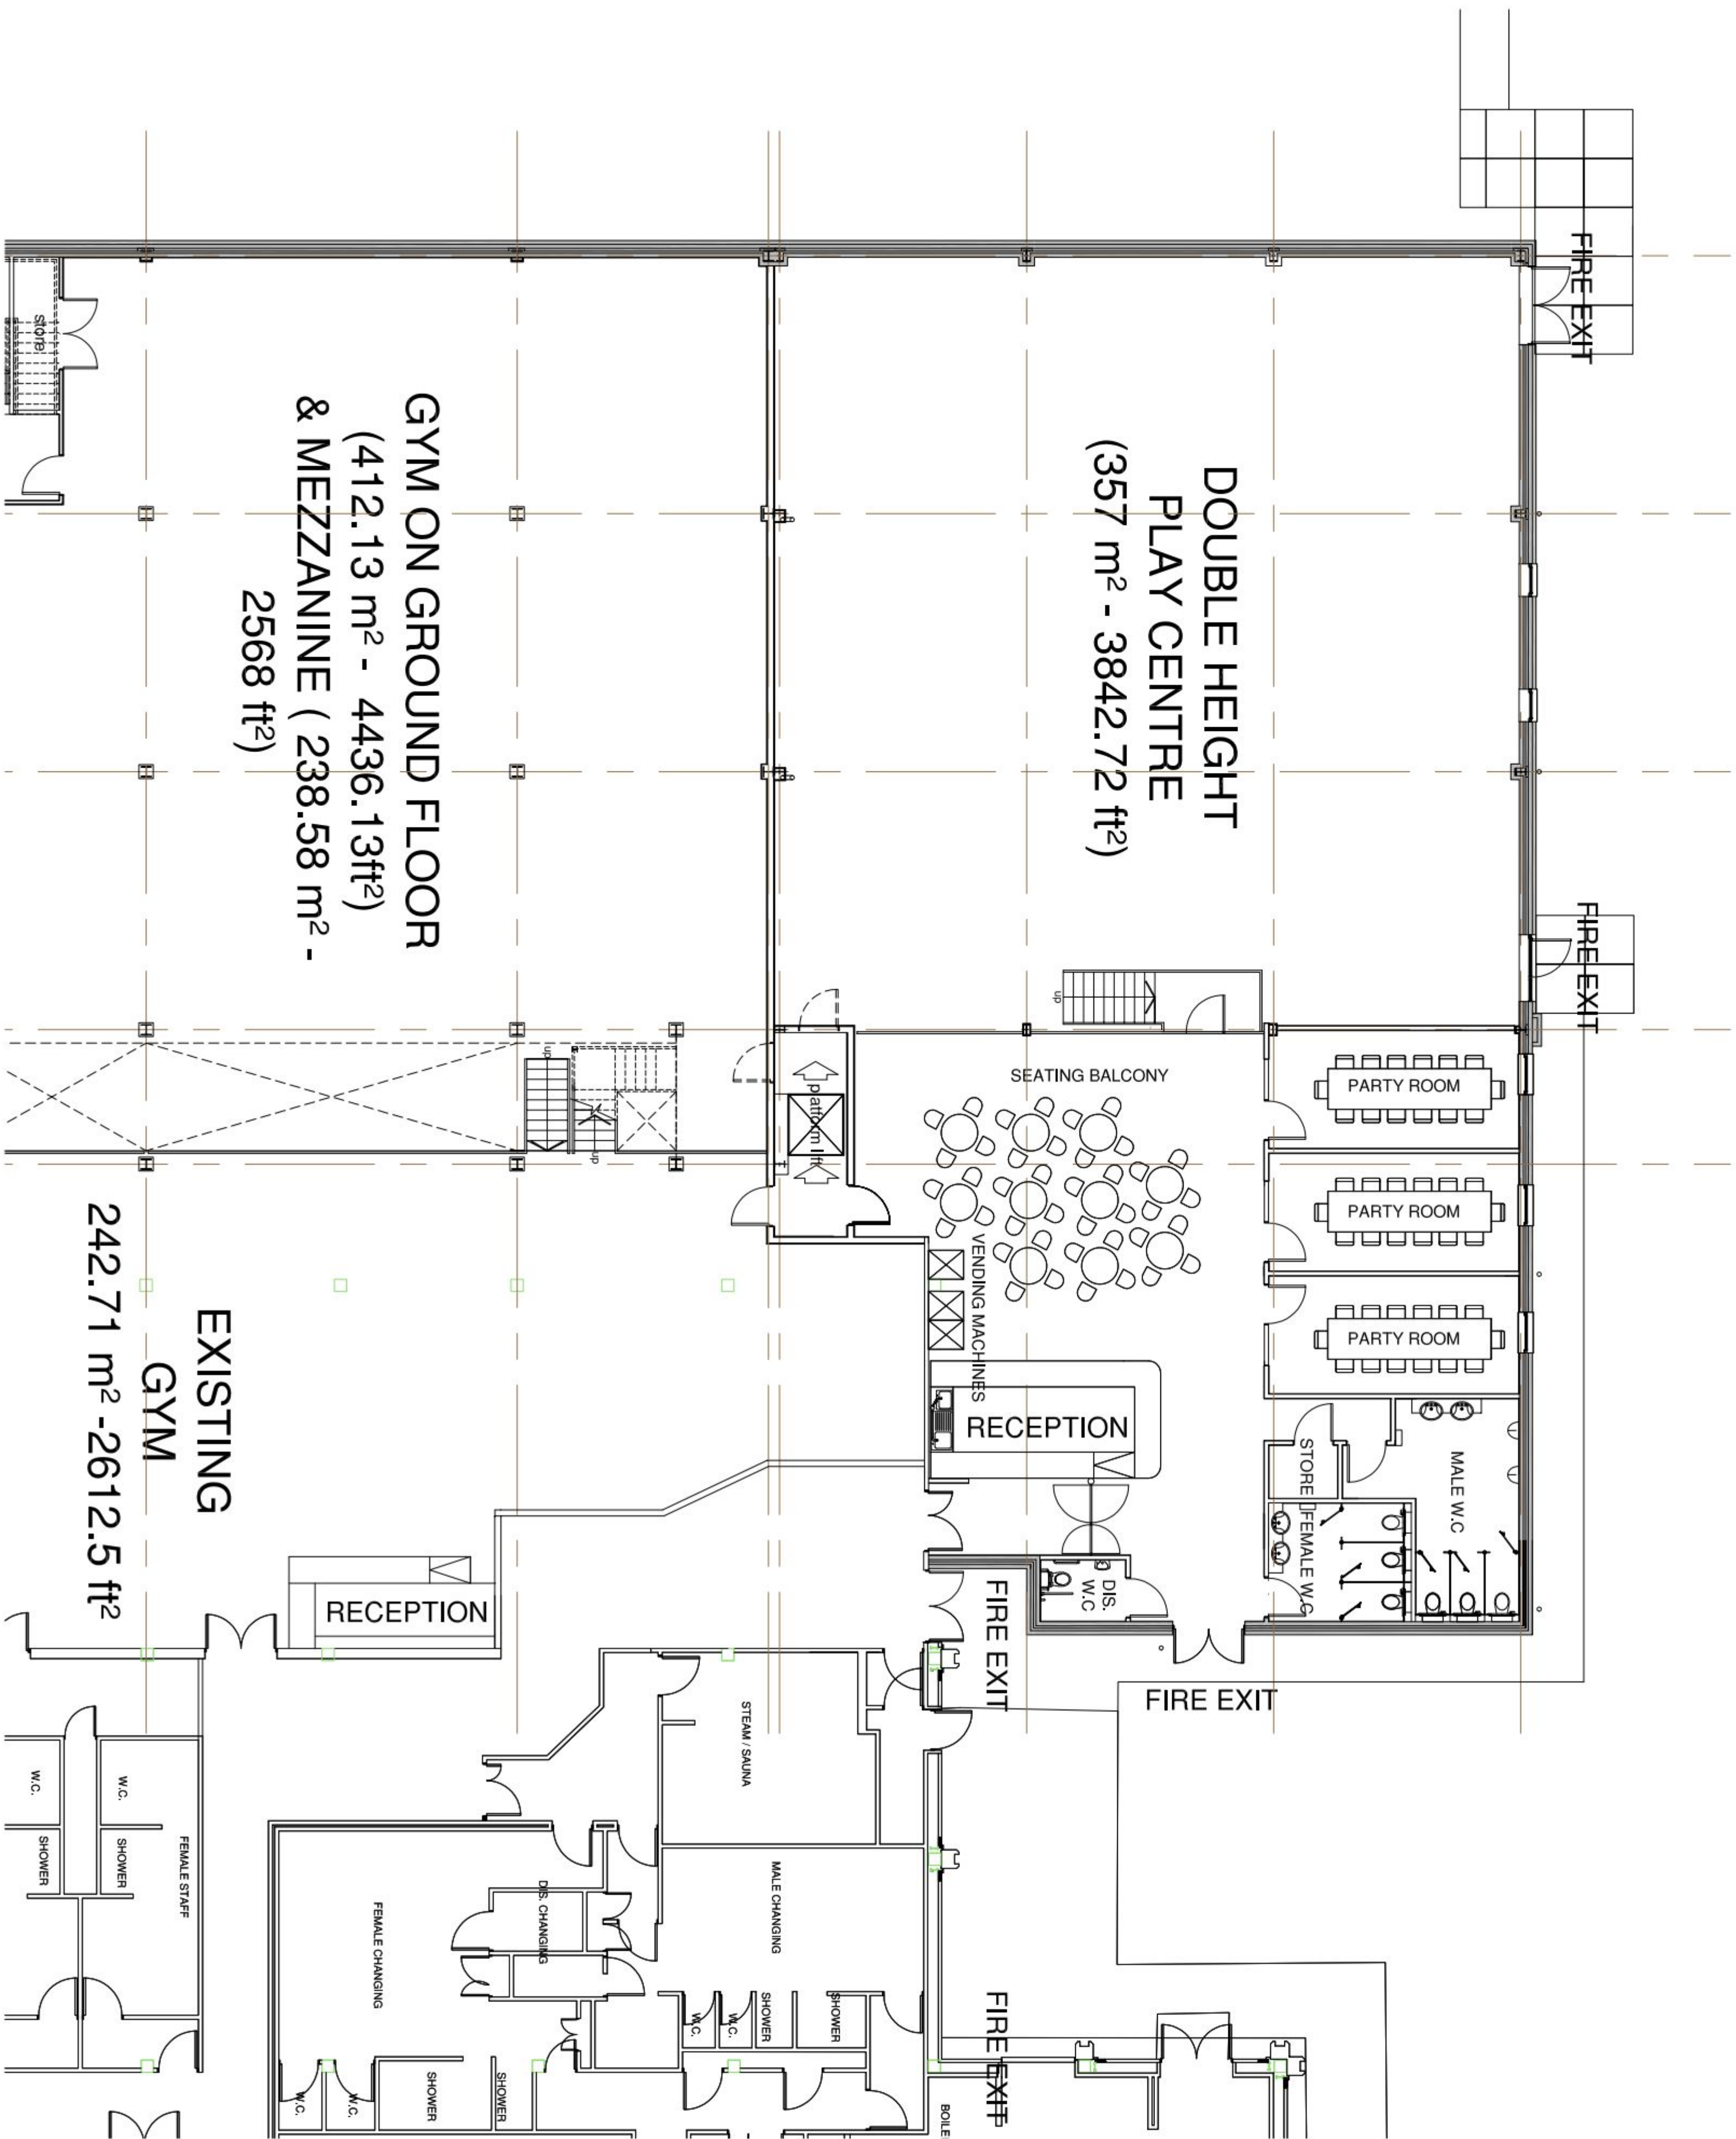

ground floor plan 1:100 @ A1

notes

this drawing is the copyright of the **pdp architecture llp** and must not be reproduced in whole or part or used for the execution of works without their permission. all dimensions to be checked on site prior to commencement of construction works and the architect notified of any discrepancy.

fixed dimensions are to be used in preference to scaled dimensions.

no deviation from this drawing will be permitted without prior consent of the architect.

all drawings are prepared subject to a full measured and structural survey of the buildings and site.

all structural work is subject to the appointment of a structural engineer to confirm and agree the structural proposals.

as per map licence no. 100020449.


health & safety:
exceptional risks involving specific methods of construction or exceptional maintenance issues:
NO SIGNIFICANT RISK

revision notes		
scale width 50 mm @ a1 - 25 mm @ a2	date	drawn/checked

A	Amended following client comments	13-02-14 AC	HM
B	Amended following client comments	14-02-14 AC	HM

client Horizon Leisure Centres

planning

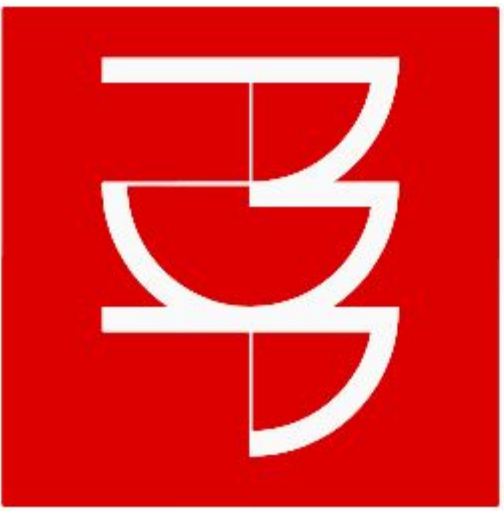

pdp architecture llp

chartered architects town planning
interior design consultants
2 beechworth road havant
hampshire po9 1ax
tel 023 9248 1100
fax 023 9247 5050
email pdp@pdp-architects.co.uk
www.pdp-architects.co.uk

project	Waterlooville Leisure Centre
detail	Gym Extension
plan & section	proposed ground floor
drawn	checked
date	status
a1 scale a3 scale	planning
1:100 1:200	27921-PD-106 B