

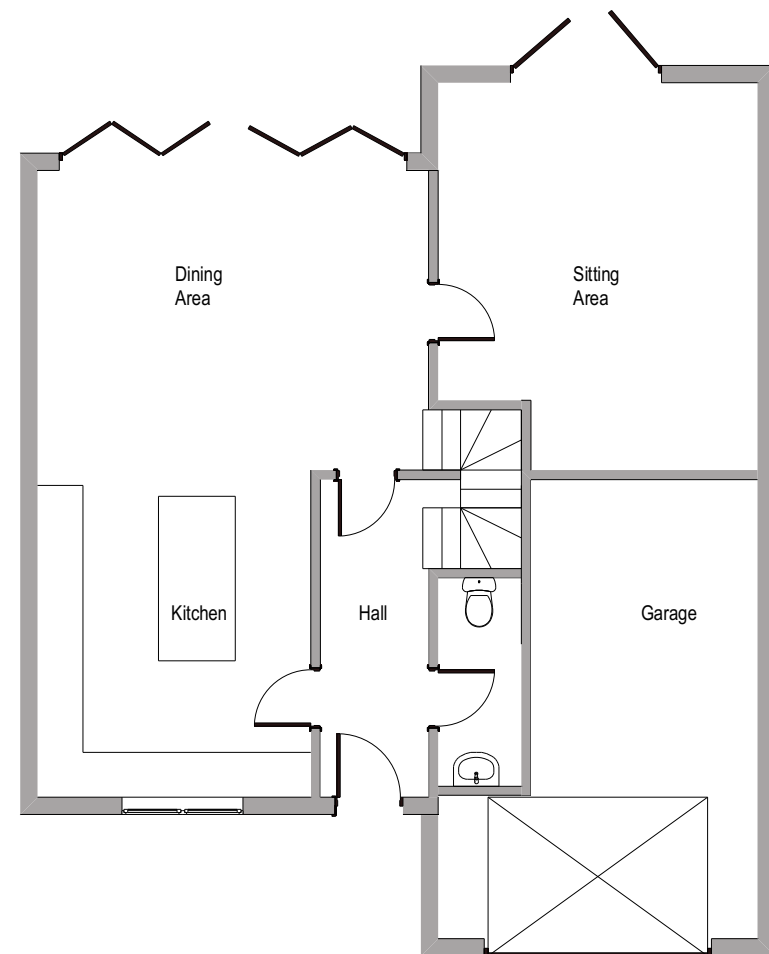


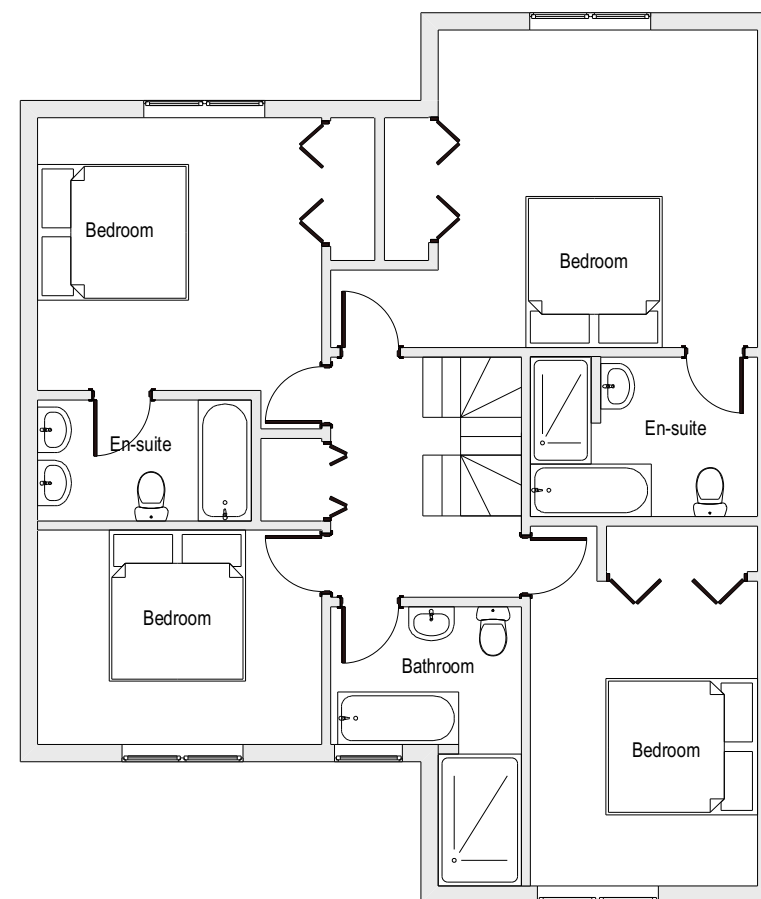

Proposed Ground Floor Plan

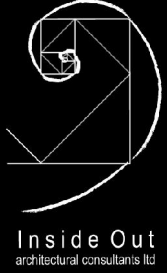

Proposed First Floor Plan

job no. 048		drawing no. 08A	
			
client C.Y. Developments			
job Cowplain			
drawing title Plot 2 Proposed Plans			
scale 1:100@A3	drawn	date	
© Inside Out Architectural Consultants Ltd 2011			
job no. 048		drawing no. 08A	