



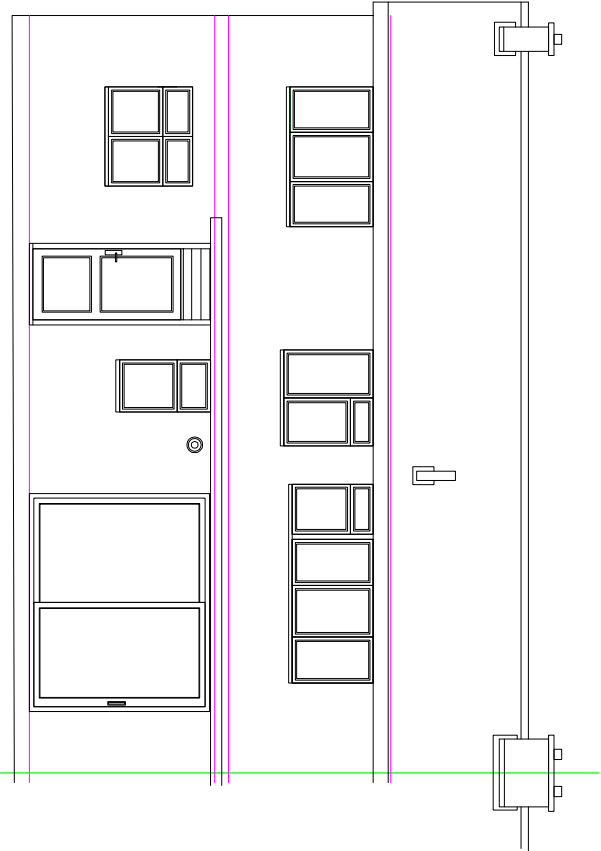


EXISTING REAR ELEVATION

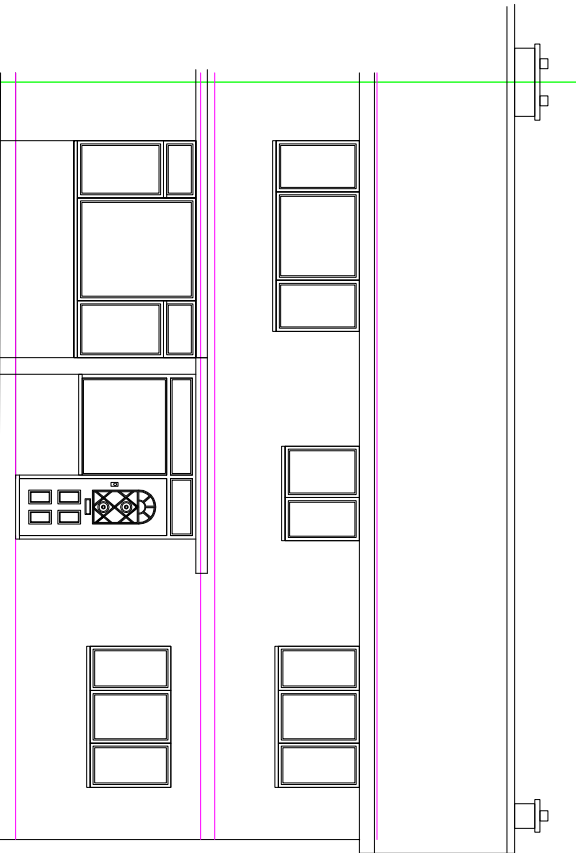


EXISTING FRONT ELEVATION

scale 1:100

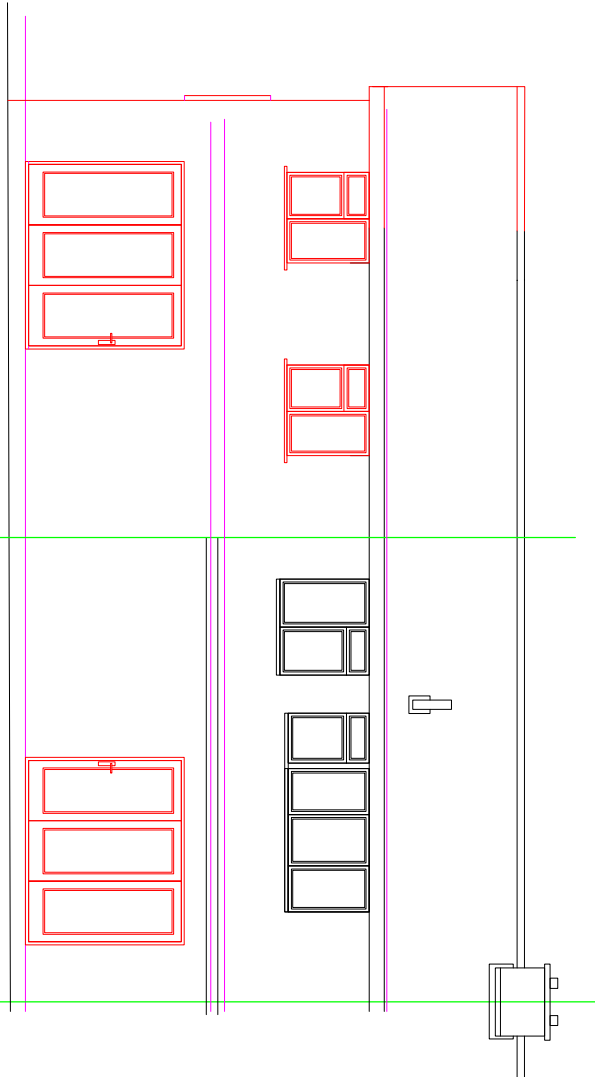

PROPOSED REAR ELEVATION

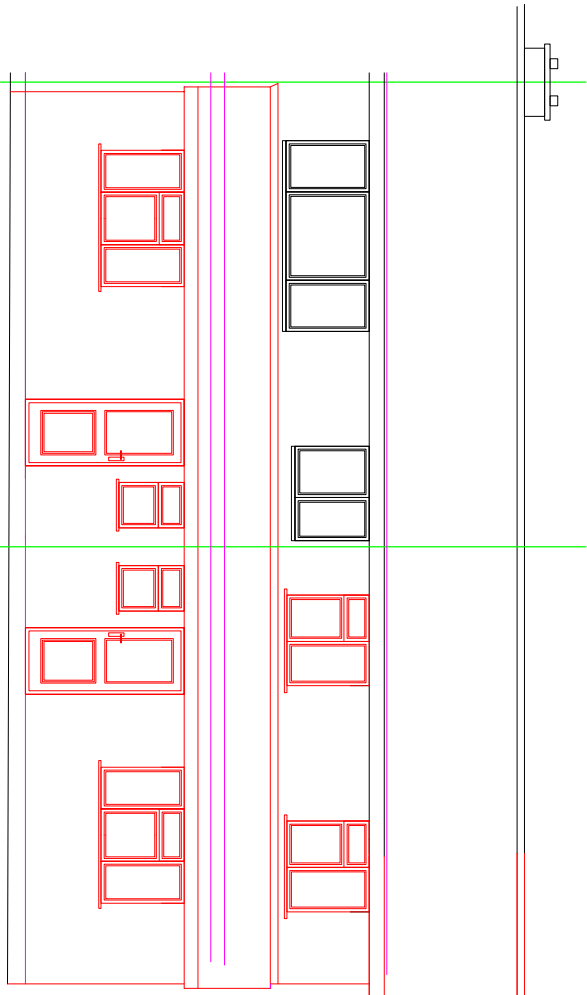

PROPOSED FRONT ELEVATION

MR BRIDGER 38 OAKSHOTT DRIVE HAVANT PO9 5SN		DRAWING NUMBER: 103a	DATE 27/1/14
TITLE: EXISTING AND PROPOSED ELEVATION 1		SCALE 1:100	