
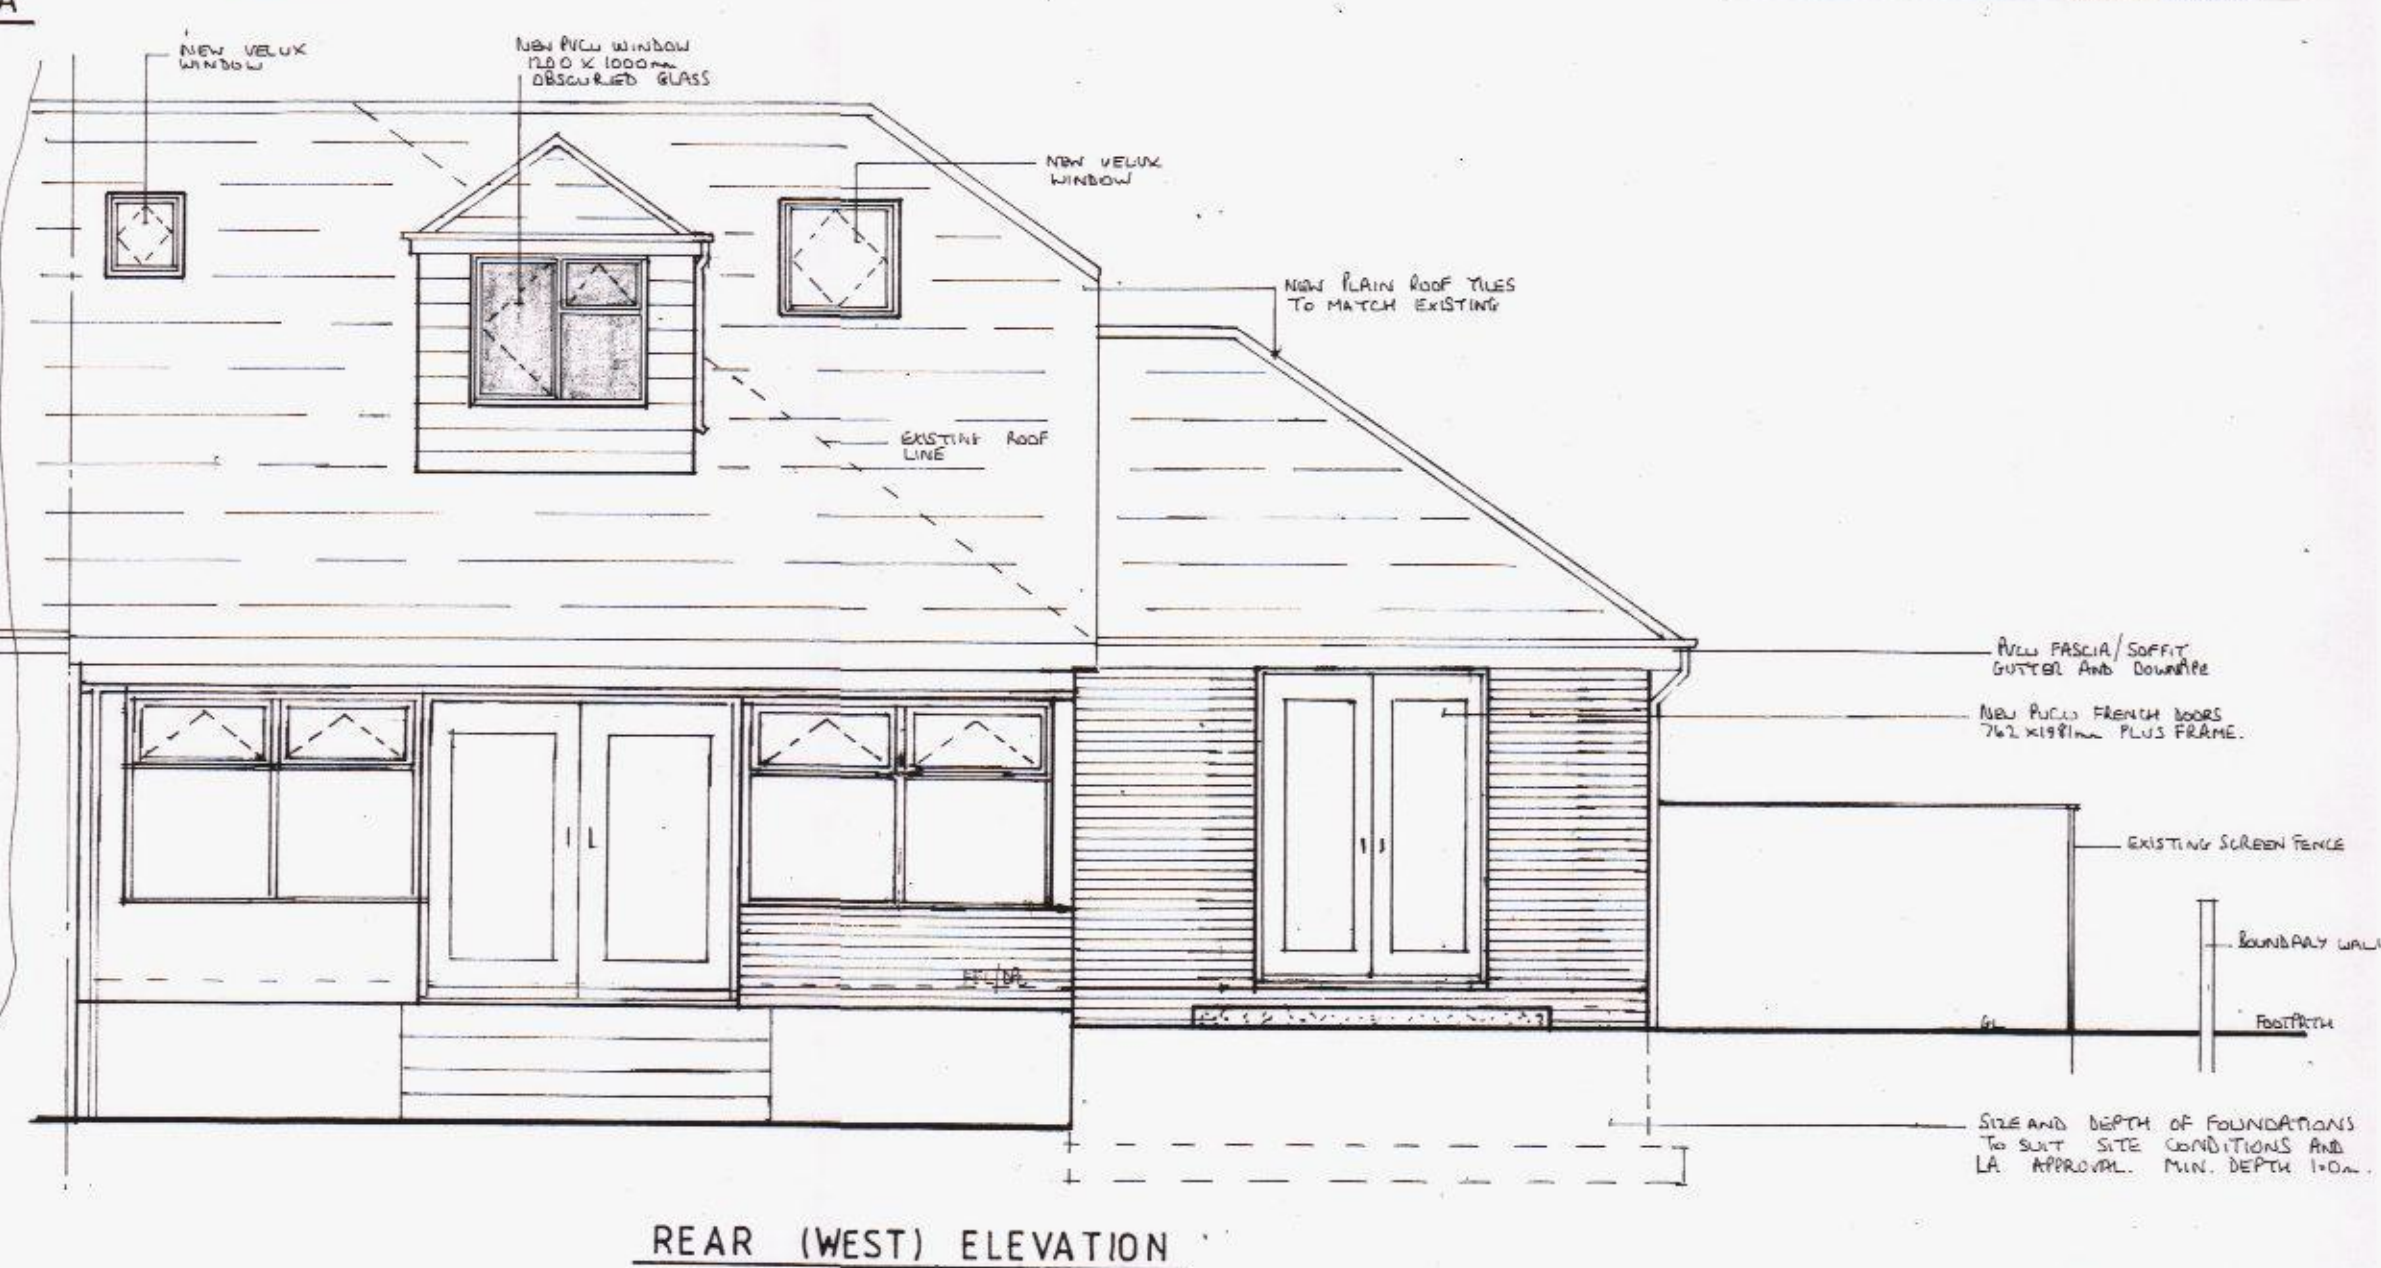
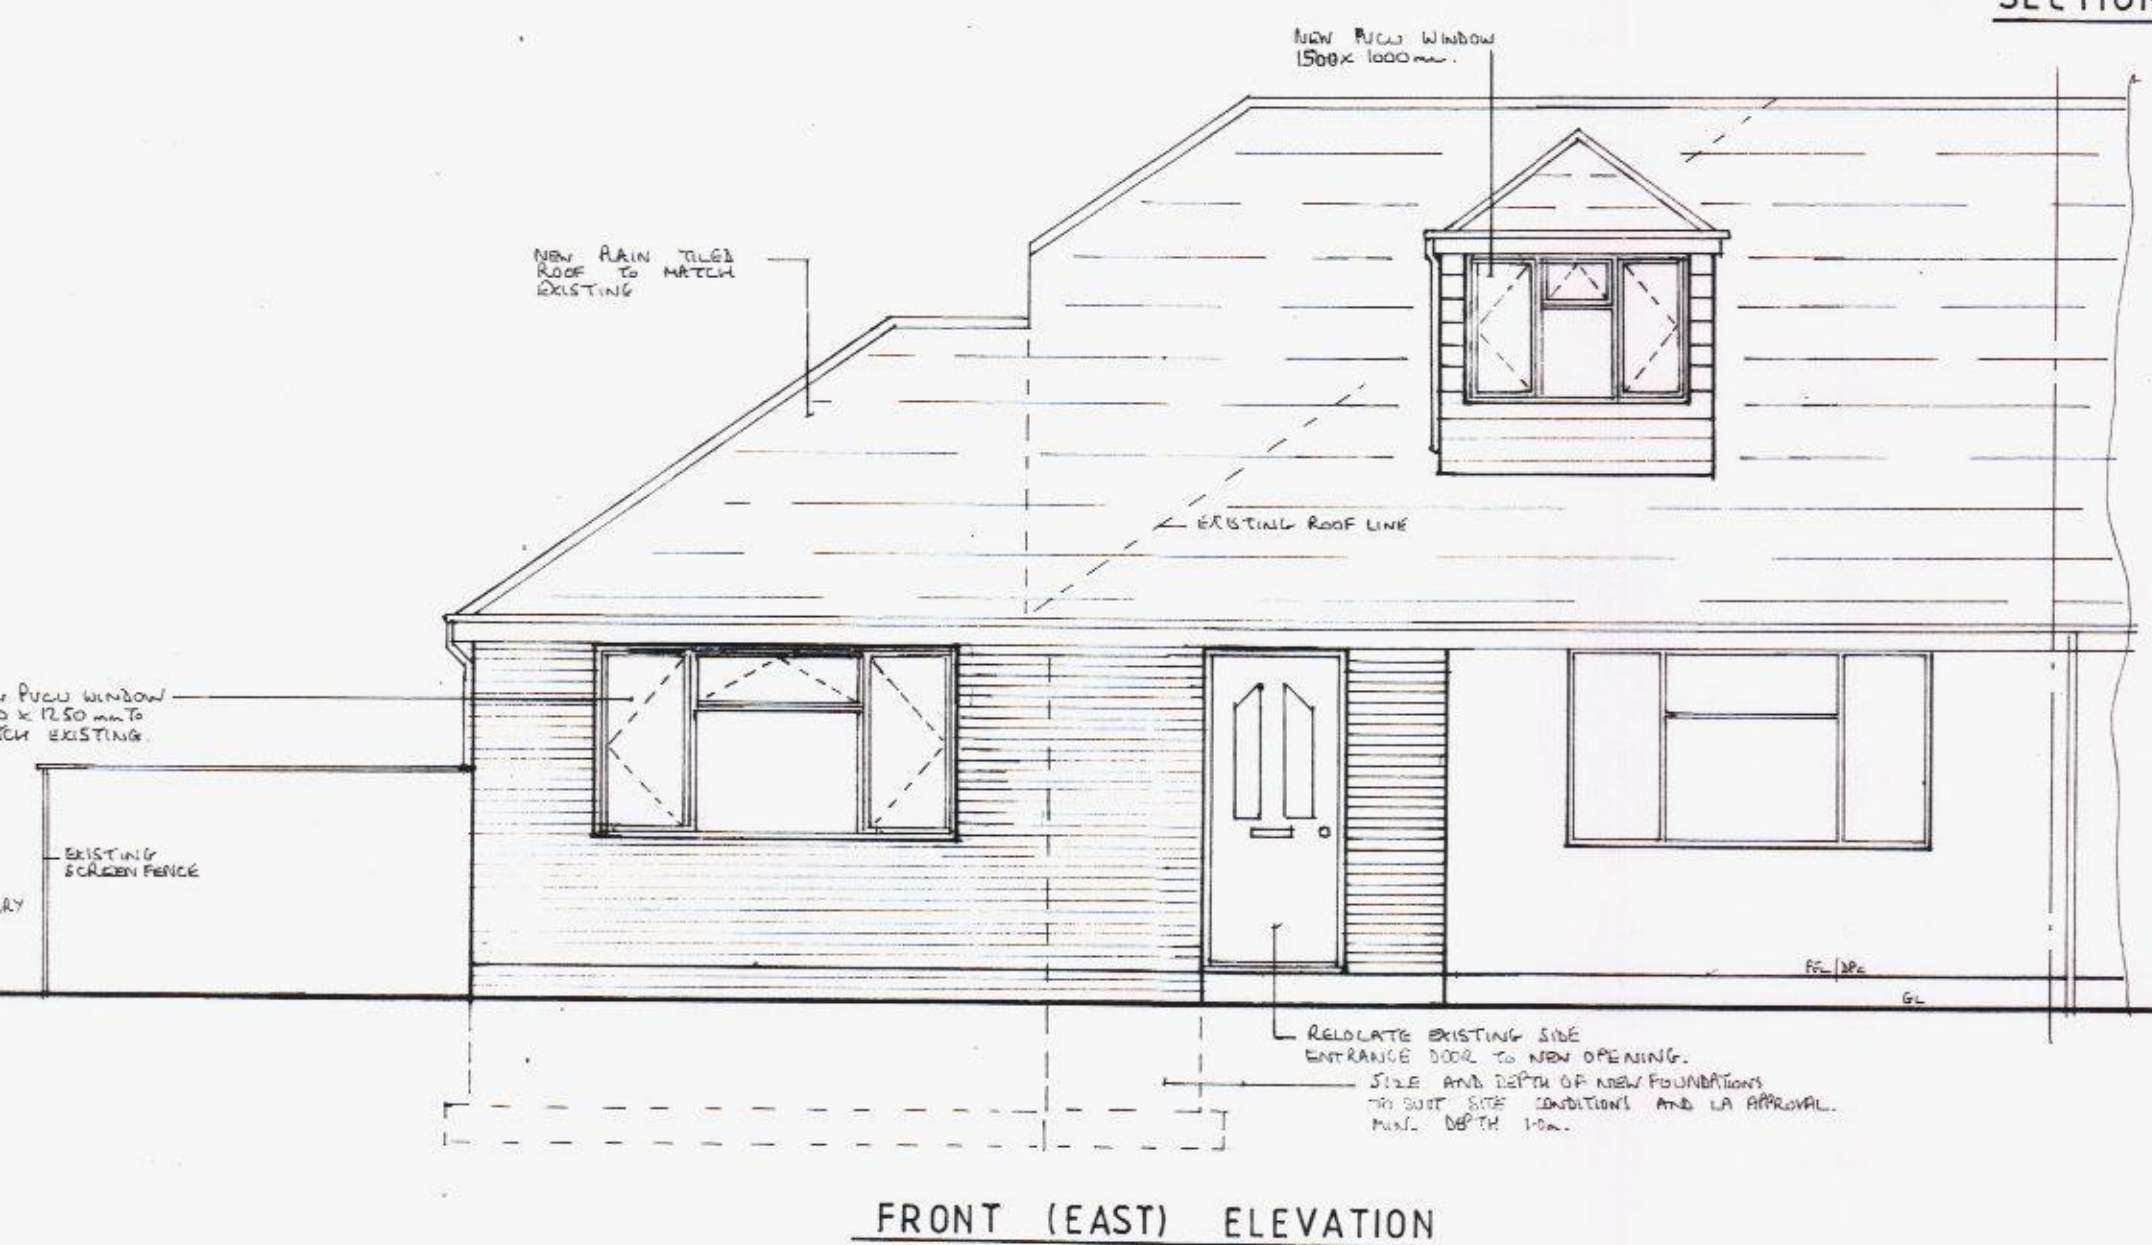
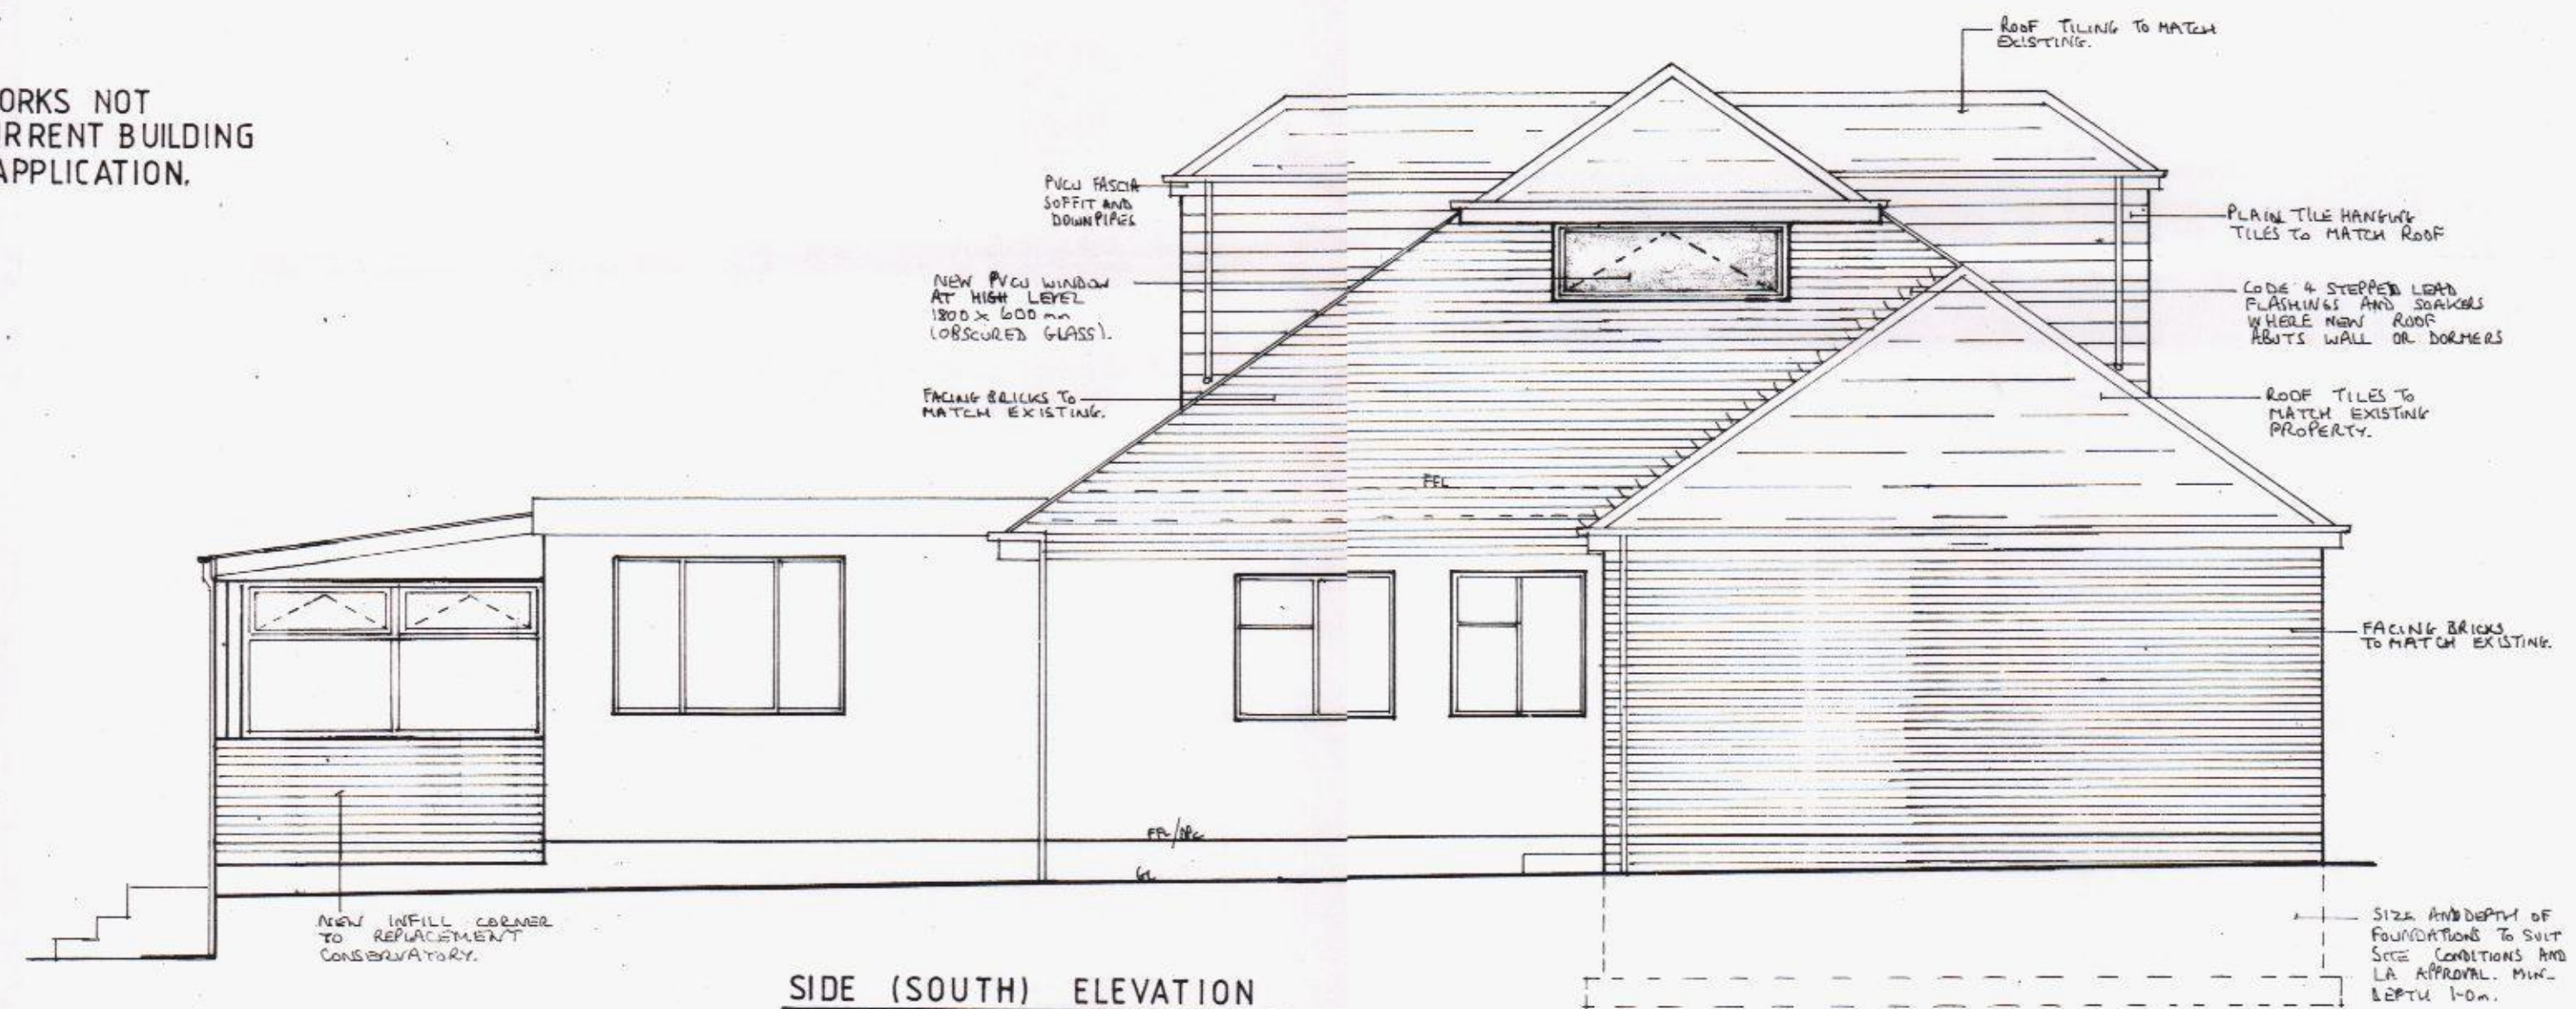
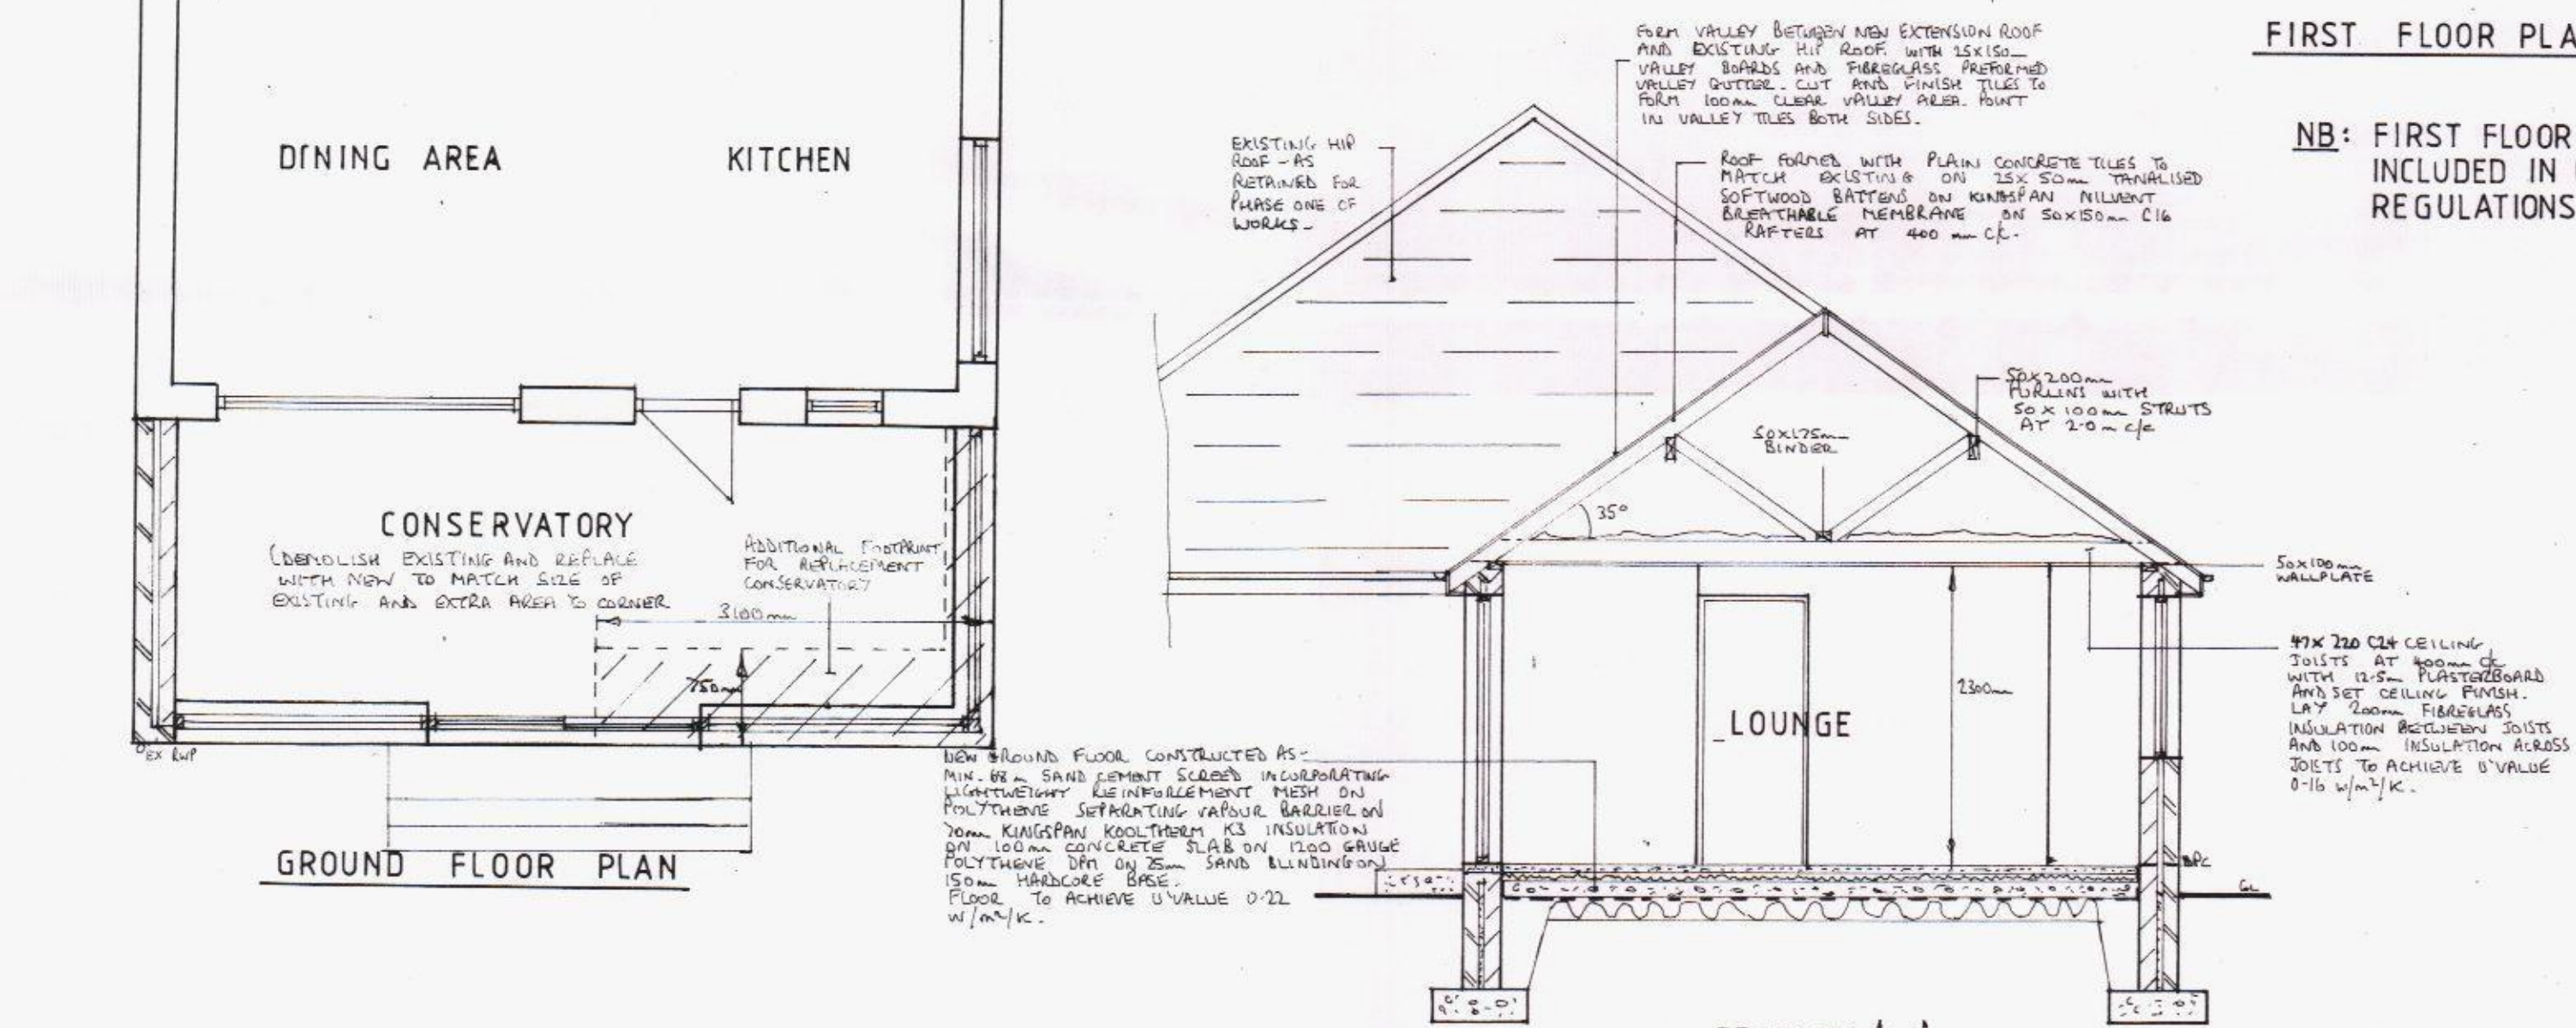
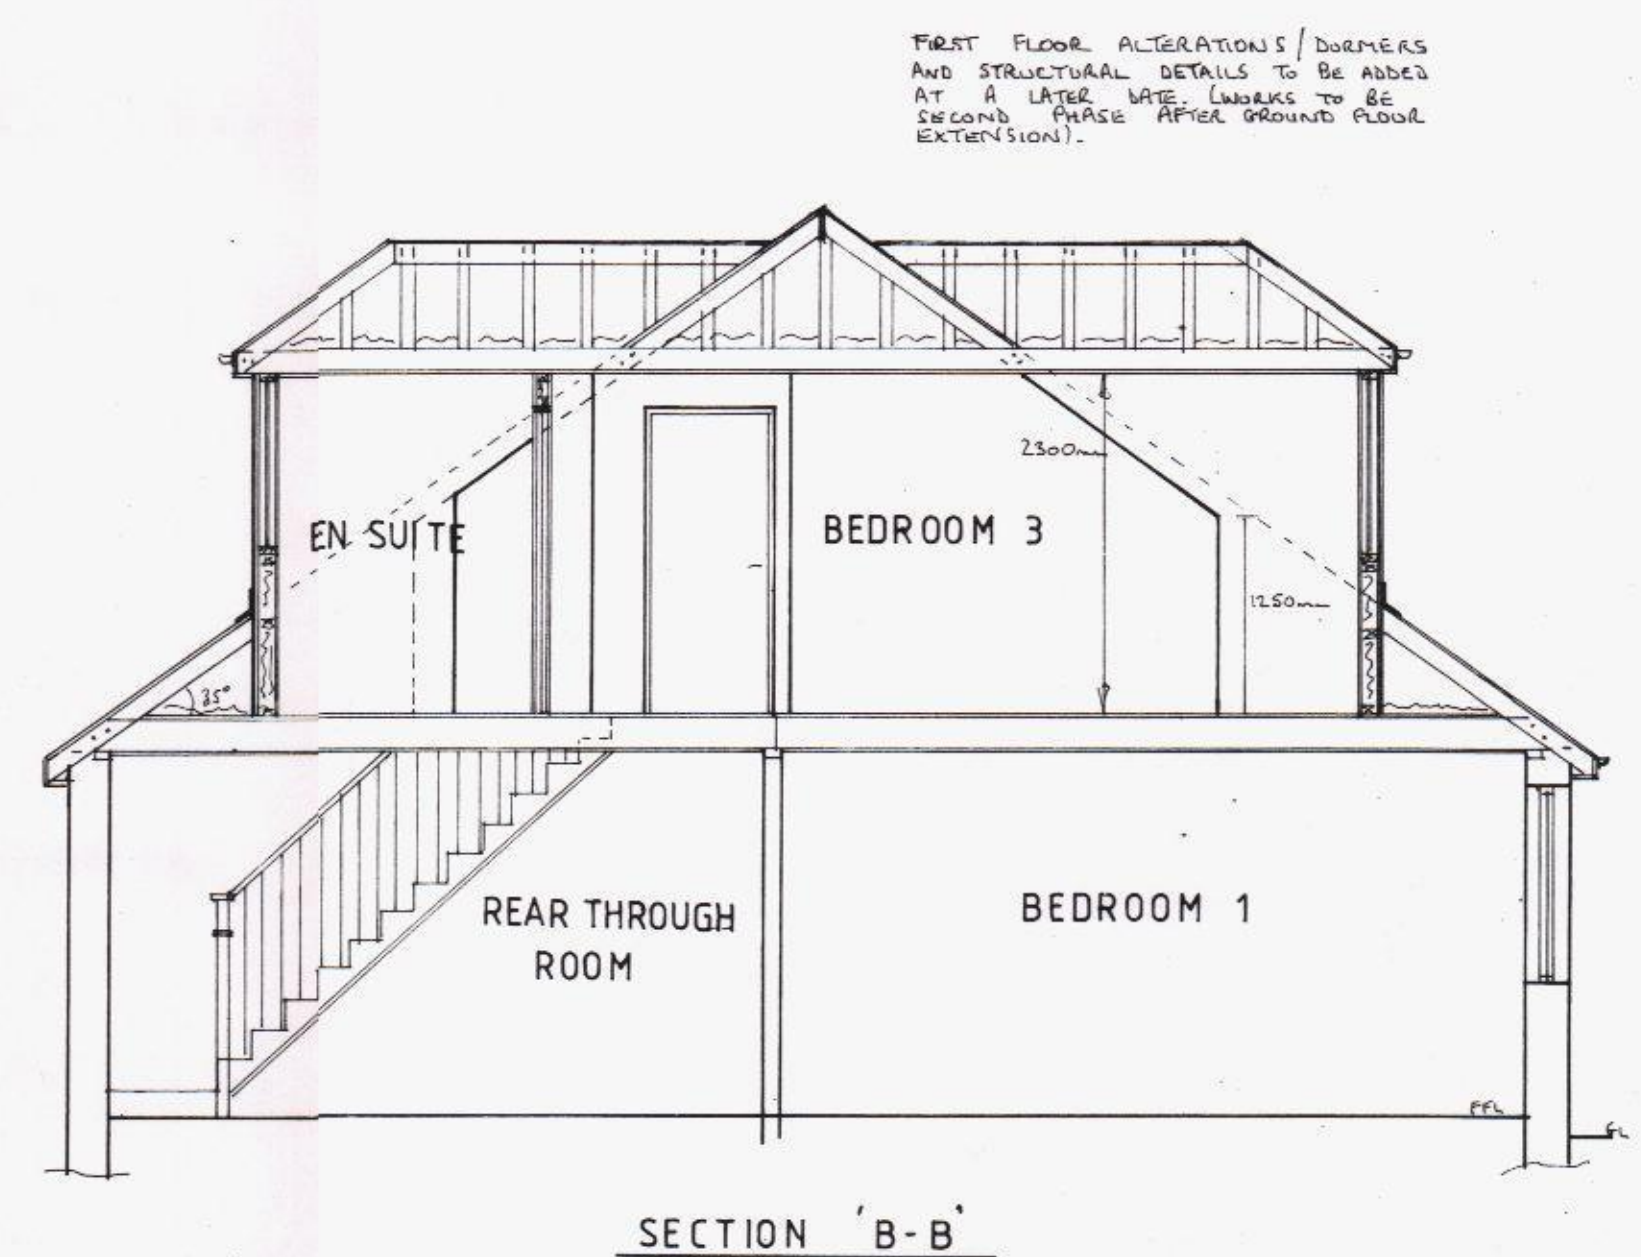


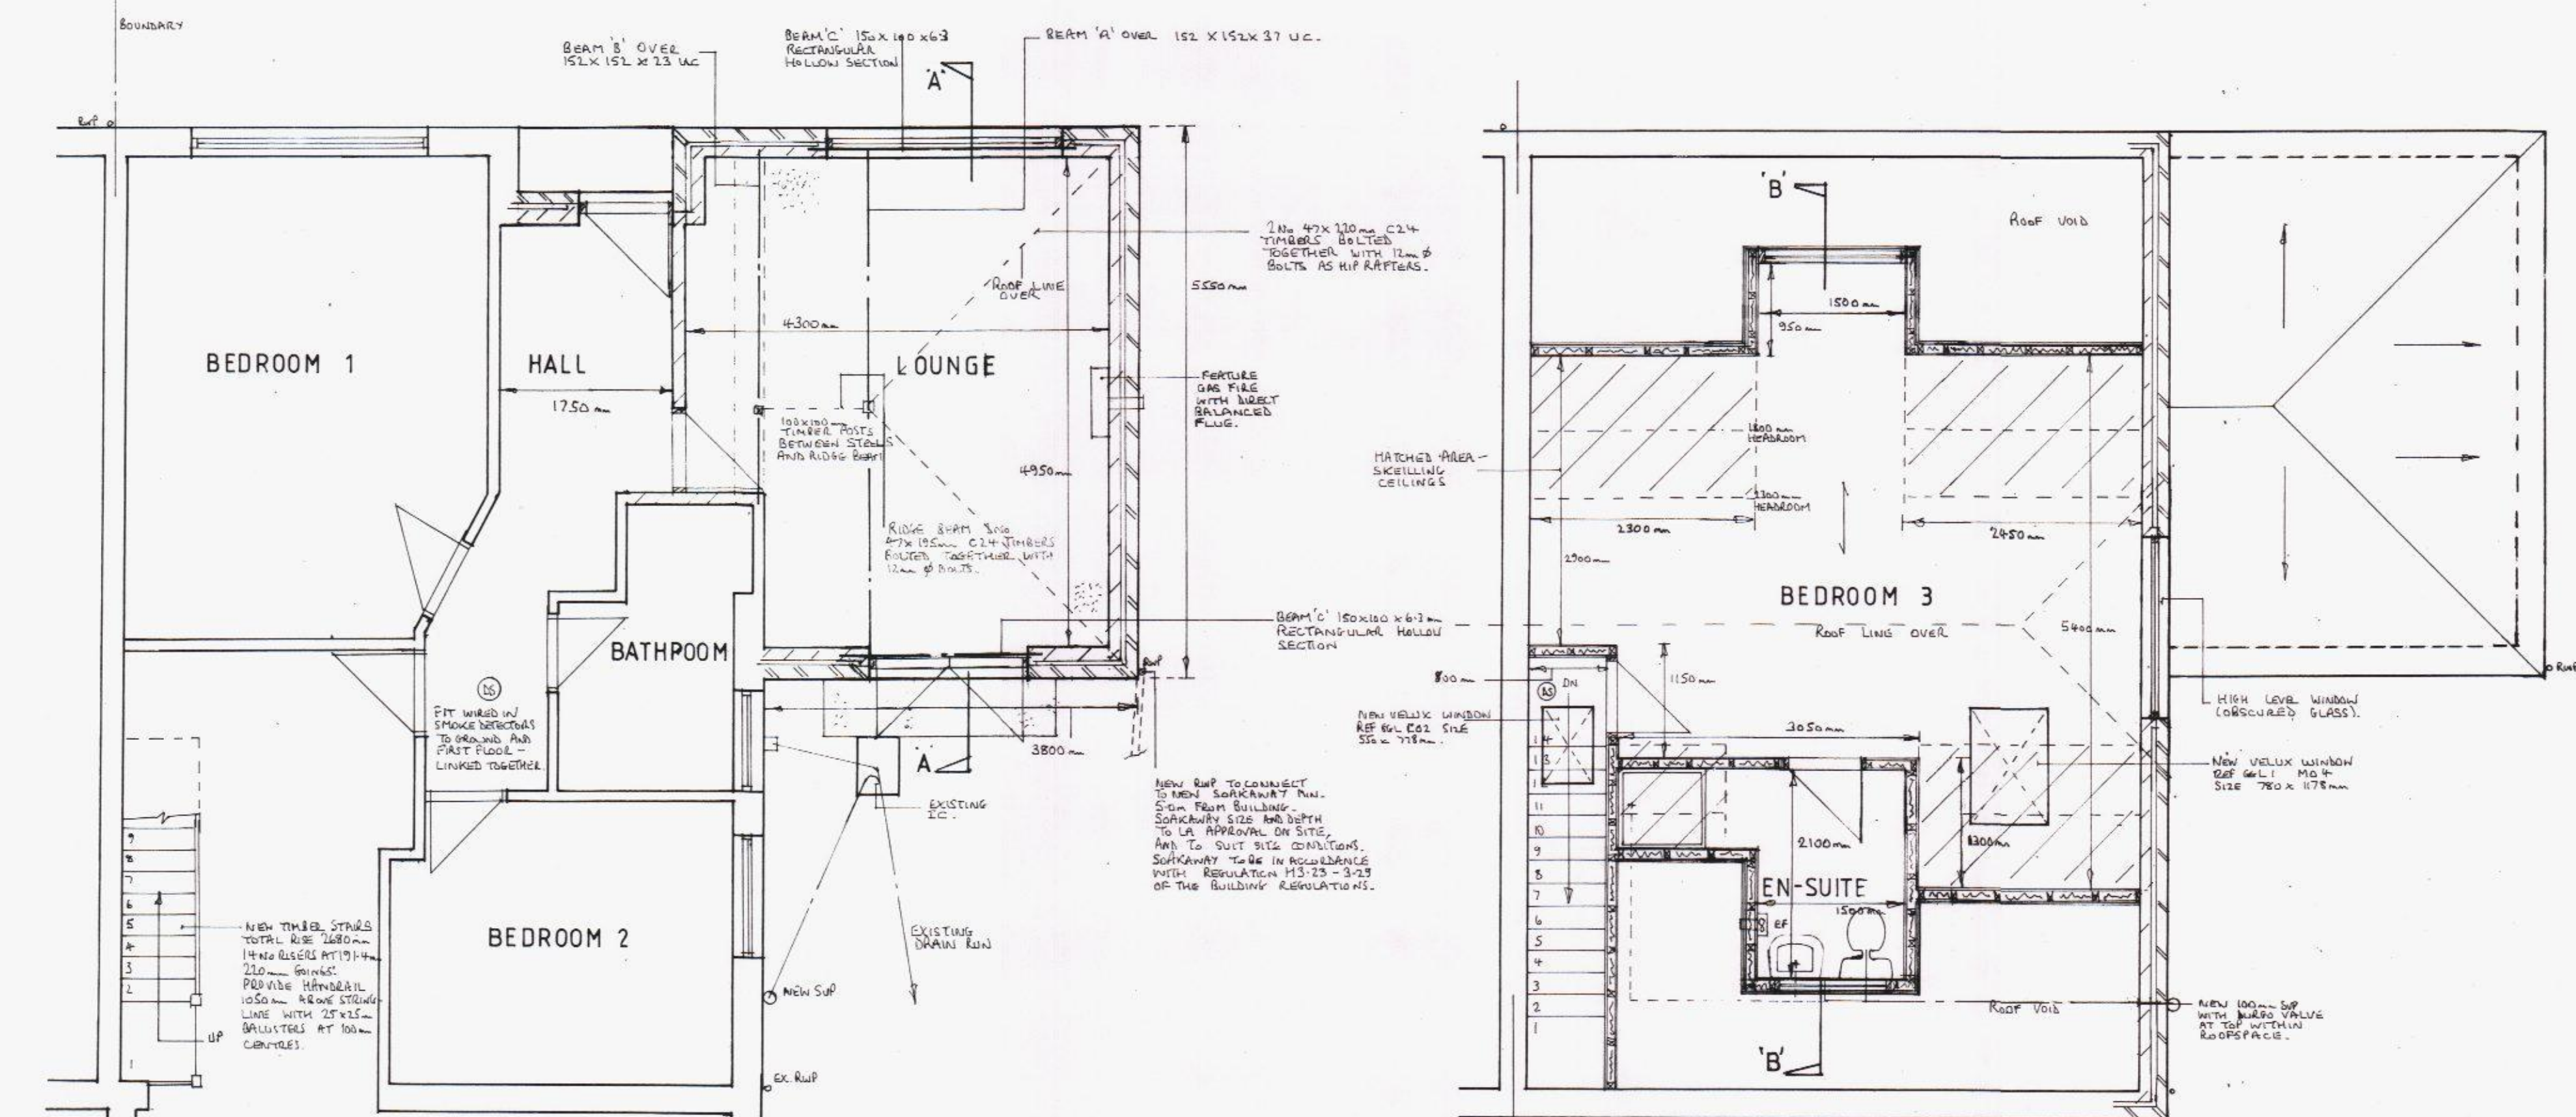

FIRST FLOOR ALTERATIONS / DORMERS
AND STRUCTURAL DETAILS TO BE ADDED
AT A LATER DATE. (WORKS TO BE
SECOND PHASE AFTER GROUND FLOOR
EXTENSION).

FIRST FLOOR PLAN

NB: FIRST FLOOR WORKS NOT INCLUDED IN CURRENT BUILDING REGULATIONS APPLICATION.

HAVANT BOROUGH
COUNCIL
01 AUG 2014
RECEIVED

SCALE BAR
1:50 @ A1 SIZE

PROPOSED EXTENSIONS AT:
28 ST. JOHNS AVENUE, PURBROOK.
DRAWING 02 - PROPOSED PLANS AND ELEVATIONS.

FOR: MR & MRS R. SEARSON.

SCALE 1:50

DATE 20-4-14

JOB No. 01/14

DWN BY: MCS

REVISIONS:

2) SINGLE STOREY SIDE EXTENSION AND DORMERS REVISED FOR PLANNING REVISIONS. 257-14