

NOTES

Permission is granted to scale from this drawing for the purpose of local Authority Planning Approval only. In all other circumstances DO NOT scale from this drawing. Please contact this office for any additional information required.


Contractors, Sub Contractors and Suppliers are to check all relevant dimensions and levels of the site and building before commencing any shop drawings or building work. Any discrepancies should be reported to the Architect.

Where applicable this drawing is to be read in conjunction with the Consultants' drawings.

This drawing is the copyright of Tellow King Ltd. All rights reserved.

Ordnance Survey Data © Crown Copyright. All rights reserved. Licence No. 100007356

REV	DESCRIPTION	DATE	AUTH	CHKD
-----	-------------	------	------	------

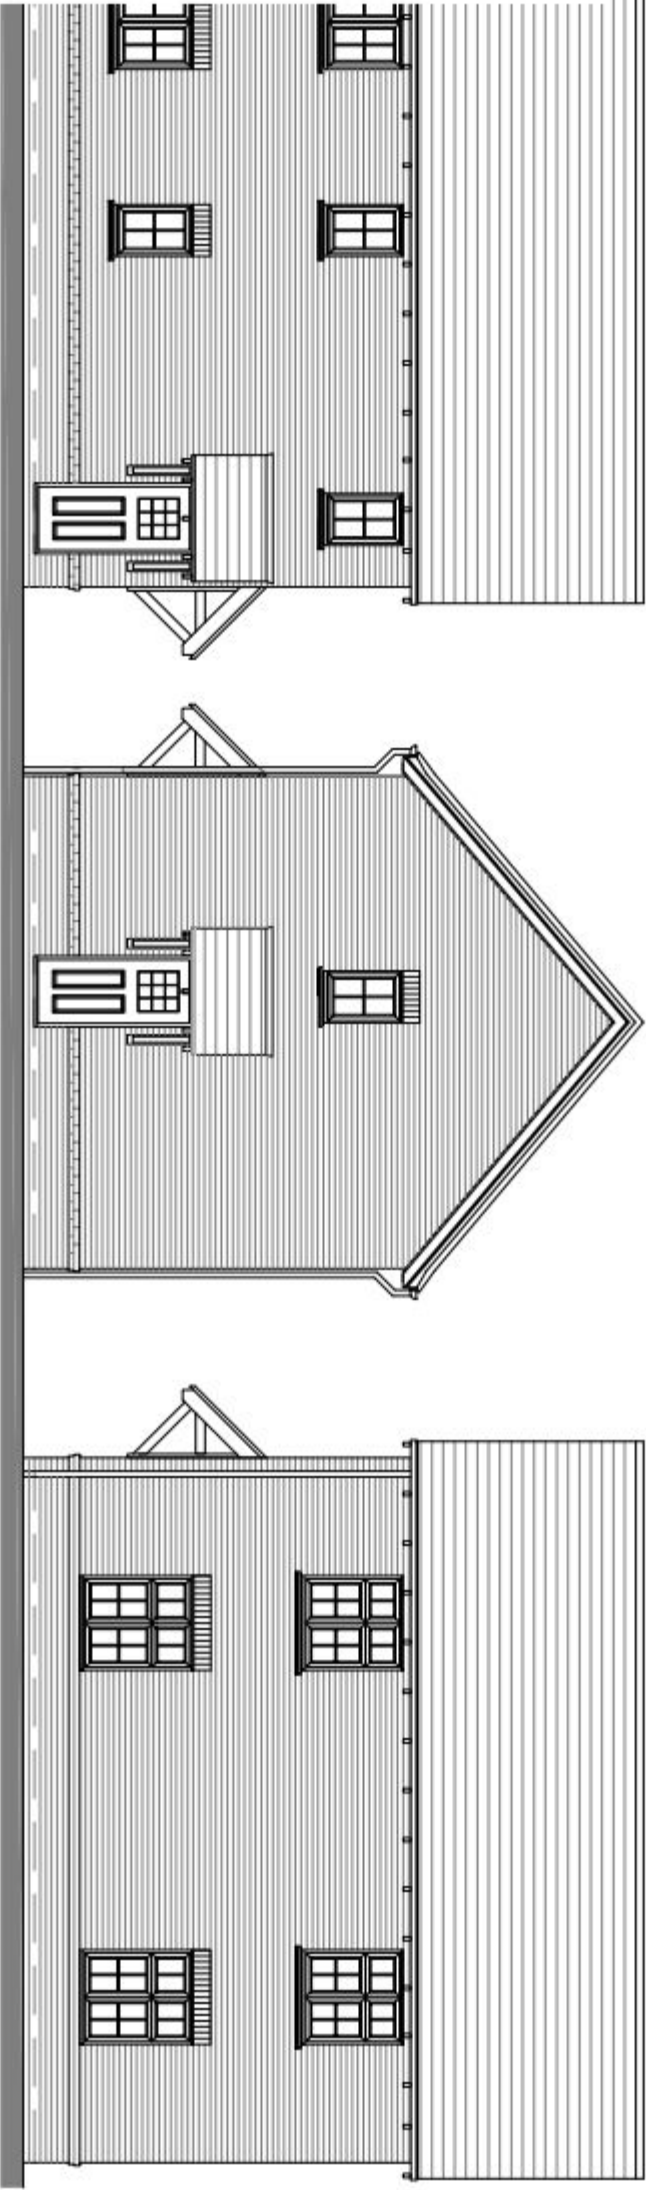


Elevation


Side Elevation

Rear Elevation


SUPERSEDED

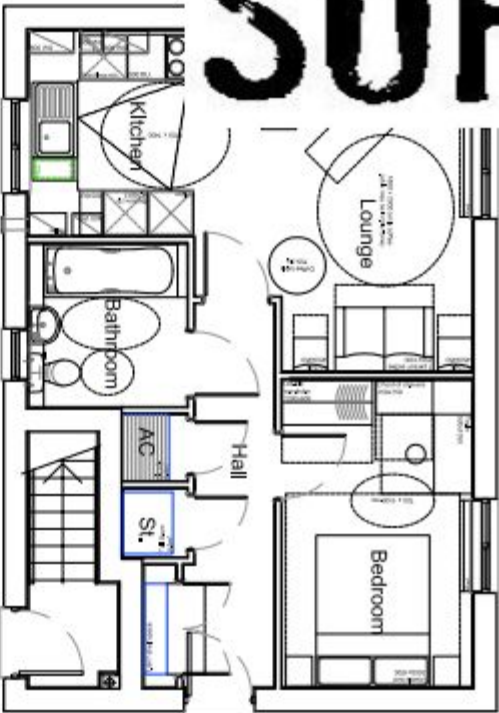

Ground Floor Plan

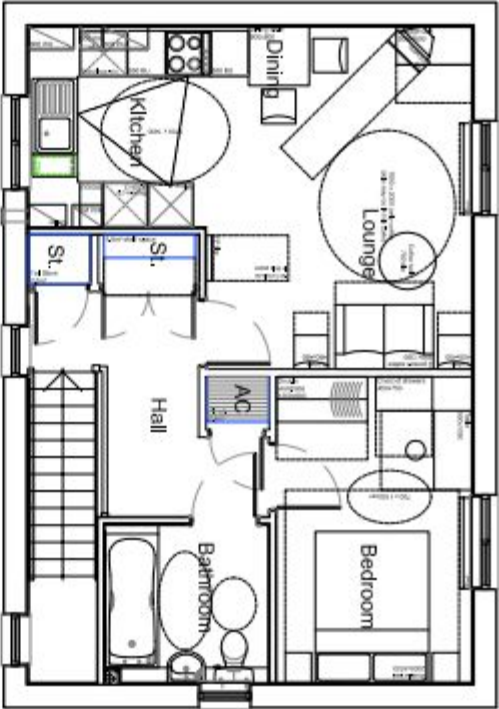

First Floor Plan

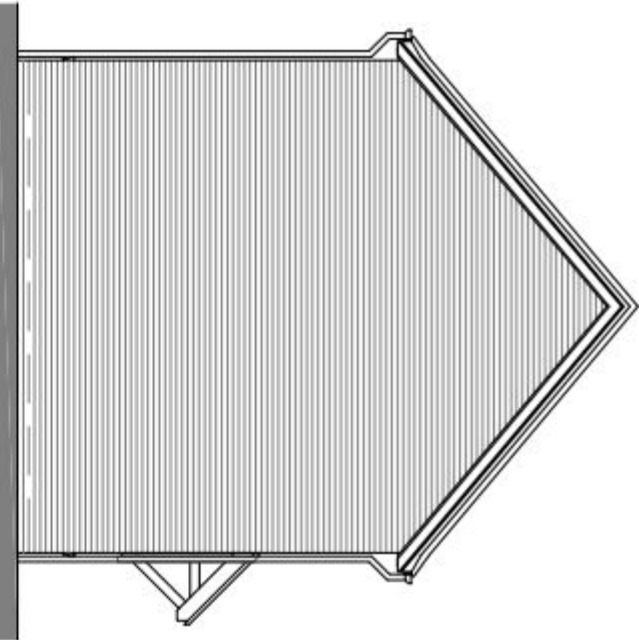

Side Elevation

PLANNING



PROJECT
Berewood, Phase 2
Waterlooville
For: Redrow Homes (Southern)

DRAWING
Flats Block D
Plots 118-119
Floor plans and Elevations

SCALE	DATE	AUTHOR	CHKD
1:100 @ A3	Jan 2014	AS	
JOB NO.	DRAWING NO.	REV	
REDR130524	P.118-119.prj		

HouseType	1B2P	Variation	HouseType	1B2P	Variation		
Bedrooms	1	Persons	2	Bedrooms	1	Persons	2
Sq.ft finish	492	Sq.m finish	45.71	Sq.ft finish	565	Sq.m finish	52.45
Sq.ft structural	500	Sq.m structural	46.44	Sq.ft structural	574	Sq.m structural	53.29