



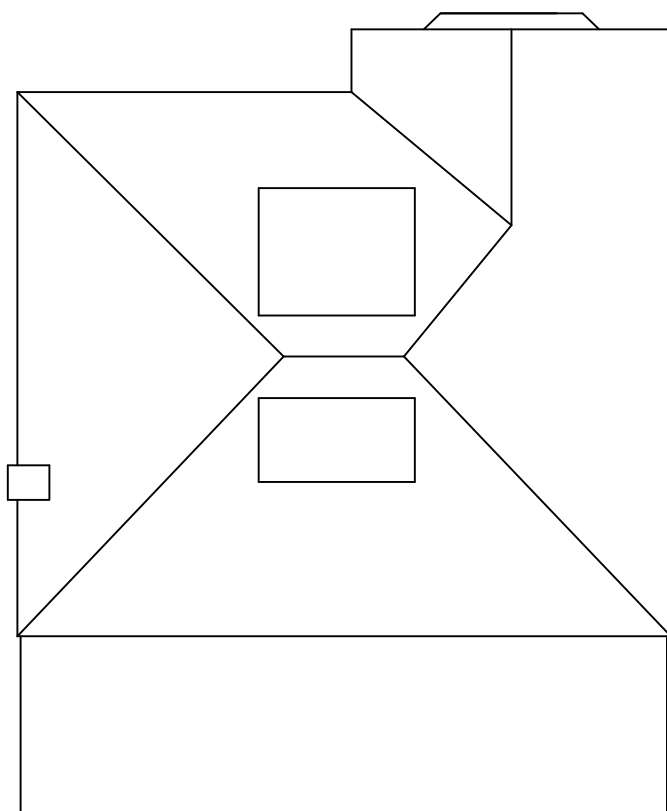

Existing Roof Plan
Scale 1/100@A3

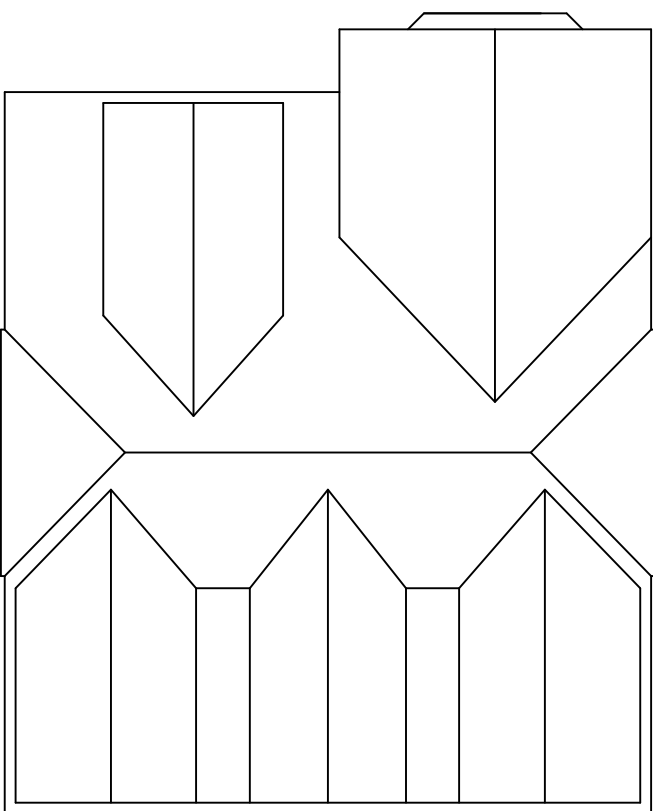

Proposed Roof Plan
Scale 1/100@A3



Your Home Plans Ltd Drop Anchor, Drift Lane, Bosham, West Sussex, PO18 8PP Tel: 01243 572414 june@yourhomeplans.co.uk	Mr & Mrs Khoury 48 Rowlands Road Waterlooville Hampshire PO7 7RU	Proposed Roof Plan	
		Project Number: 48ROW-13	Drawing No: 05
		Date: 12th December 2013	
		Drawn By: Your Home Plans Ltd	Scale: 1:100
		Checked By: JEG	