
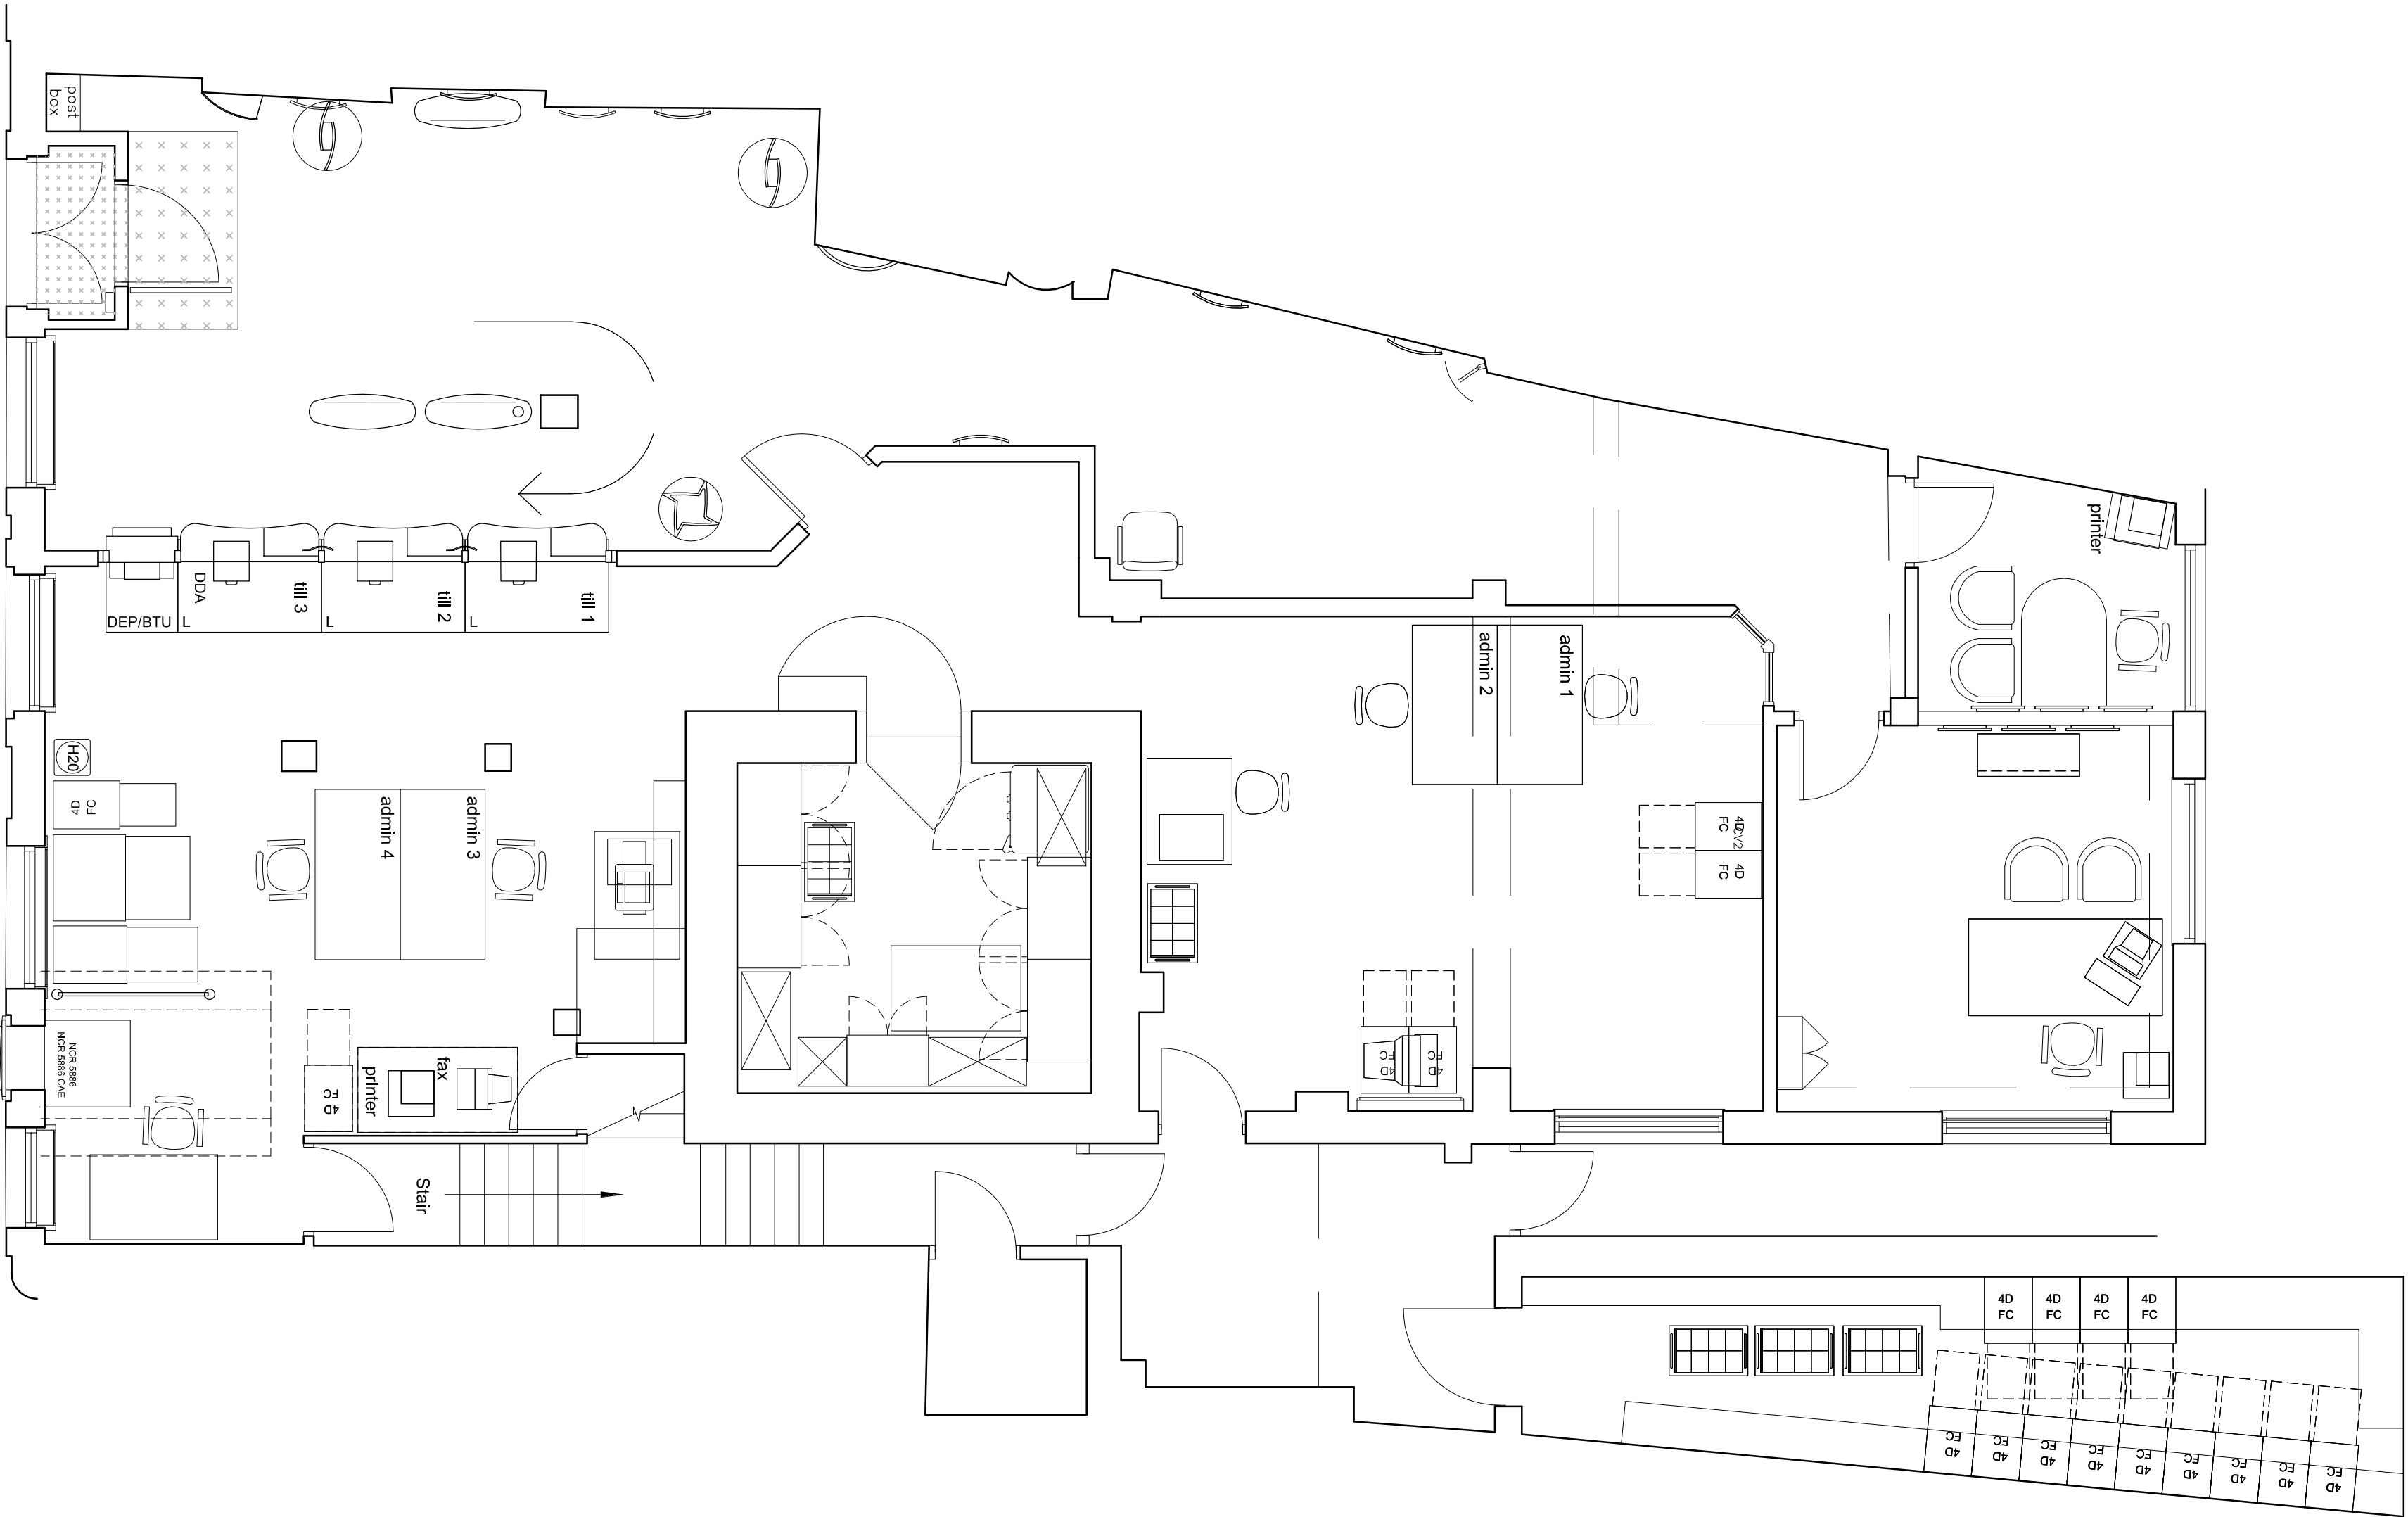


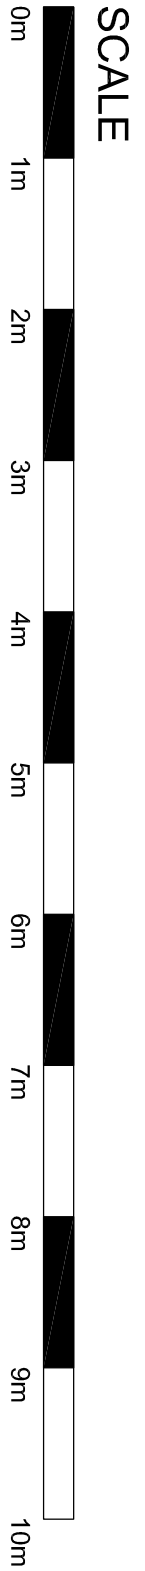

Existing Ground Floor Plan

		PROJECT		LBG Emsworth	
		MAIN CONTRACTOR		ISG	
		CONTRACT		JOB #	
		DESIGN ARCHITECT			
		CLIENT ARCHITECT			
DRAWN BY				CHECKED BY	
SCALE		DATE		Nov. 2013	
1:50 @ A1					
SITE ADDRESS					
LBG Emsworth, 30 High Street, Emsworth, Hampshire. PO10 7AN					
PROJECT NO.		PROJECT NO.			
50323900					
TITLE LBG Emsworth					
Existing Ground Floor Plan					
DRAWING 50323900-DOC-002-Ground Floor Existing					
REV	DATE	DRAWN	COMMENTS		
-	00/00/0000	- / -	-		

PLANNING