




South Elevation

MAX. 4M RIDGE HEIGHT PERMITTED DEVELOPMENT

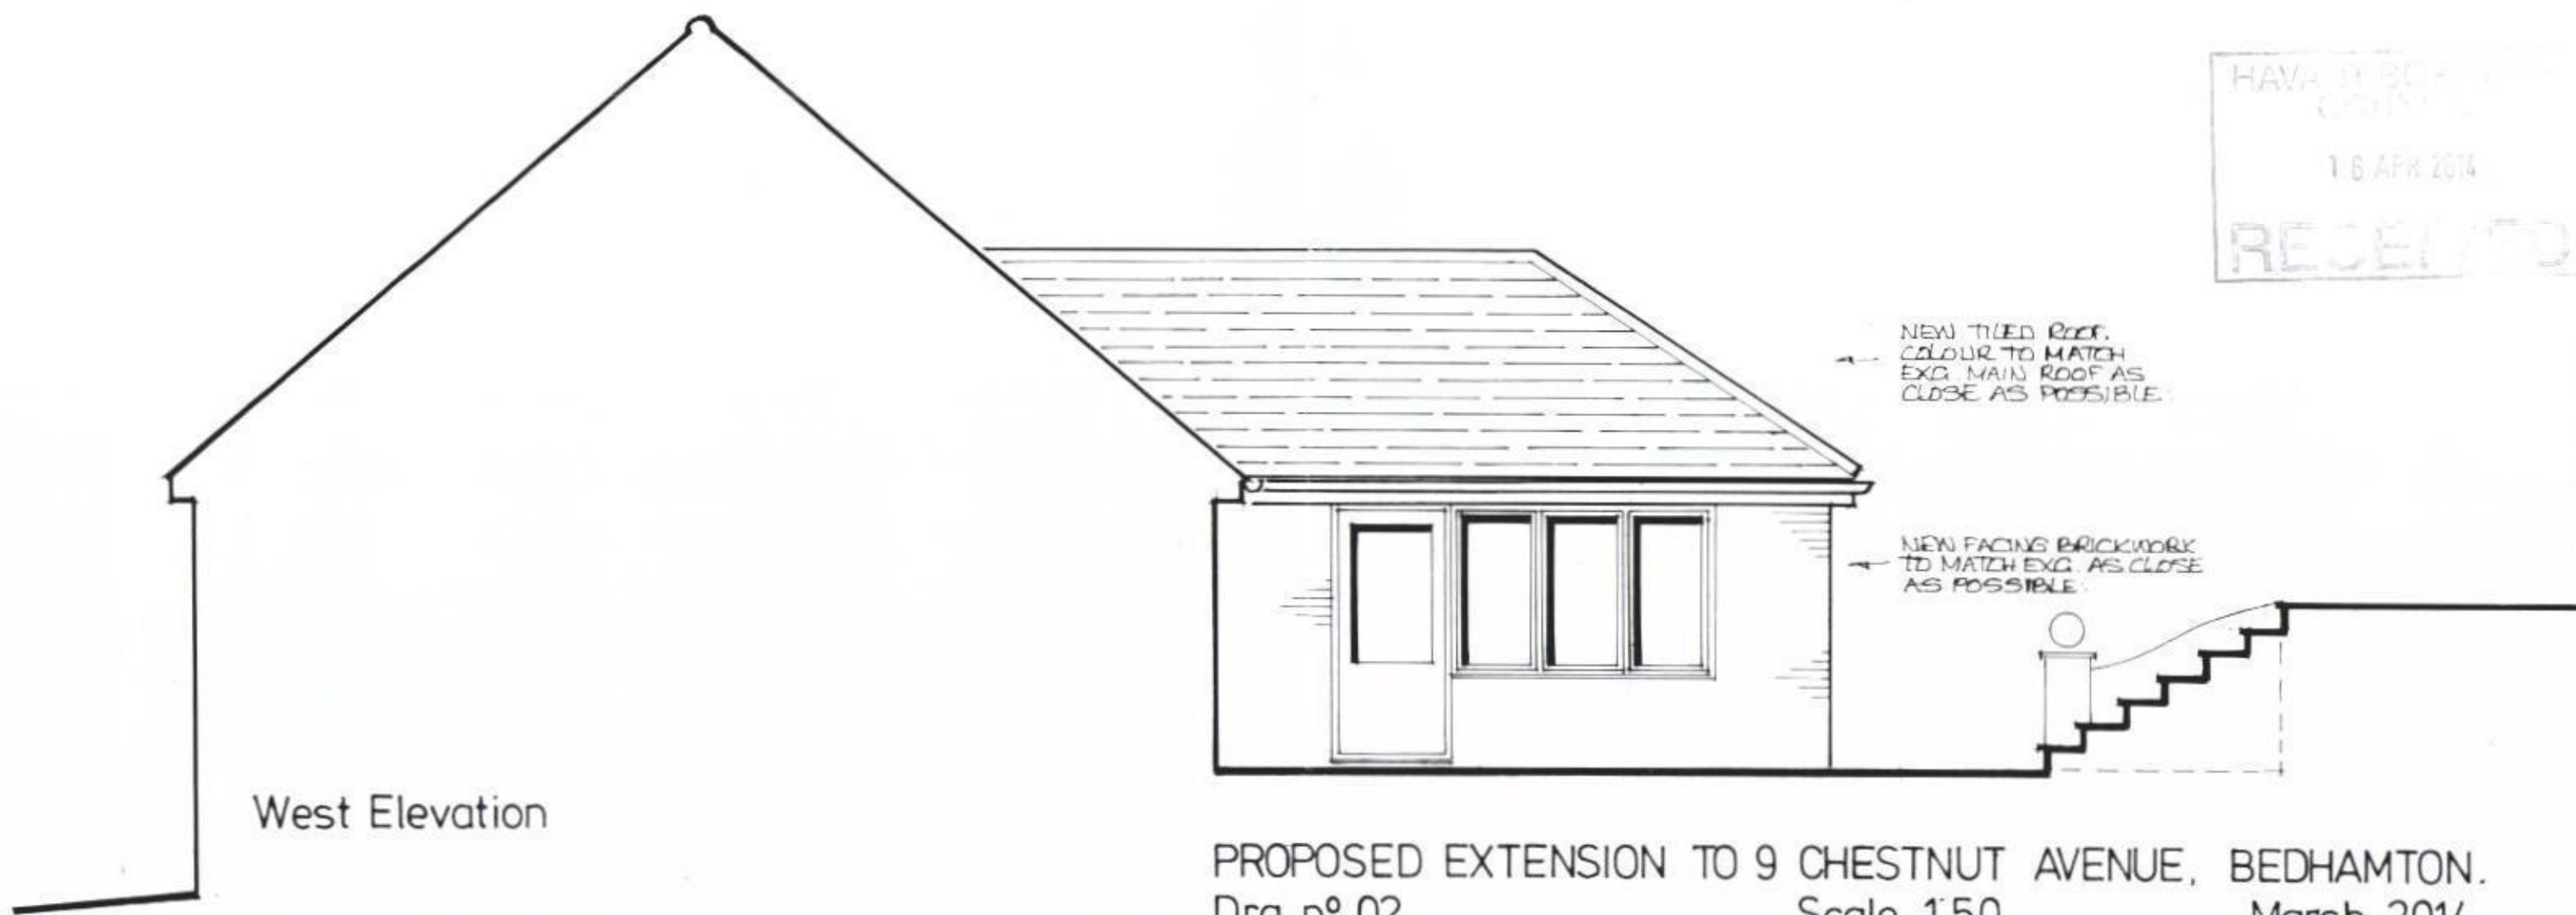

West Elevation

NEW TILED ROOF.
COLOUR TO MATCH
EXG. MAIN ROOF AS
CLOSE AS POSSIBLE.

NEW FACING BRICKWORK
TO MATCH EXG. AS CLOSE
AS POSSIBLE.



PROPOSED EXTENSION TO 9 CHESTNUT AVENUE, BEDHAMTON.
Drg n° 02. Scale 1:50 March 2014