



PROPOSED FIRST FLOOR PLAN

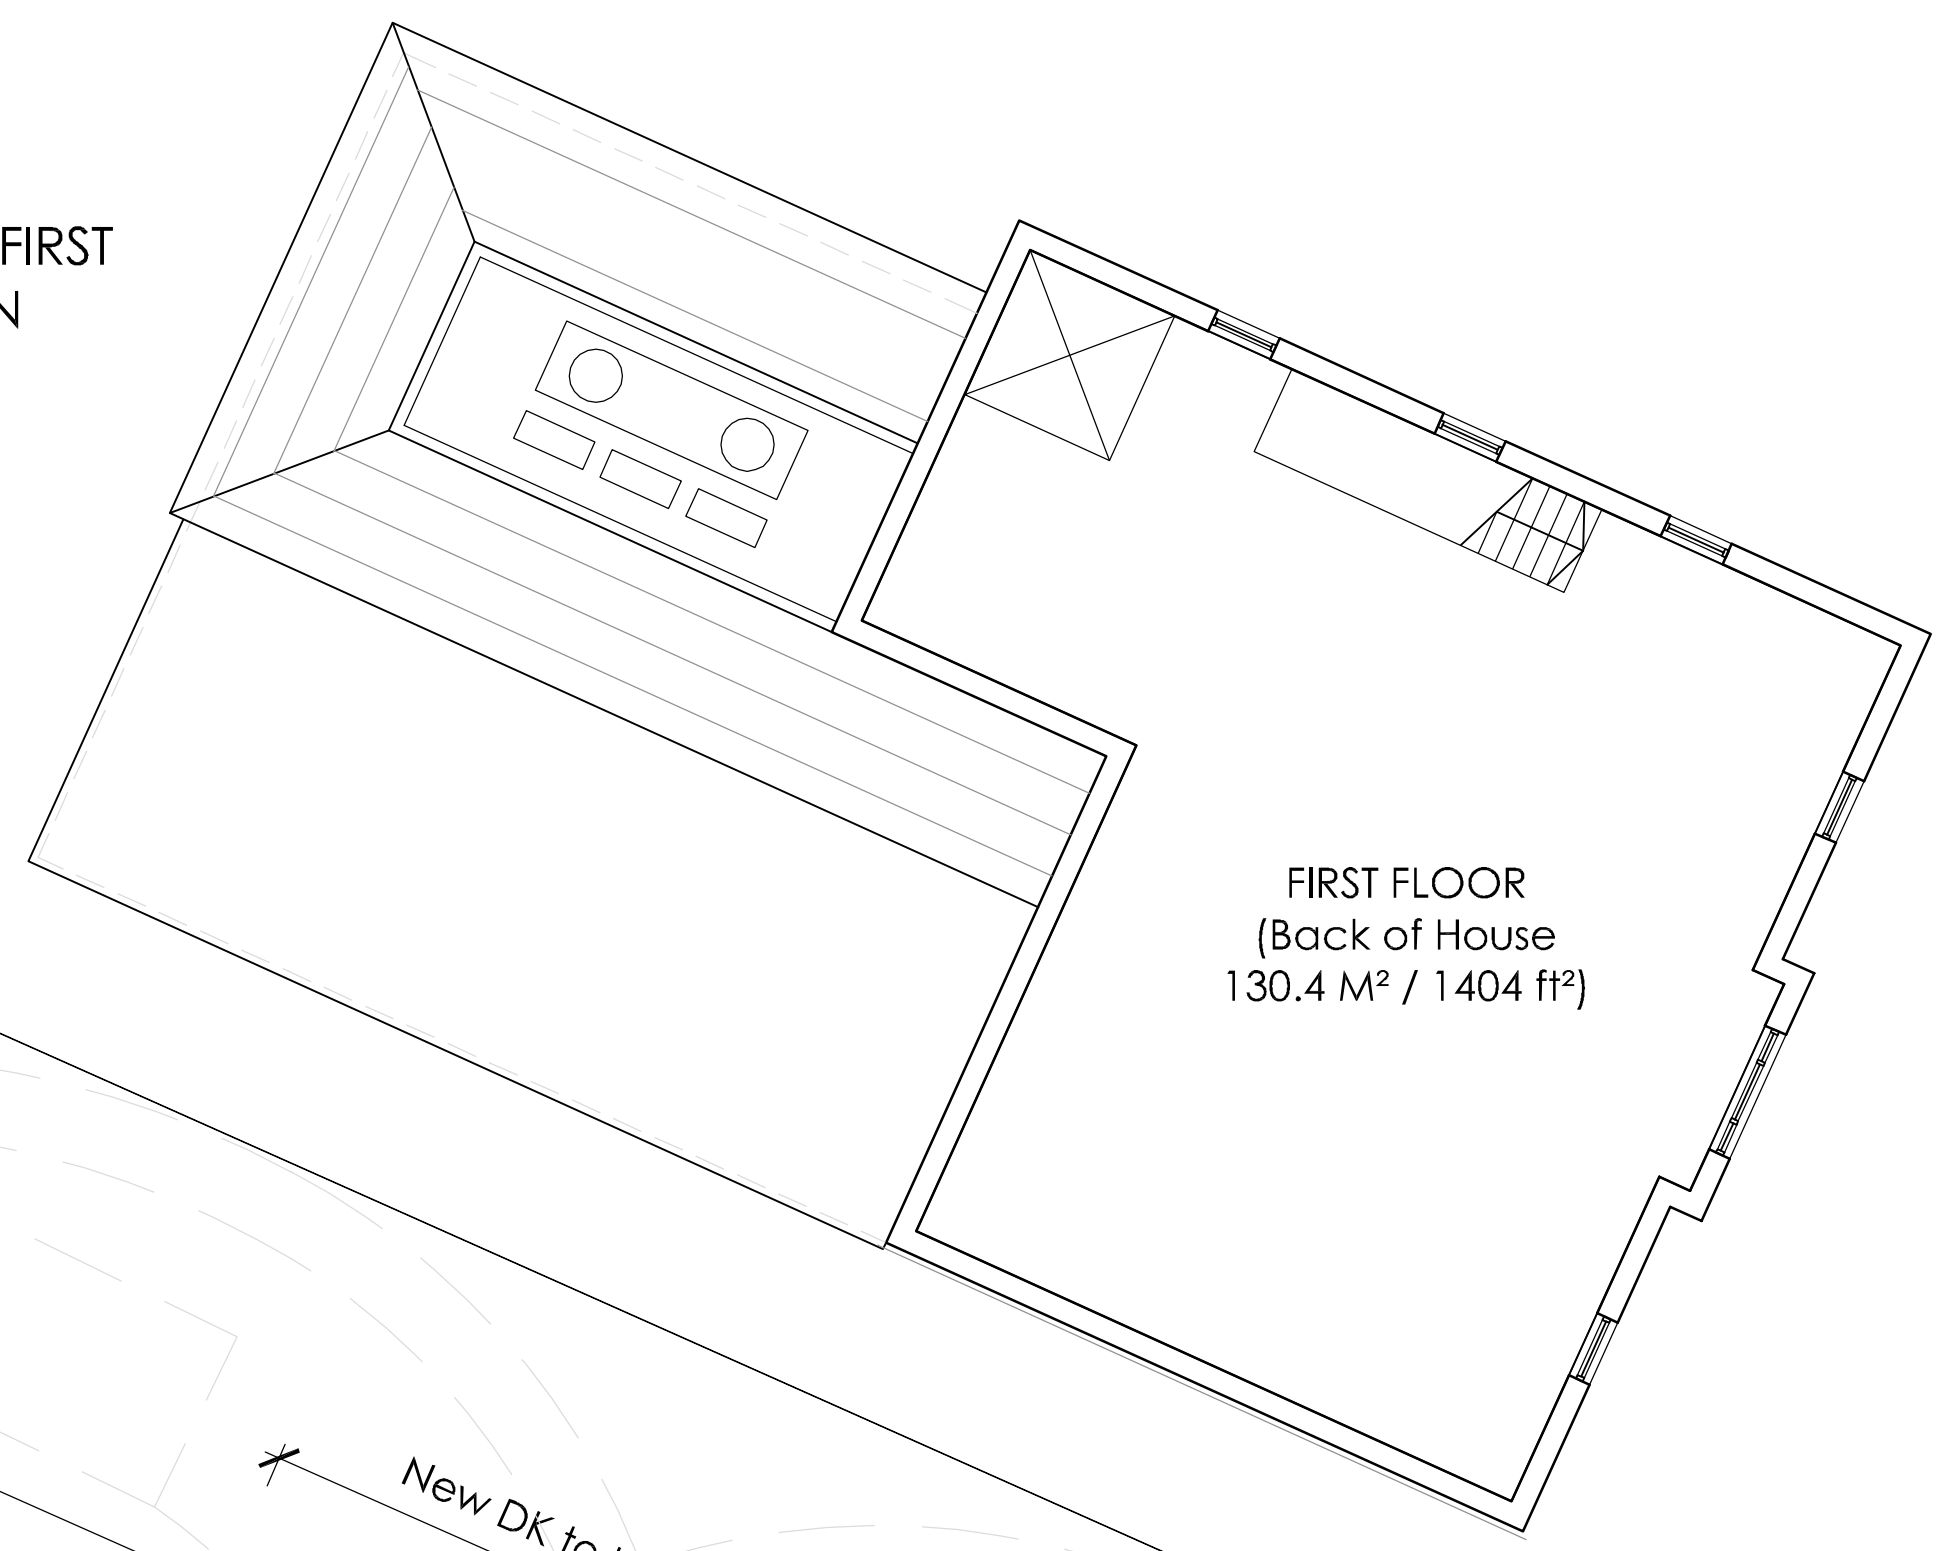

FIRST FLOOR
(Back of House
130.4 M² / 1404 ft²)

PROPOSED ROOF PLAN

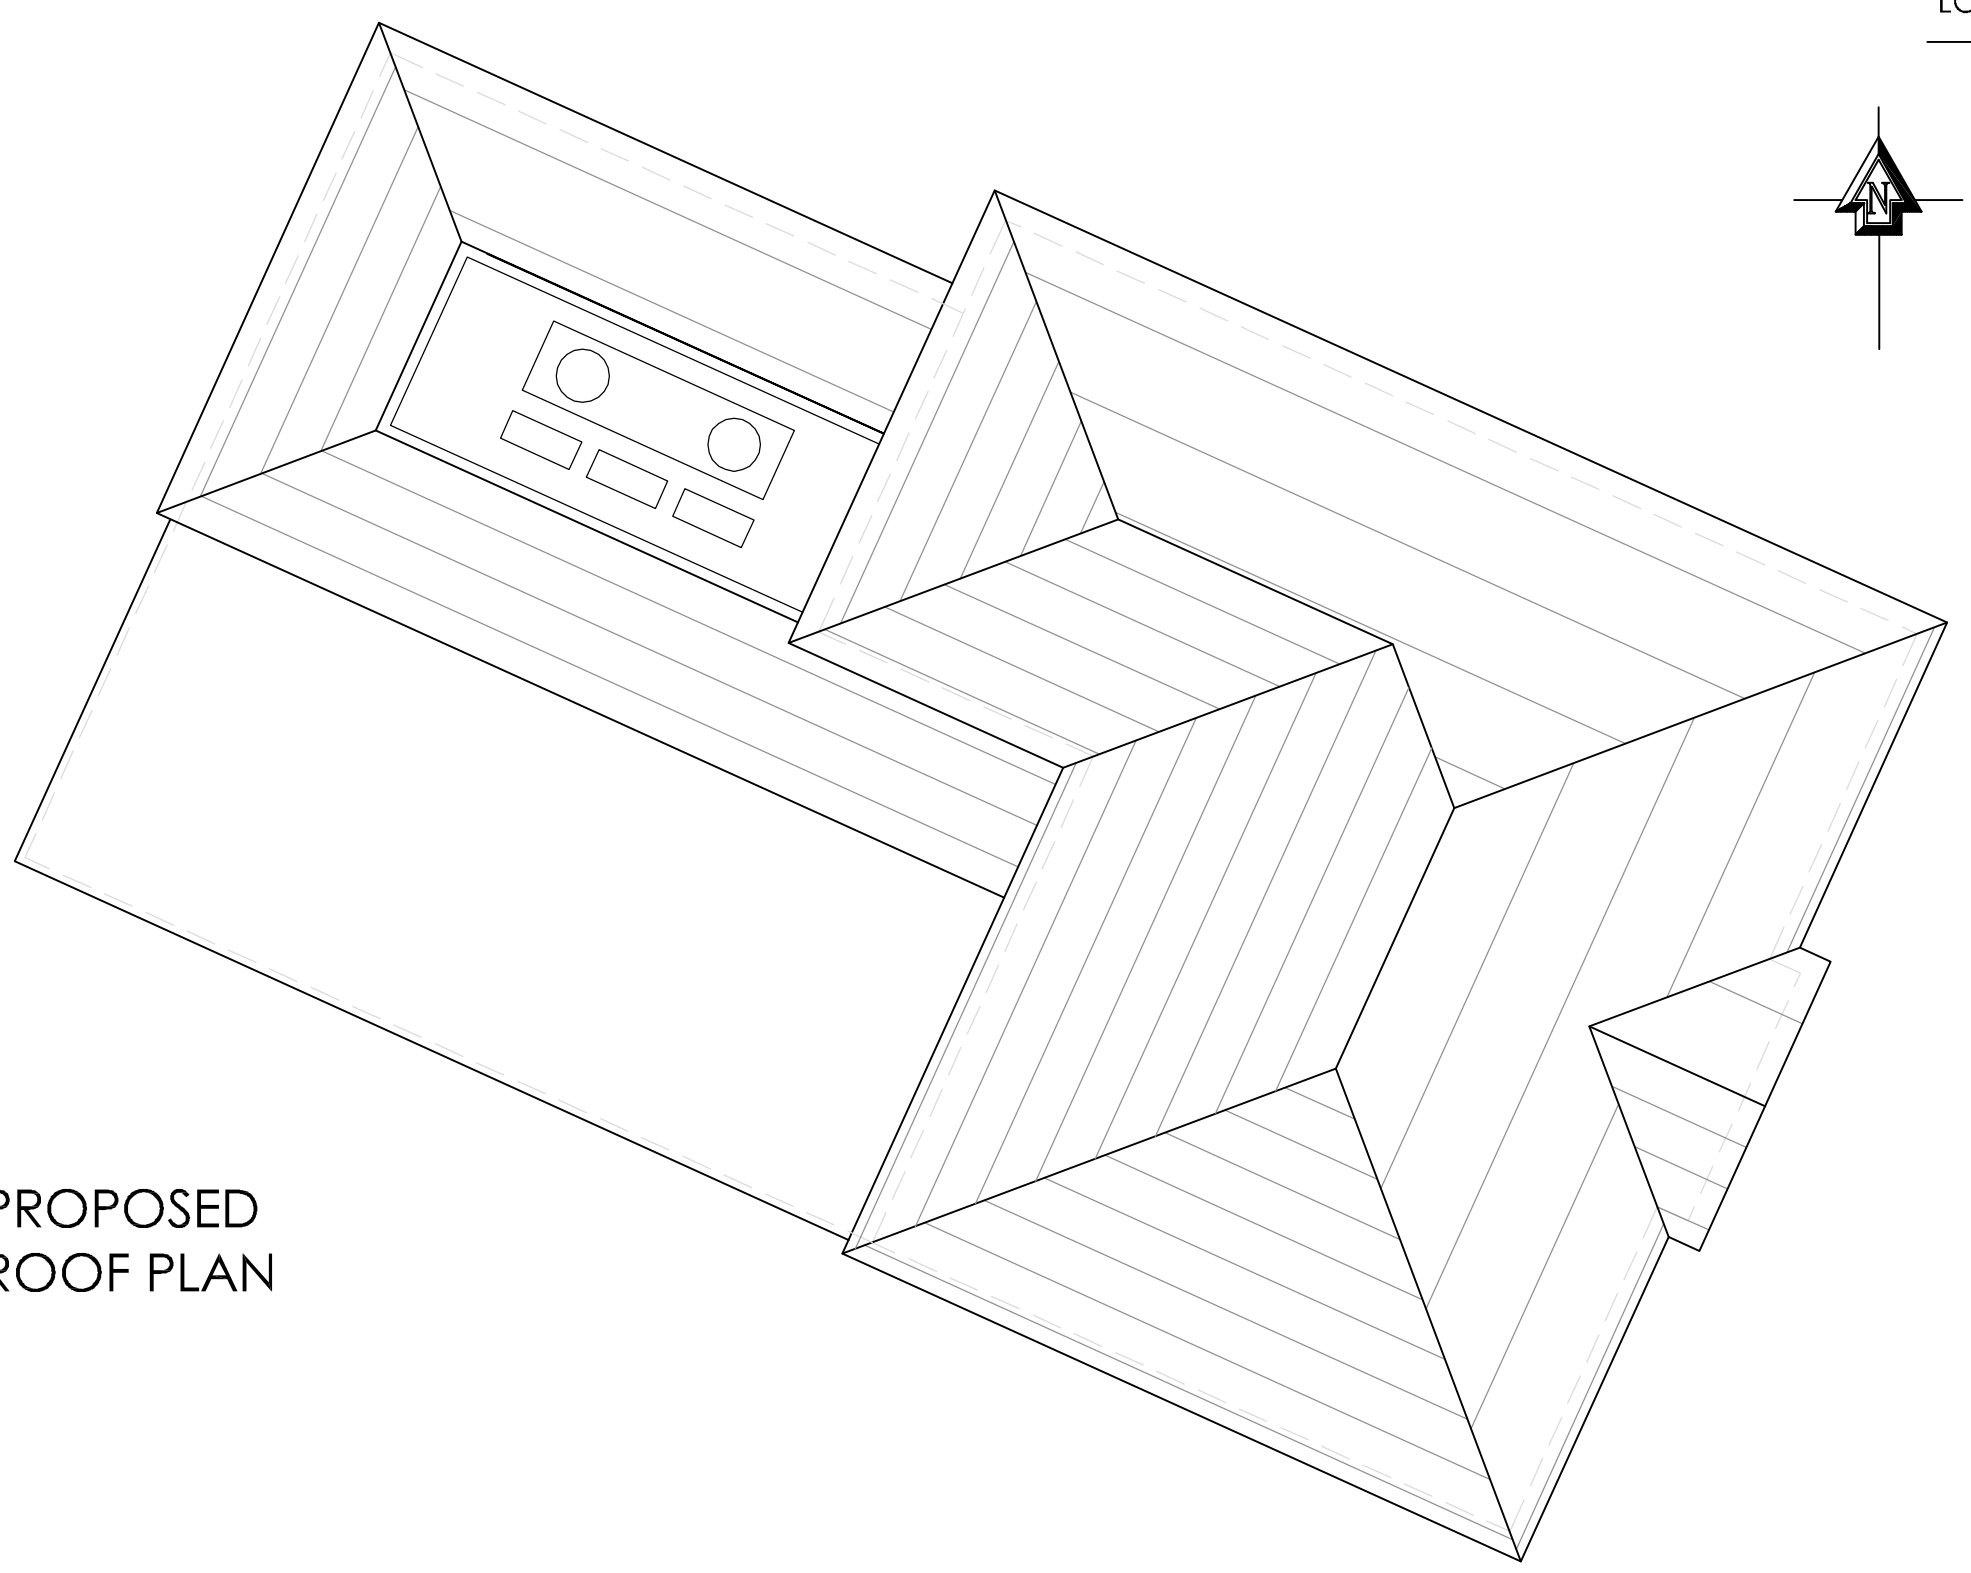

NOTES

- OS LICENSE No. 100020449
- GENERAL NOTES:
1. THIS DRAWING IS TO BE READ IN CONJUNCTION WITH THE OTHER RELEVANT CONSULTANTS DRAWINGS.
 2. ALL FINISHES ARE TO CONFORM TO THE CURRENT BUILDING REGULATIONS.
 3. REFER TO A SEPARATE DOCUMENT FOR THE DESIGNERS RISK ASSESSMENT.
 4. ALL WORKS OR MATERIALS INDICATED ON THIS DRAWING ARE TO BE TO THE LATEST RELEVANT BRITISH STANDARDS AND CARRIED OUT IN ACCORDANCE WITH THE BRITISH STANDARDS CODES OF PRACTICE OR RECOGNIZED INSTITUTE OR TRADE ASSOCIATION RECOMMENDATIONS AND PUBLICATIONS.

P6	30.9.11	PROPOSED DRAINAGE INDICATED	JCB
Revision	Date	Description	Drawn

PLC
ARCHITECTS

Brankesmere House
Queens Crescent, Southsea
Portsmouth PO5 3HT
Hampshire England
Tel: (023) 927 55 333
Fax: (023) 927 55 222
E-Mail: admin@plcarchitects.com
Web: www.plcarchitects.com

Client: 179 London Road Ltd


Project: Proposed A1 (food) Retail Unit
179 London Road Waterlooville

Drawing Title: Proposed Site Layout / Plans

Drawn By	Date	Checked By	Date	Approved By	Date
TH	04/11				

Drawing No.	Revision	Scale
10-1753-101	P6	1:100 @ A1

PROPOSED SITE / GROUND FLOOR PLAN

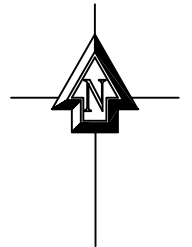

Existing brick boundary wall retained.

New DK to LA approval

Low level planting

New low level retaining wall

Rowlands Avenue

Ex M.H.

New drainage to be connected into existing in to L.A. Approval

New 2.1m high acoustic fence.

Outline of existing buildings to be demolished.

GROUND FLOOR
(Sales Area
220 M² / 2368 ft²)

IC 1

IC 2

Ex M.H.

(4 x Sheffield Style cycle hoops).

London Road

retained.

PROPOSED A1 FOOD RETAIL DEVELOPMENT 179 LONDON ROAD