





NOTES:
Dimensions to be checked on site before commencing work. Any discrepancies shall be reported to the architect immediately.
Do not scale from these drawings except for planning purposes. Use figured dimensions only.
Where applicable this drawing is to be read in conjunction with other consultants' drawings.

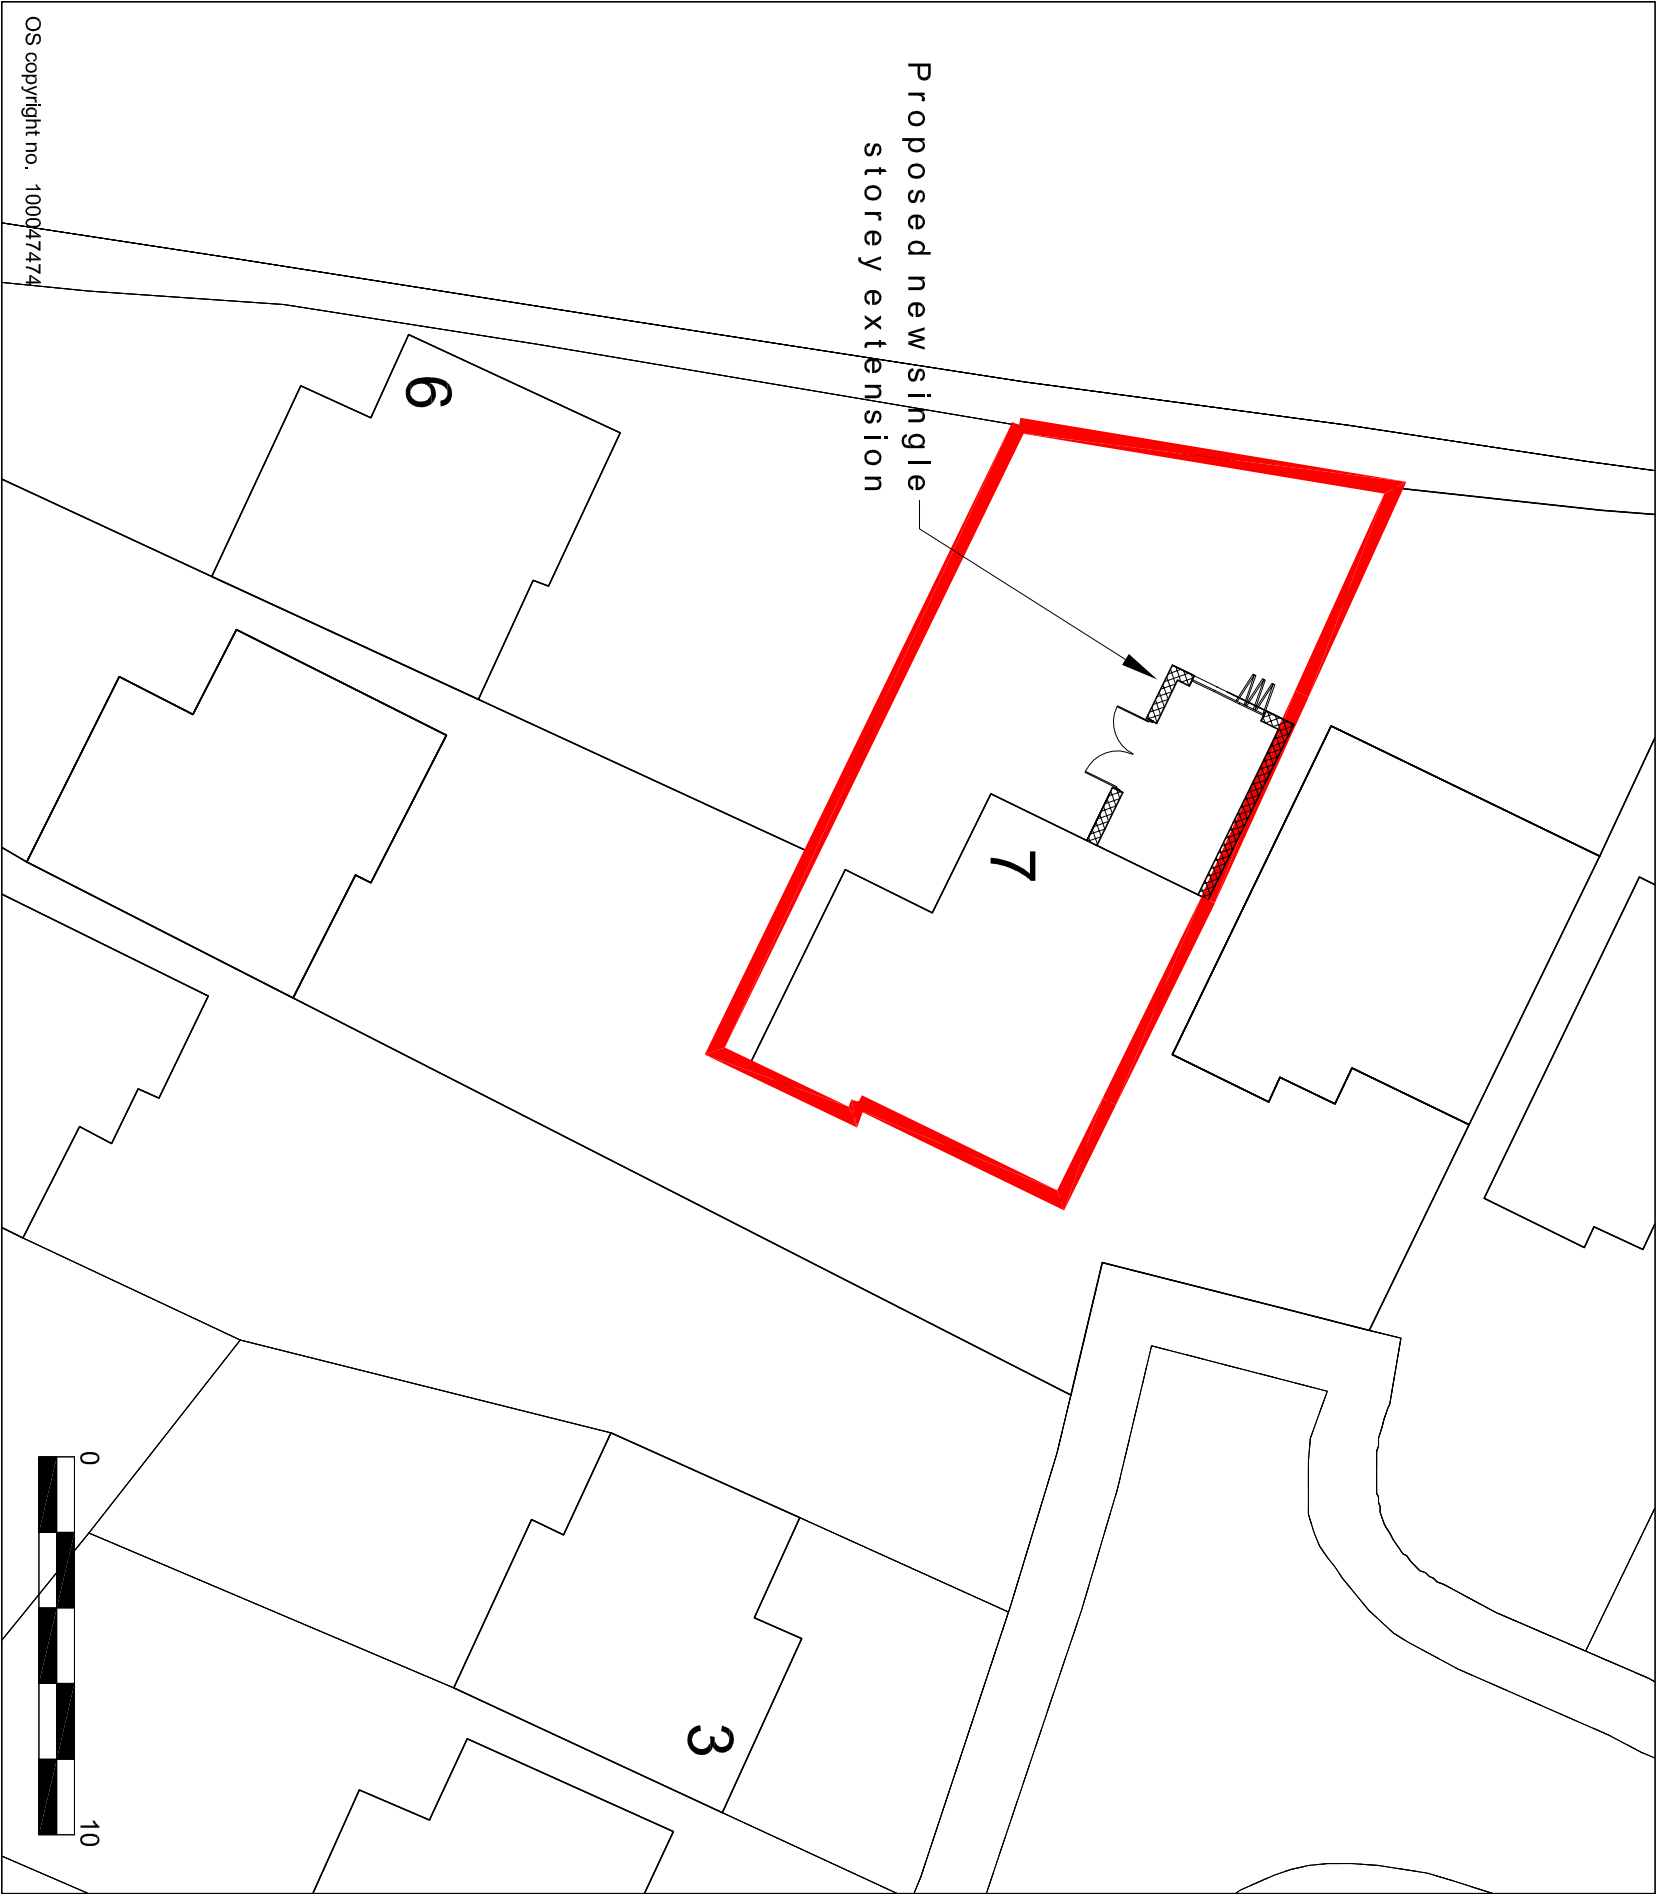

Proposed site plan scale 1:200

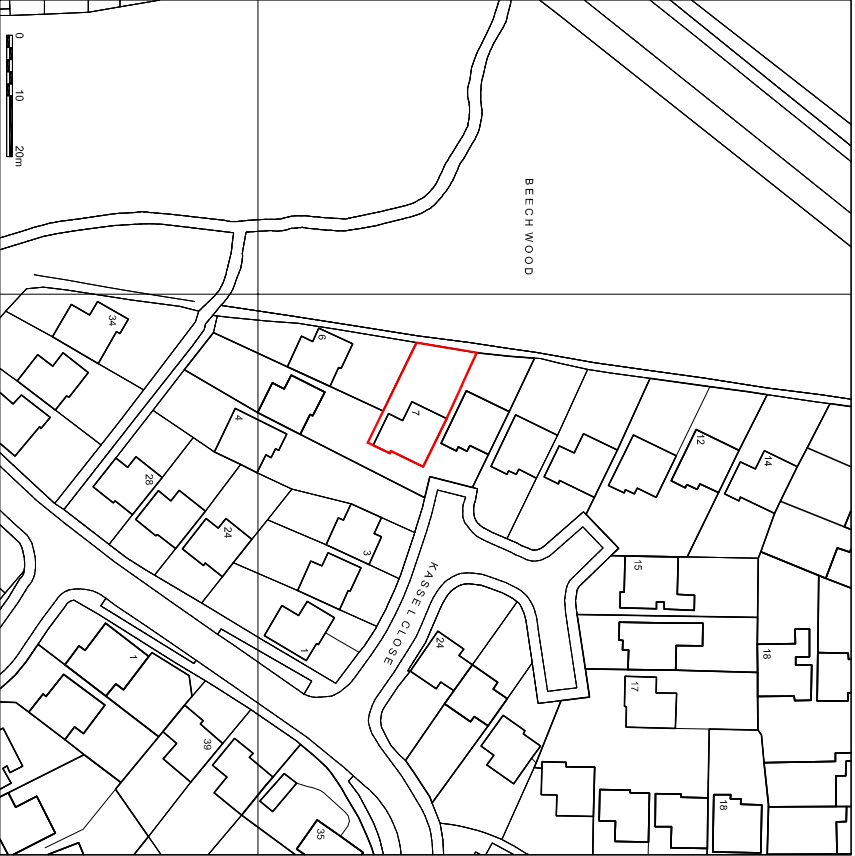

Location plan
scale 1:1250

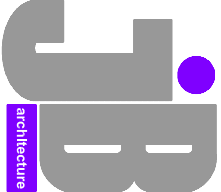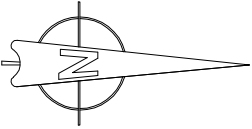

For			
MR & MRS CLEMENTS			
Project			
PROPOSED REAR EXTENSION			
AT 7 KASSEL CLOSE			
WATERLOOVILLE			
PO7 8QB			
Title			
SITE & LOCATION PLAN			
Date	Drawn	Scale	Checked
JAN 2014	JB	1:200 & 1:1250	-
Job Number	Prefix	Drawing Number	Revision
CL/14	P	01	