


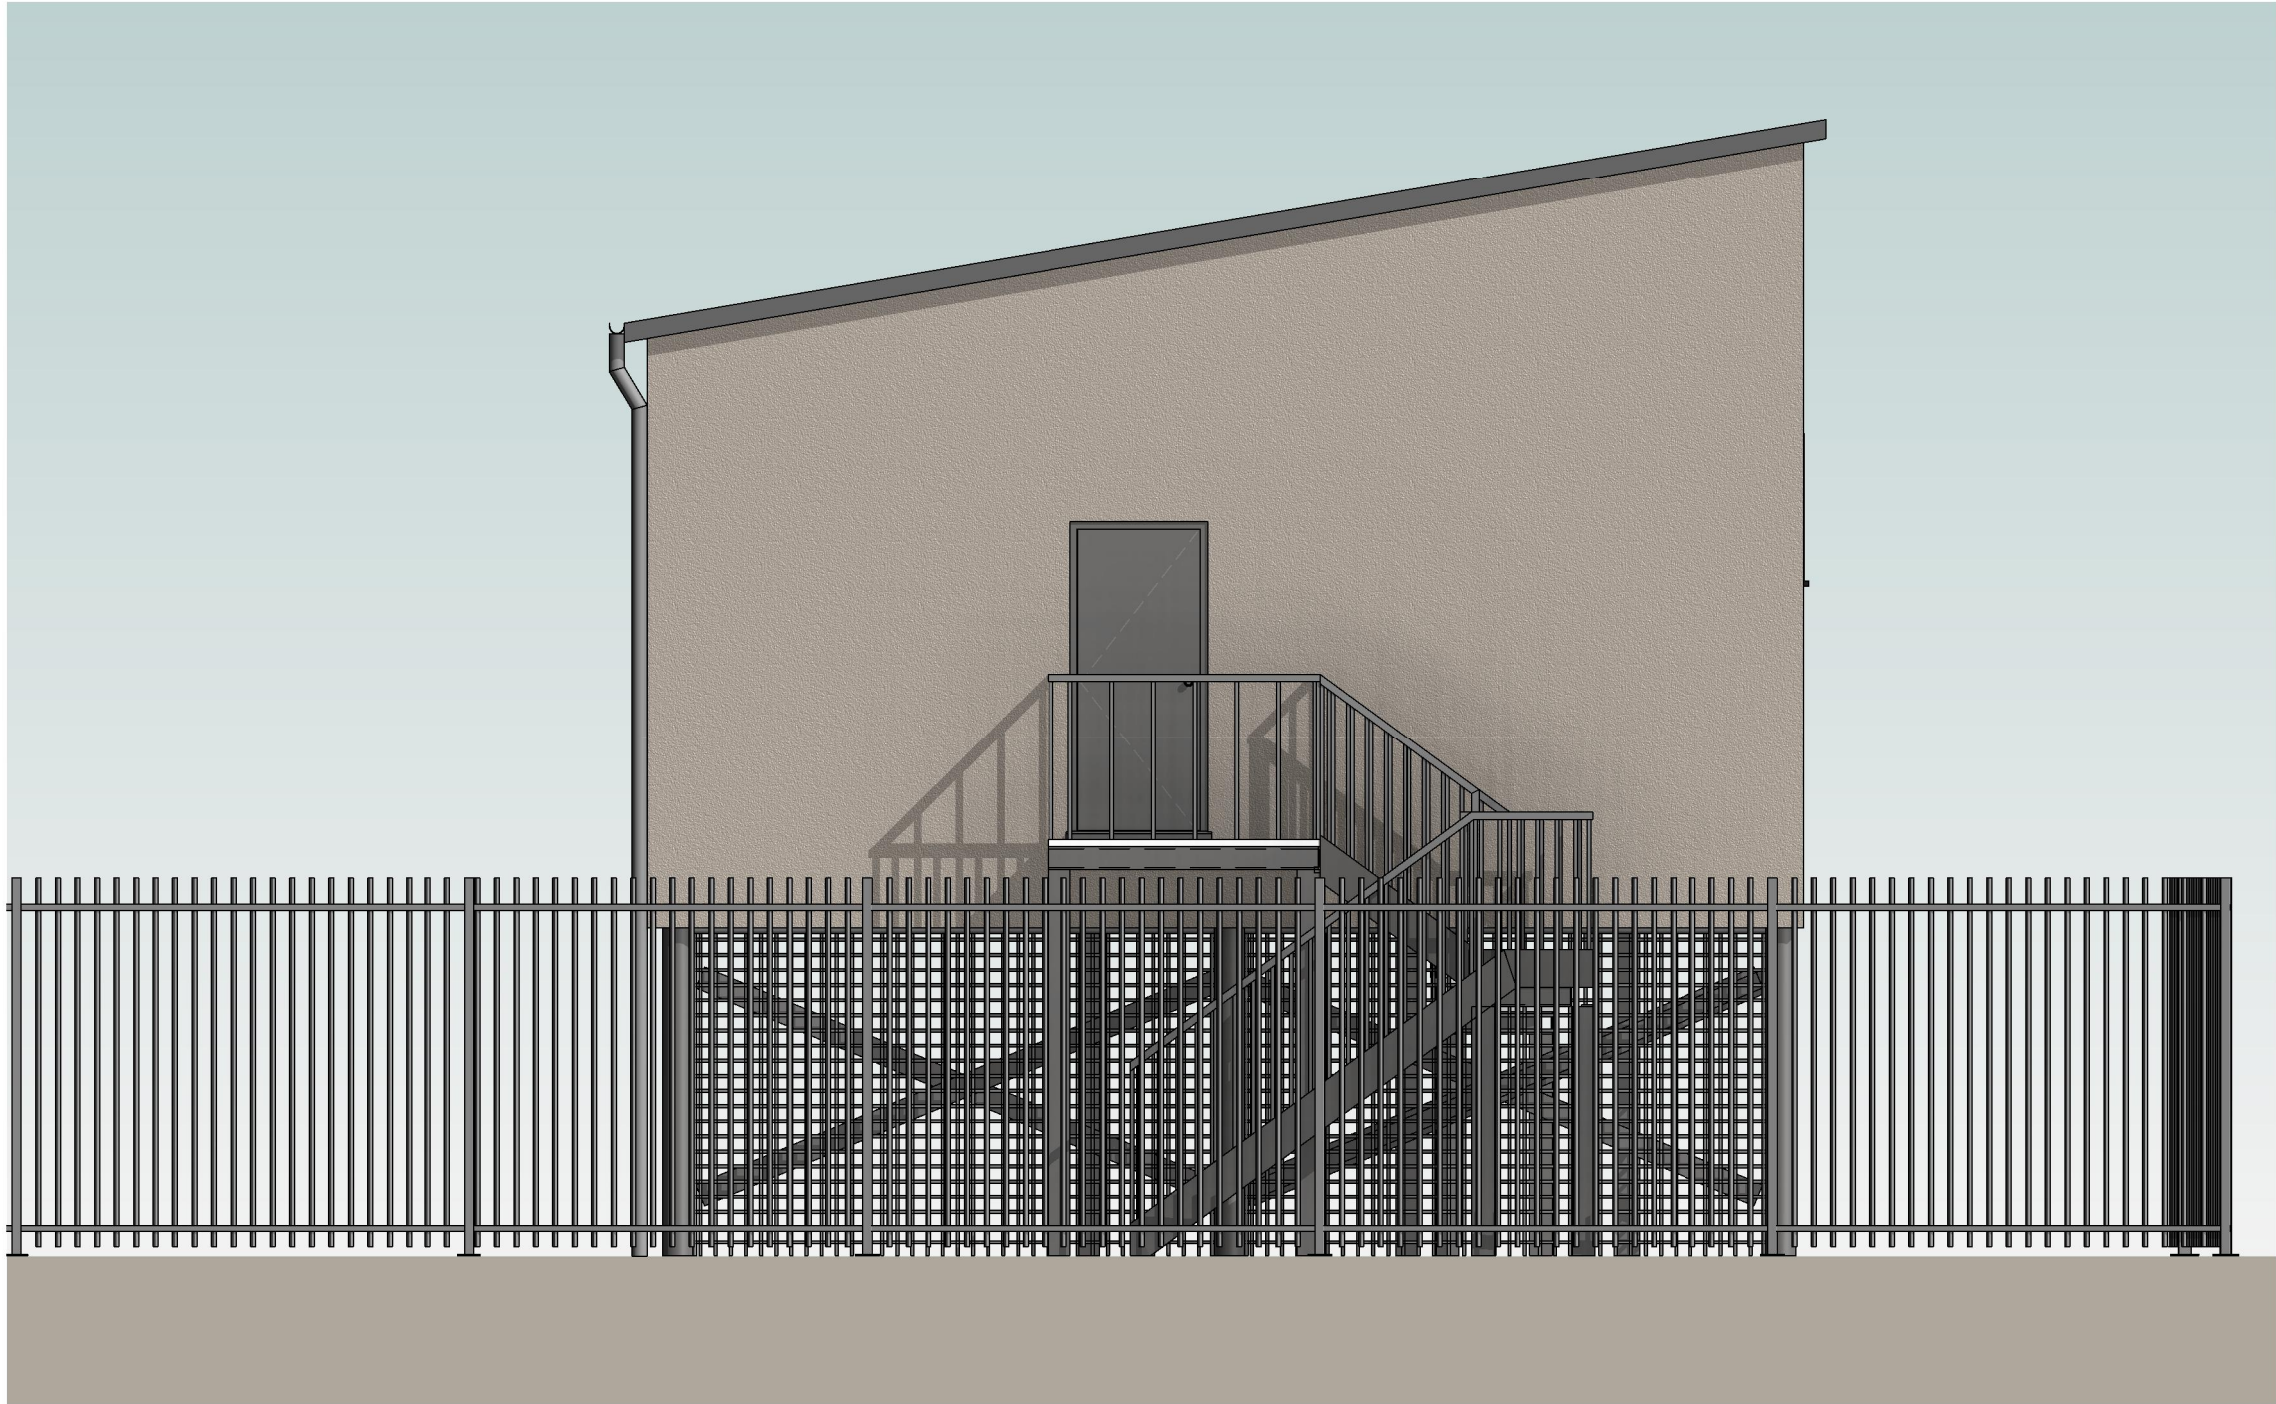

WEST ELEVATION
SCALE 1:50

PL1	03.07.14	Planning issue	SS
Rev	Date	Amendment	By

Drg Status
PLANNING

Project and Building Consultancy

Cluttons LLP, Seacourt Tower
West Way, Oxford OX2 0JJ
Tel No: 01865 728000

www.cluttons.com

Project

Emsworth Sub-Station,
Land between New Brighton Road,
Emsworth, Hampshire

Client



Drawing

West Elevation Showing Fencing

Scale	1:50 @ A3		
Drawn By	SS	Date	July '14
Approved By	JC	Date	July '14
Drg No.	24034/06	Rev.	PL1

CLUTTONS