


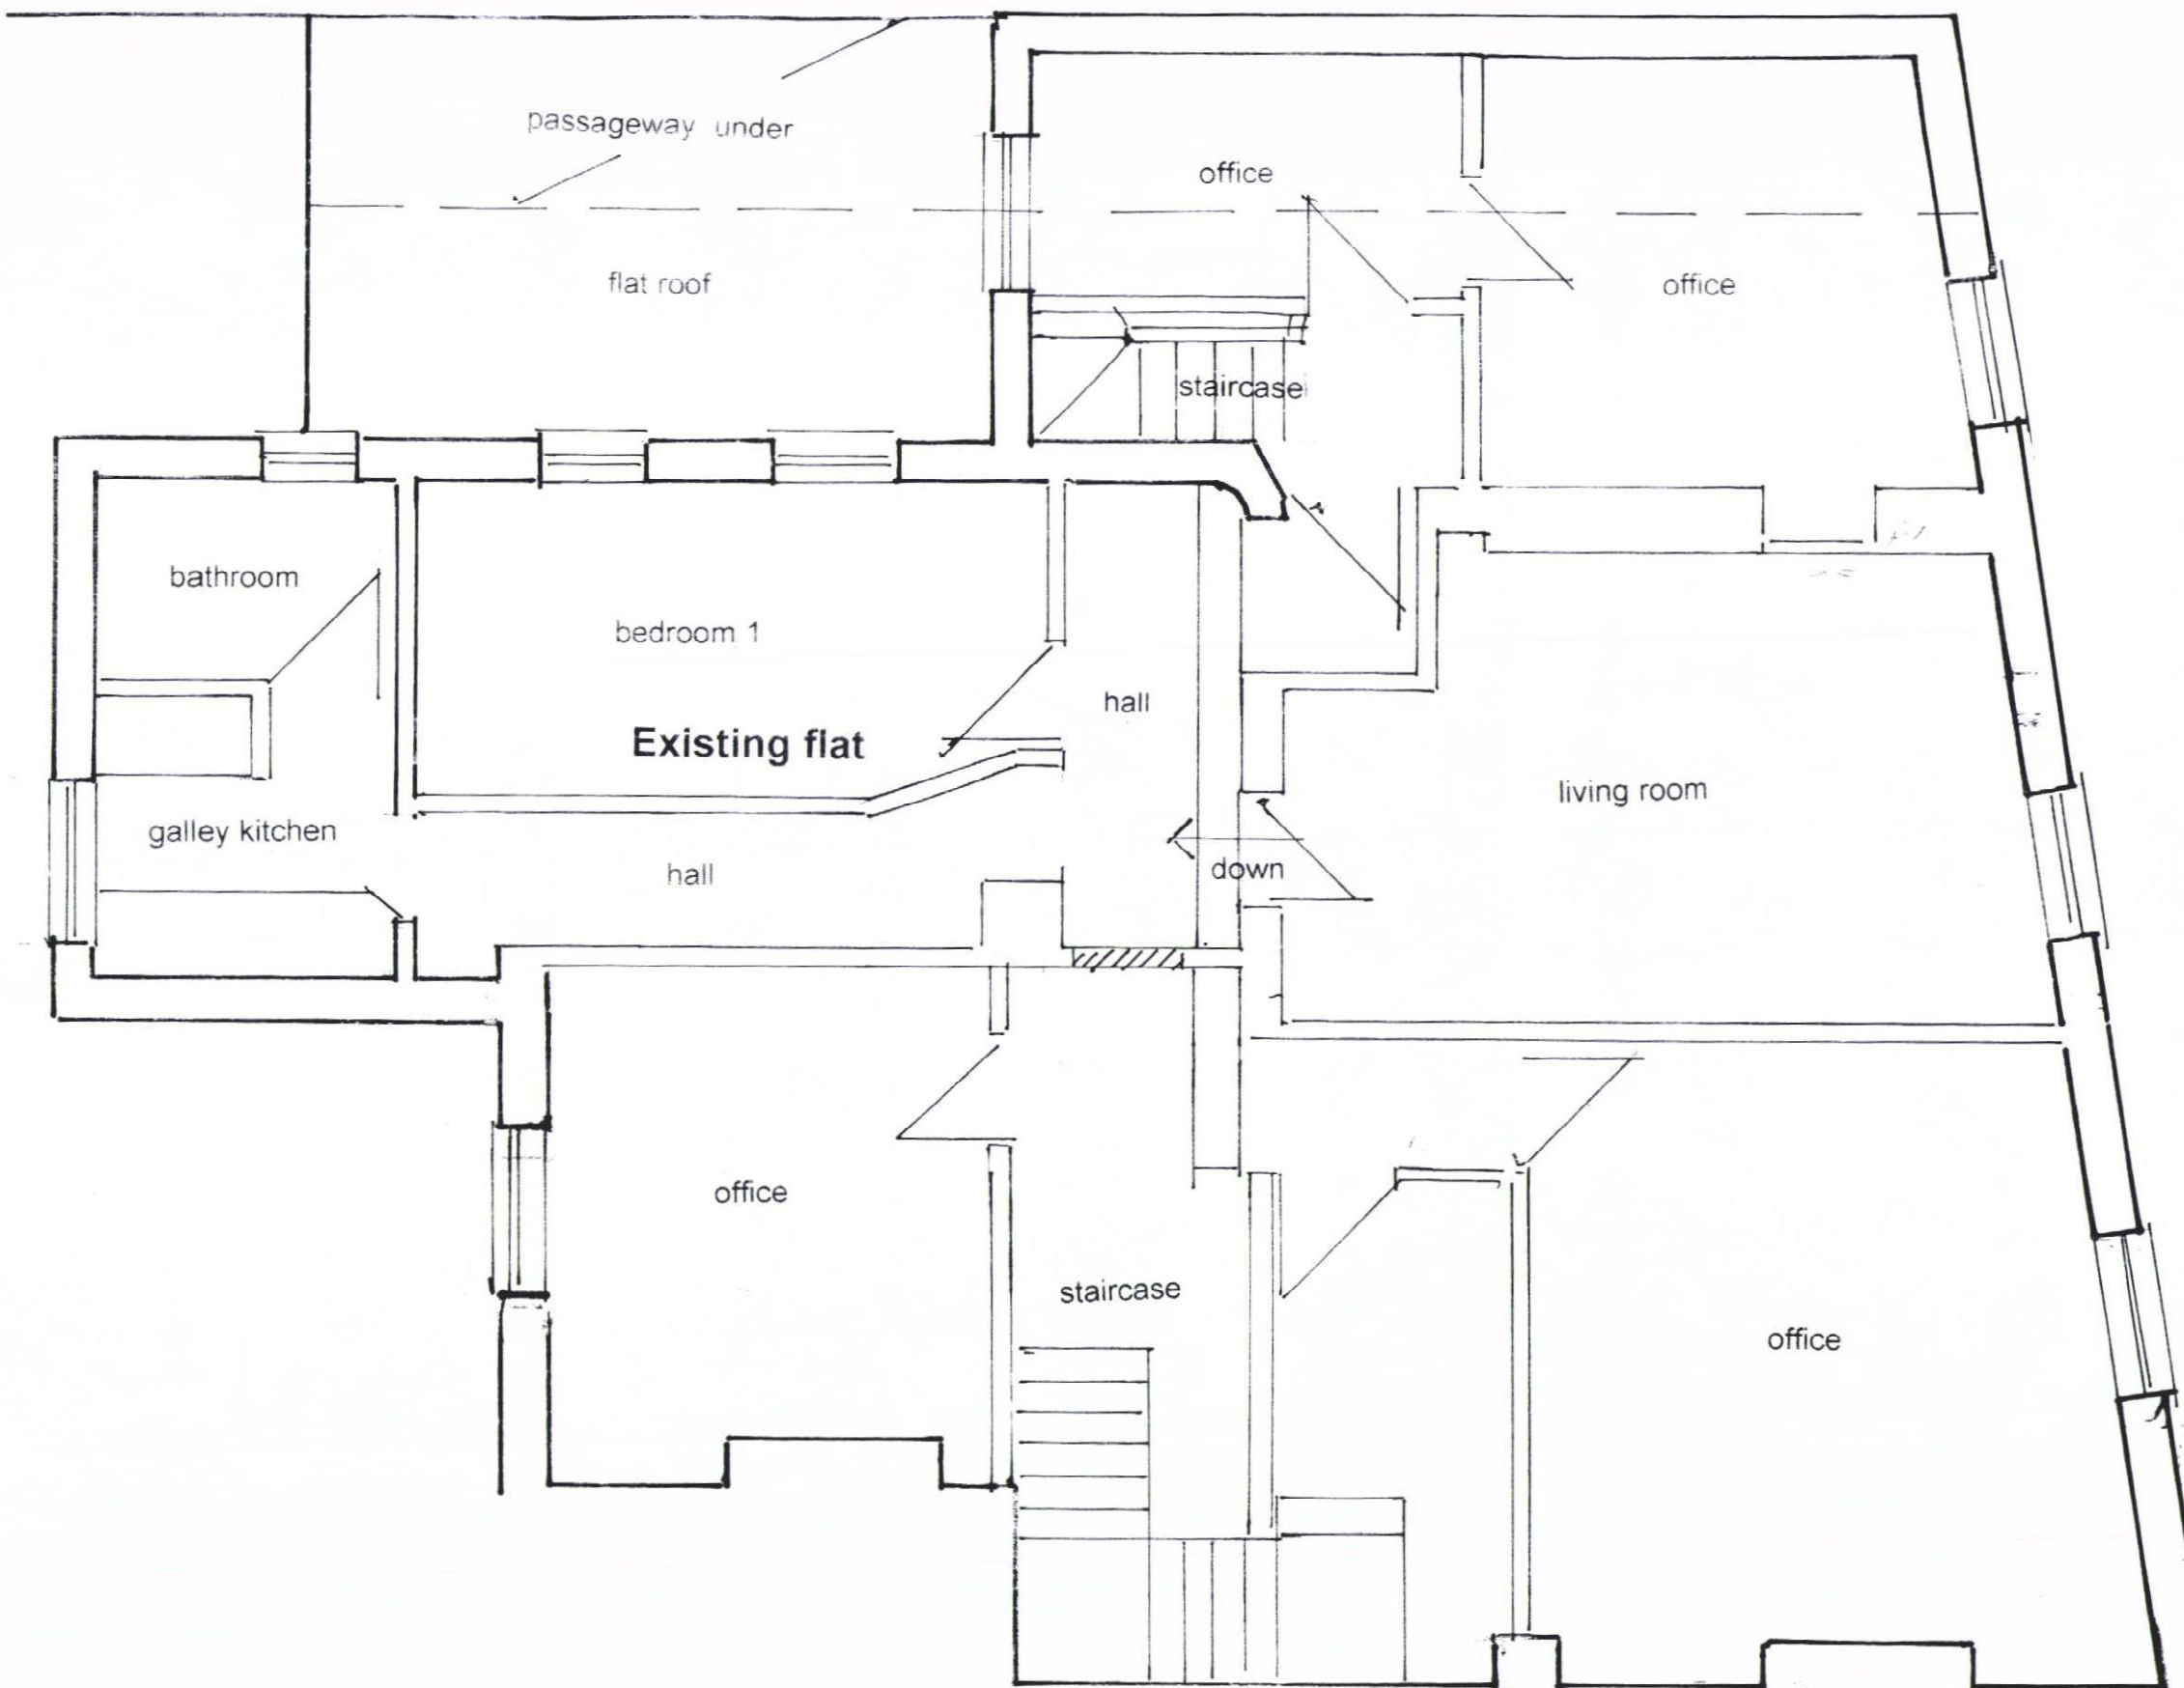

**FIRST FLOOR PLAN  
(existing)**

**RIBA** 

Chartered Practice

**John Groom Chartered Architect**  
 32A High Street, Emsworth, Hampshire PO10 7AW  
 T 01243 372560 M 07780 997563  
 johngroom@freeuk.com  
 www.johngroomarchitect.co.uk

JOB: Renovation of first floor flat  
 LOCATION: 32B High Street, Emsworth, PO10 7AW  
 DRG TITLE: Existing first floor plan  
 SCALE: 1:50 DRAWN: JG  
 DRG NO: 12/072/04 DATE: 00/00