



PHYSICAL SCALE IN METERS @ 1:100

NOTES:


This drawing has been produced solely for PLANNING/DESIGN.
Do not Scale from this Drawing except for planning purposes.
This drawing is the copyright of MF Designs Ltd.

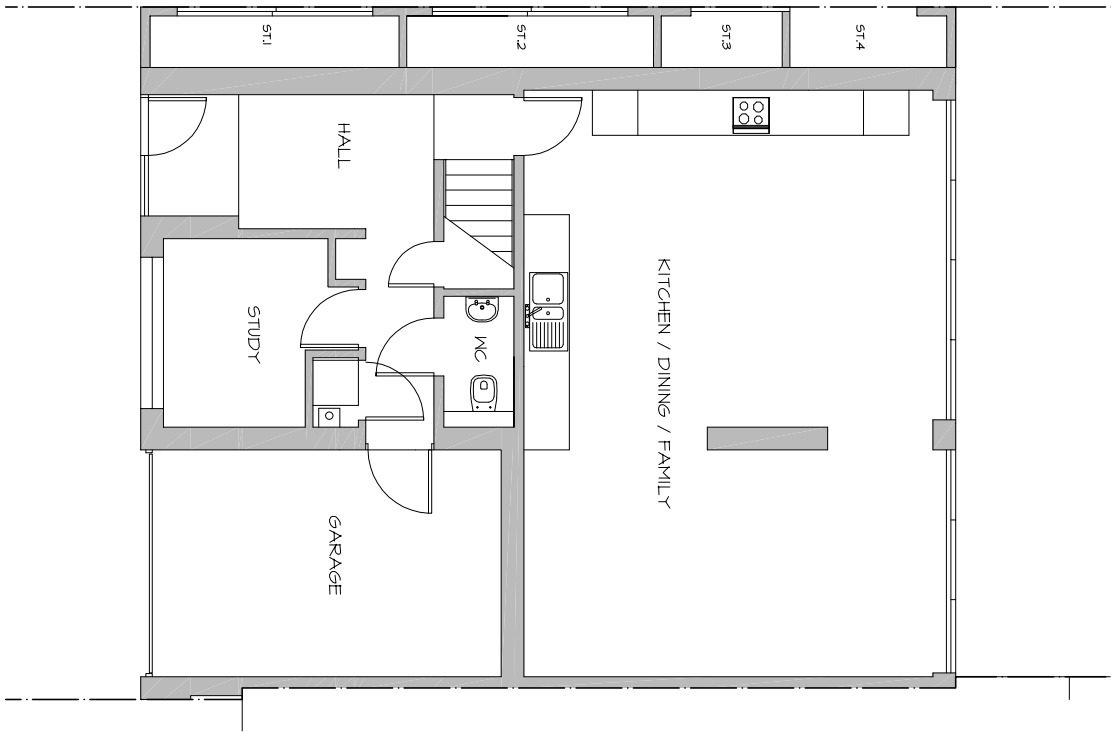


Ground

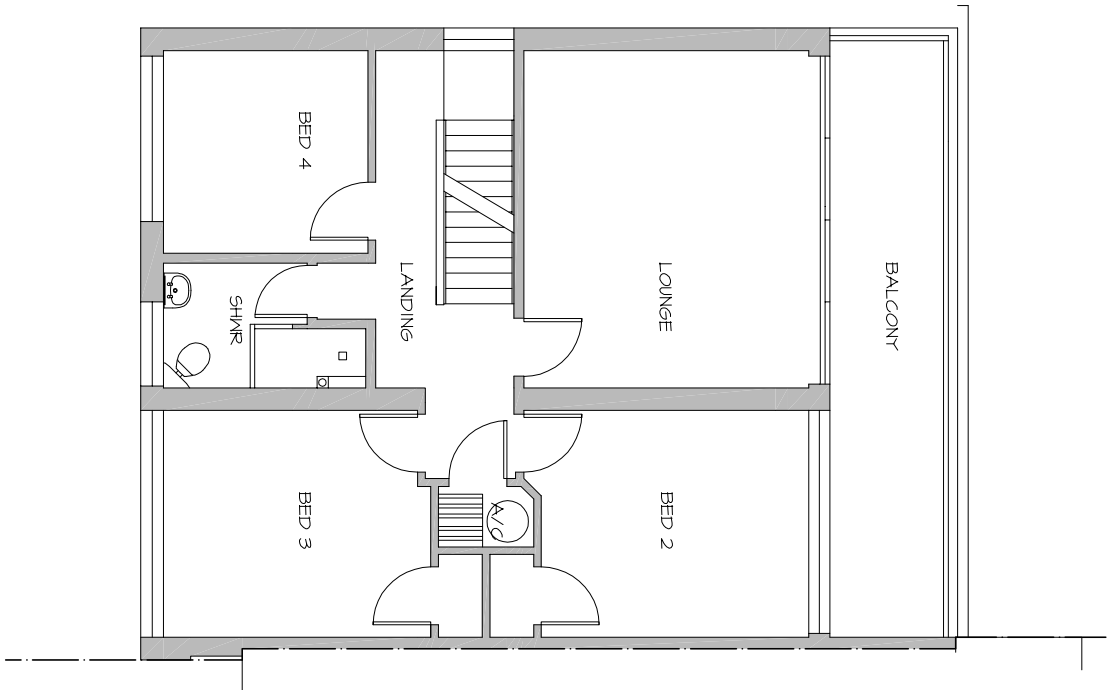

First

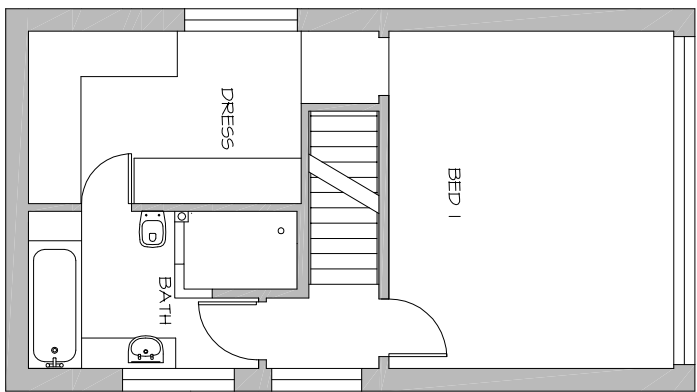

Second

 

mf designs ltd

Chartered Architects



52 King Street • Emsworth • Hampshire • PO10 7AZ
Director: Martin Farrer RIBA • Co Registration No.4507379

t 01243 377766

e admin@mfdesigns.org.uk

Date: March 2013 Job No: 3067
Scale: 1:100 Dwg No: P01

PROPOSED FLOOR PLANS
52 King Street, Emsworth. PO10 7AZ