


NOTES:



Dimensions to be checked on site before commencing work. Any discrepancies shall be reported to the architect immediately. Do not scale from these drawings except for planning purposes. Use figured dimensions only.

Where applicable this drawing is to be read in conjunction with other consultants' drawings.



All drawings to be read in conjunction with specification and all other drawings including structural engineer and mechanical and electrical drawings / specification

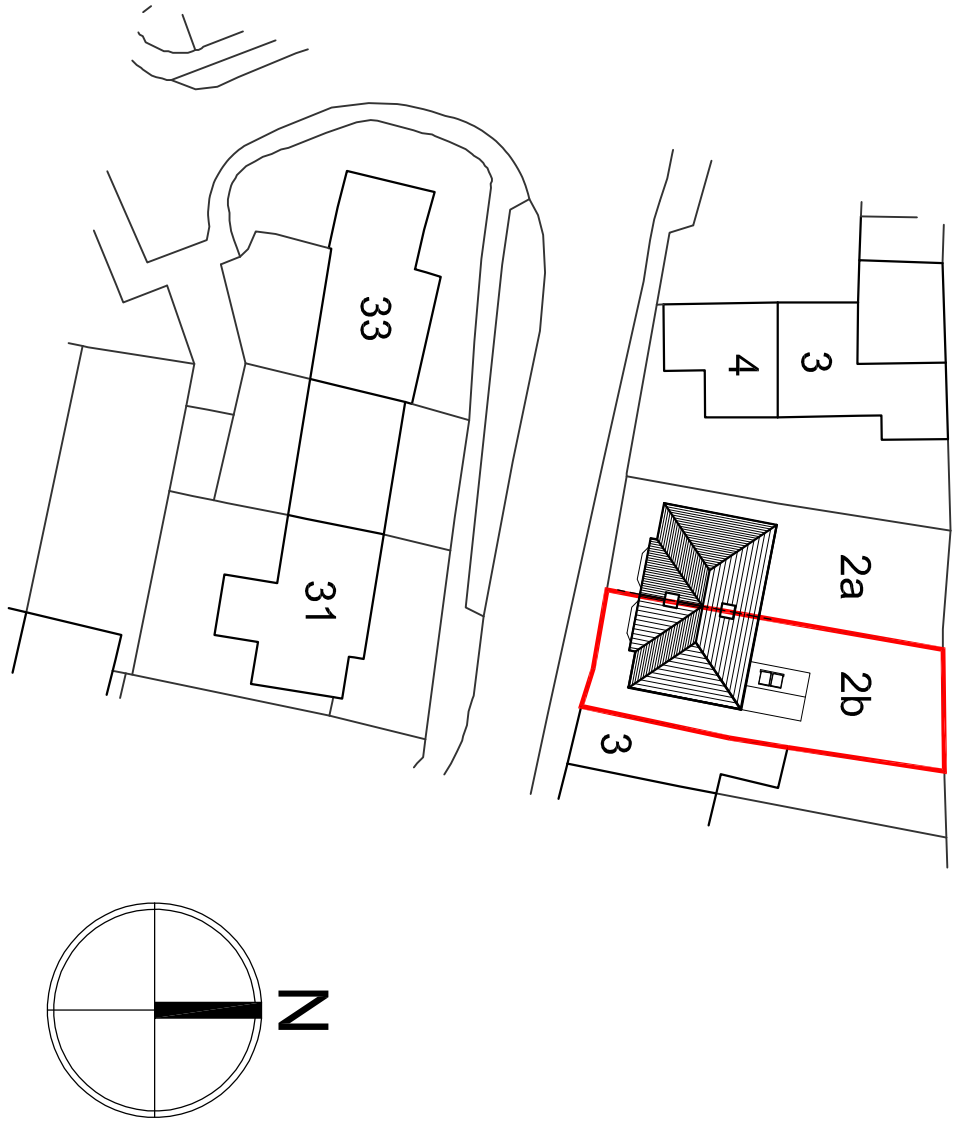




Proposed Site Plan @ 1:500

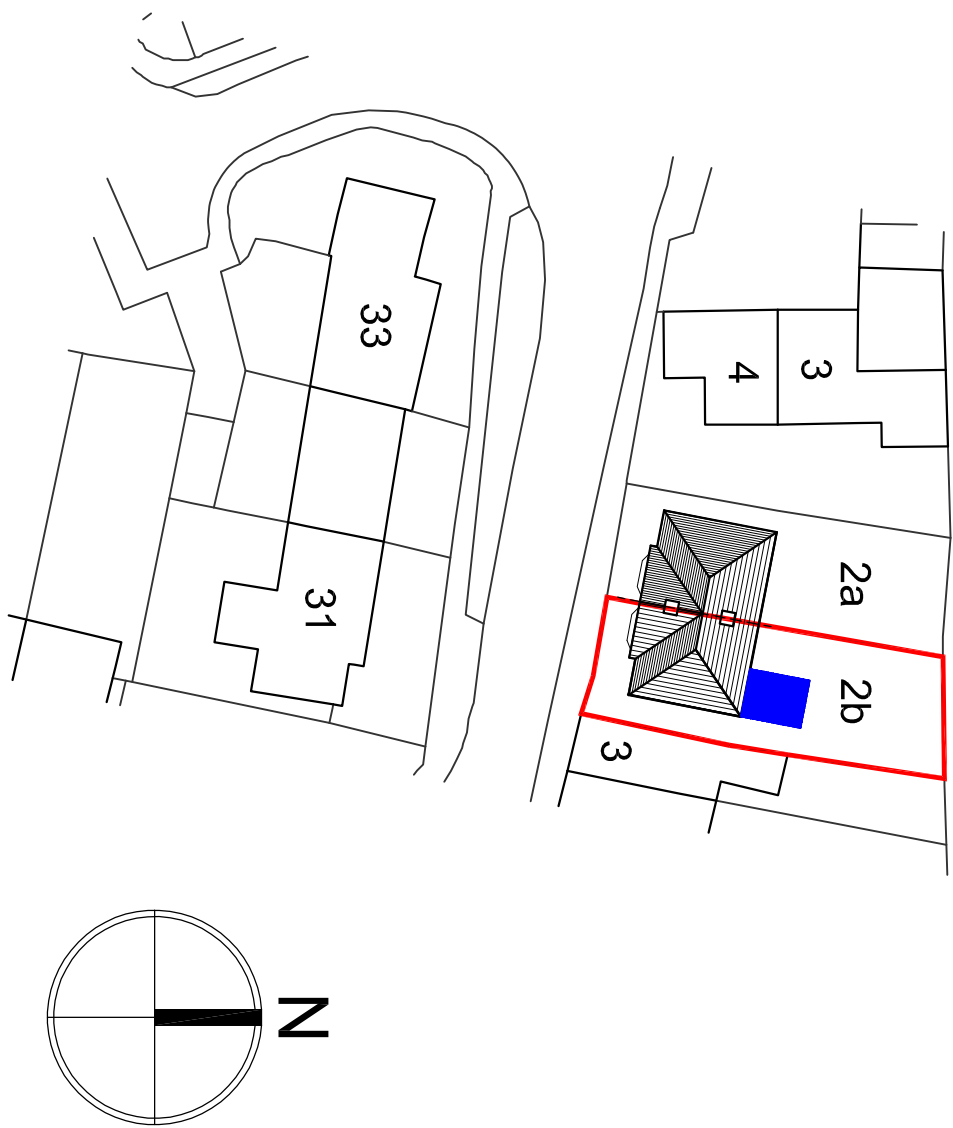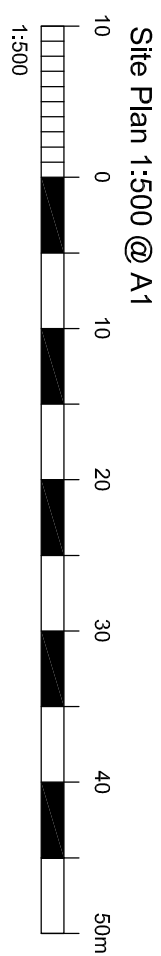


Proposed Block Plan @ 1:500

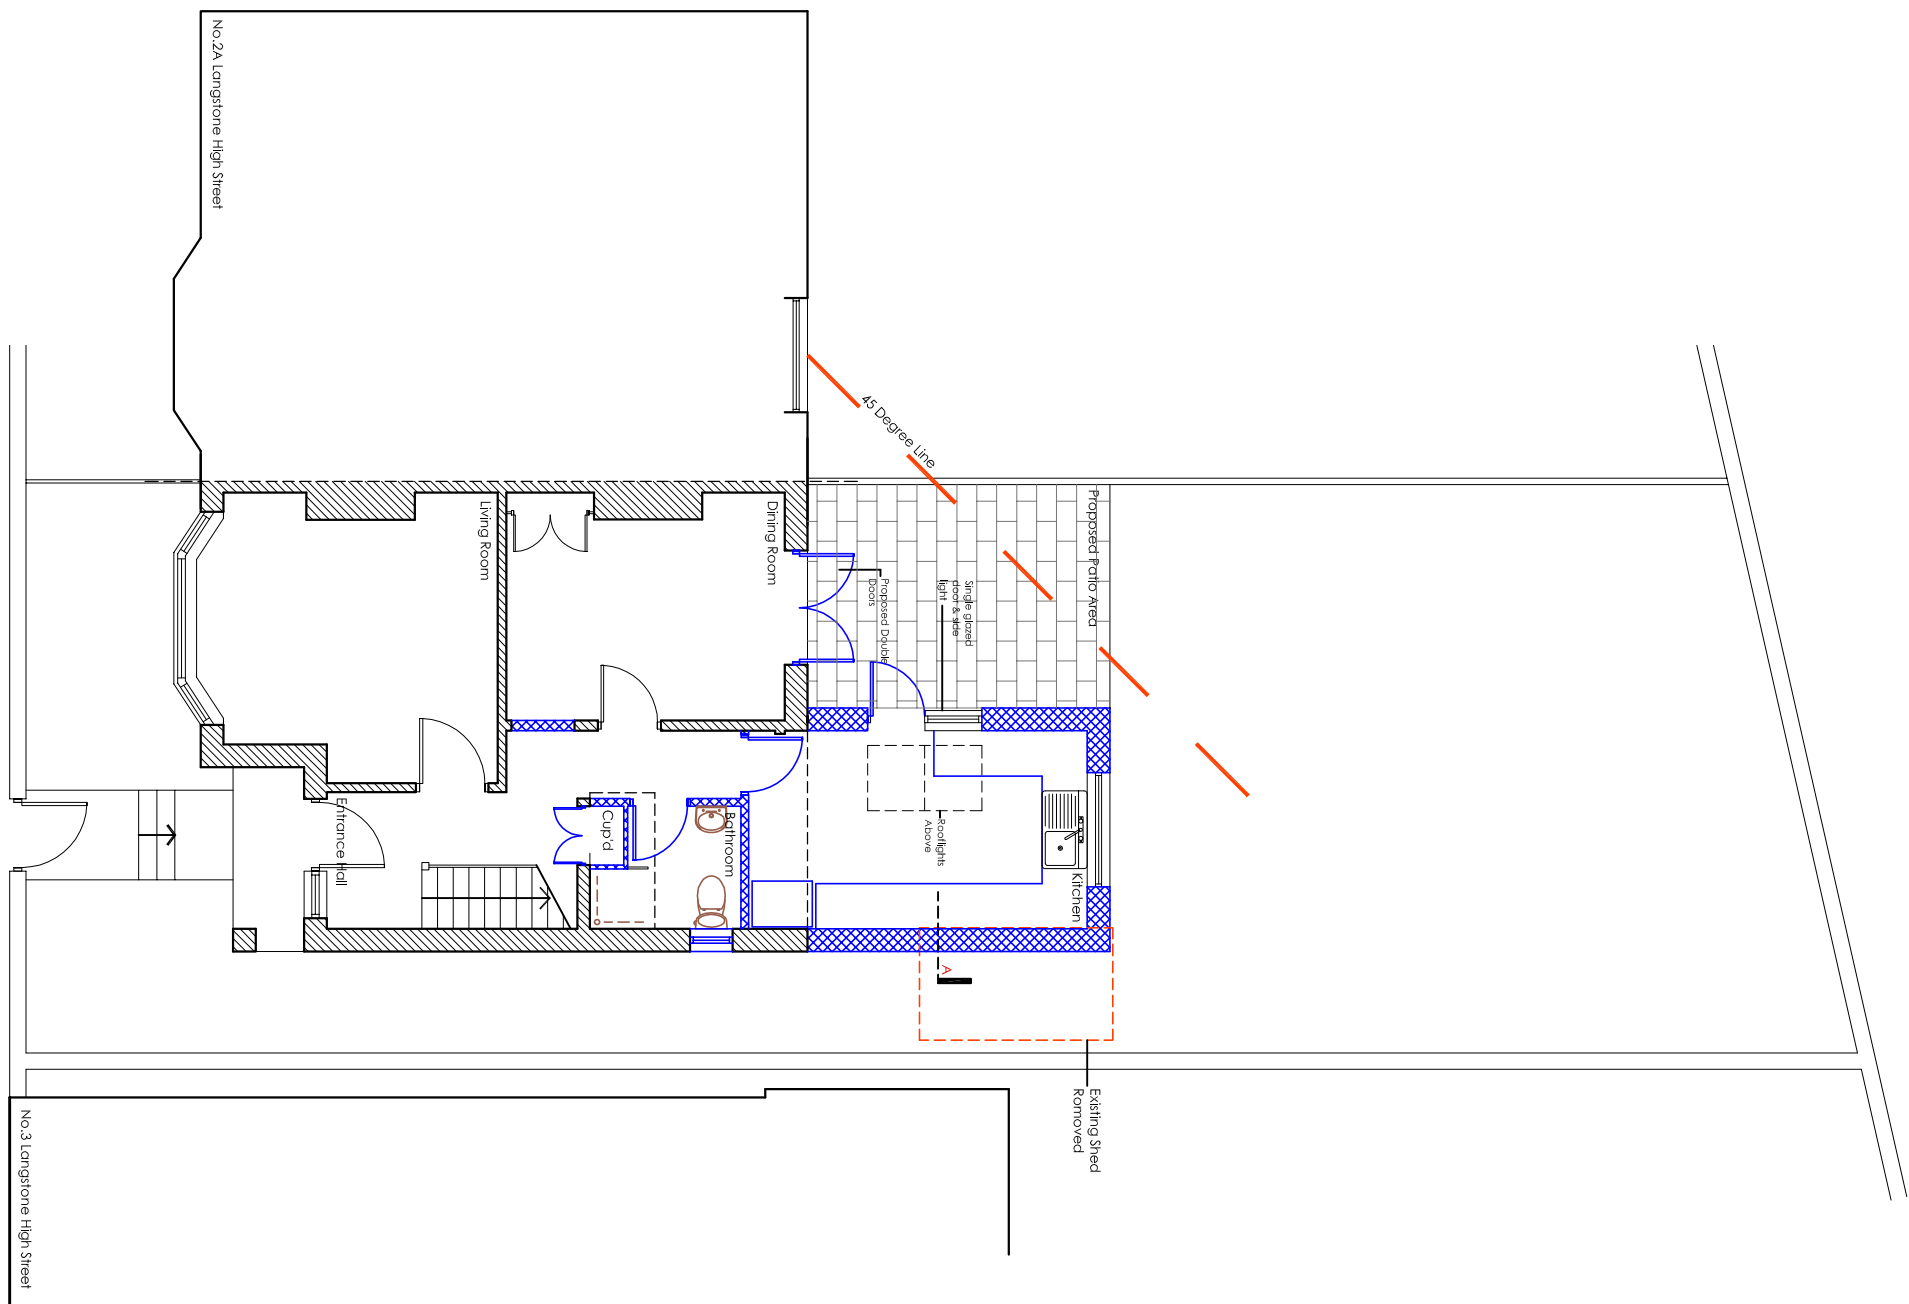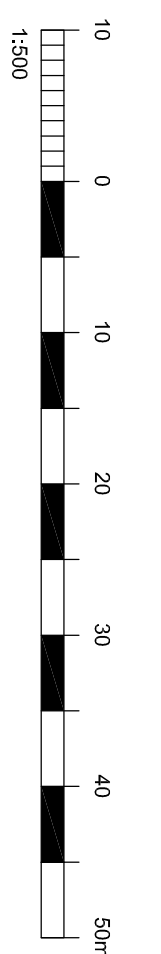


Proposed Ground Floor Plan @ 1:100

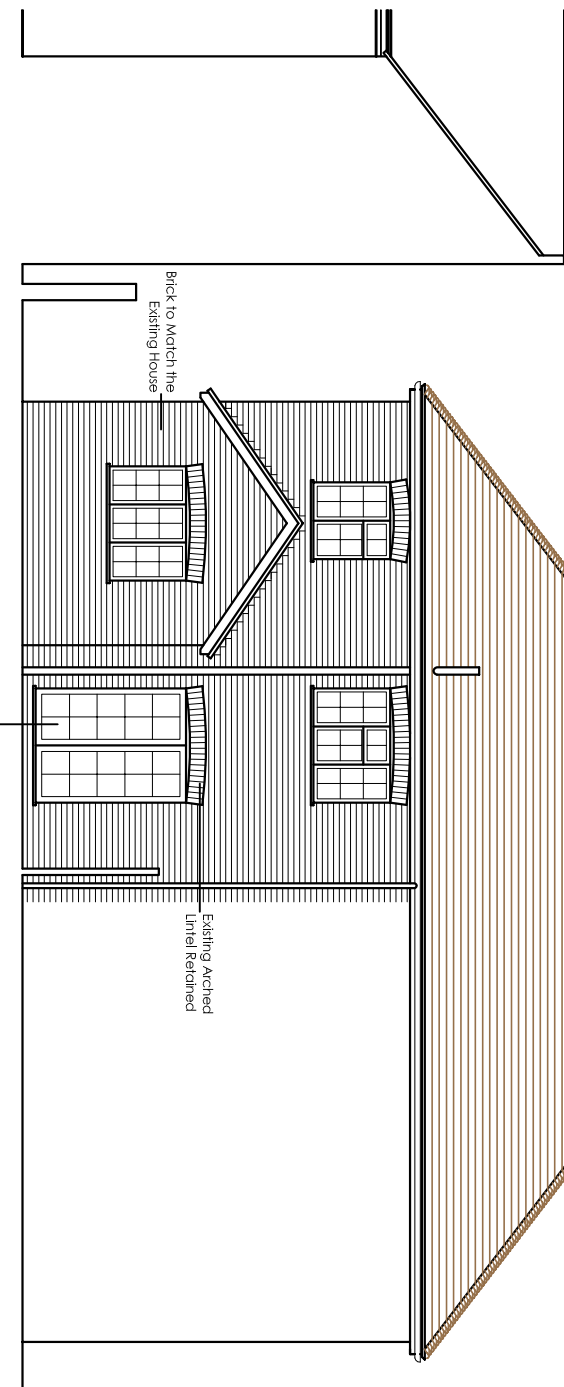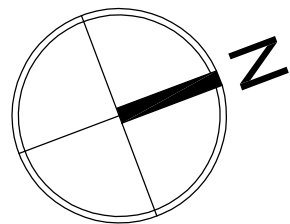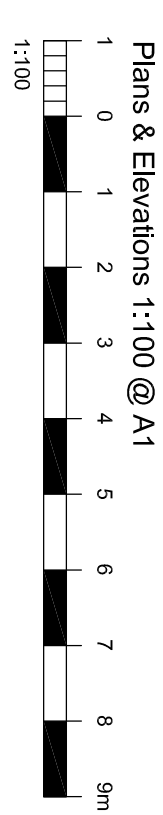


Proposed North Elevation @ 1:100

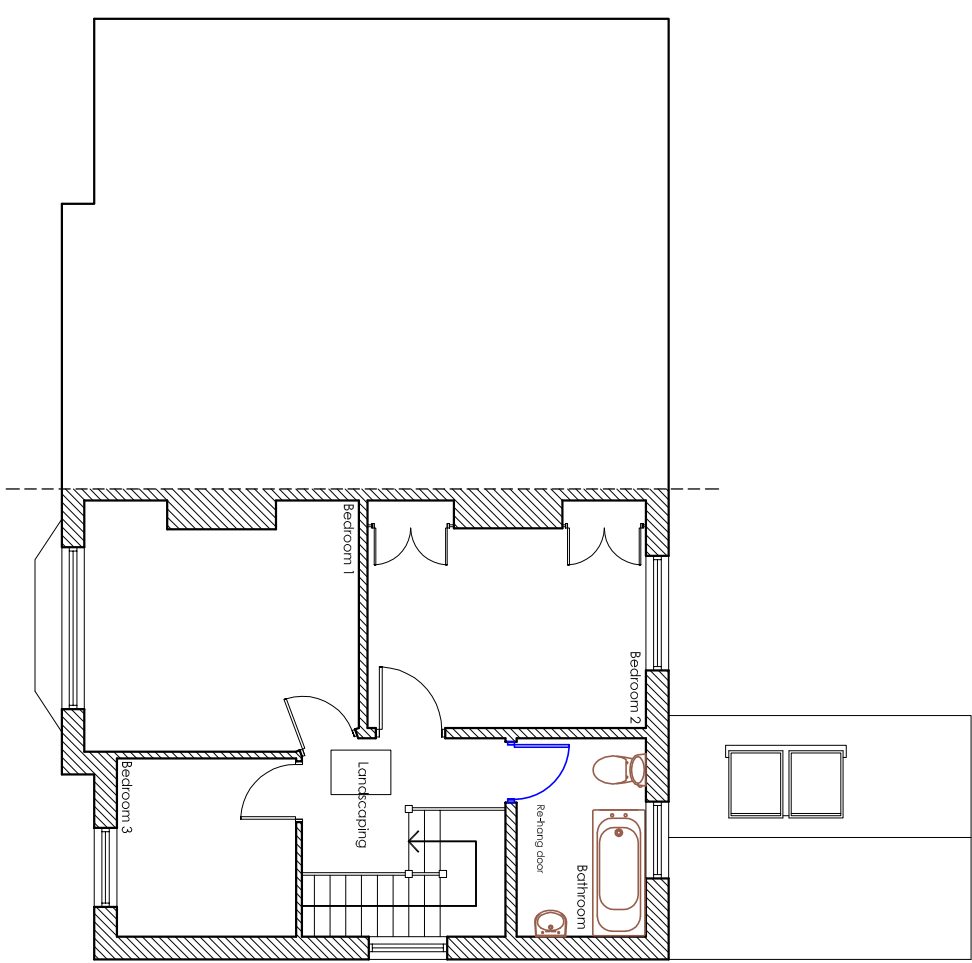


Proposed First Floor Plan @ 1:100

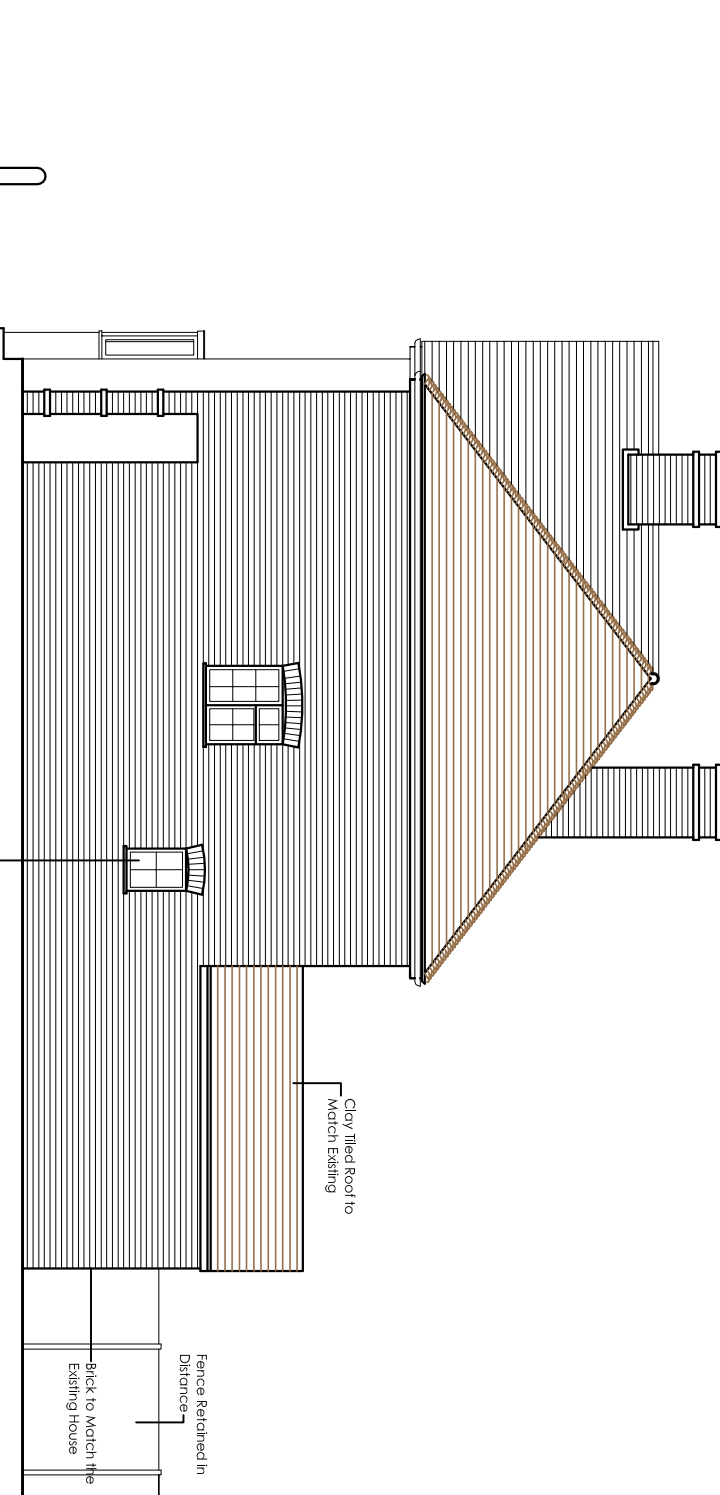

Proposed East Elevation @ 1:100

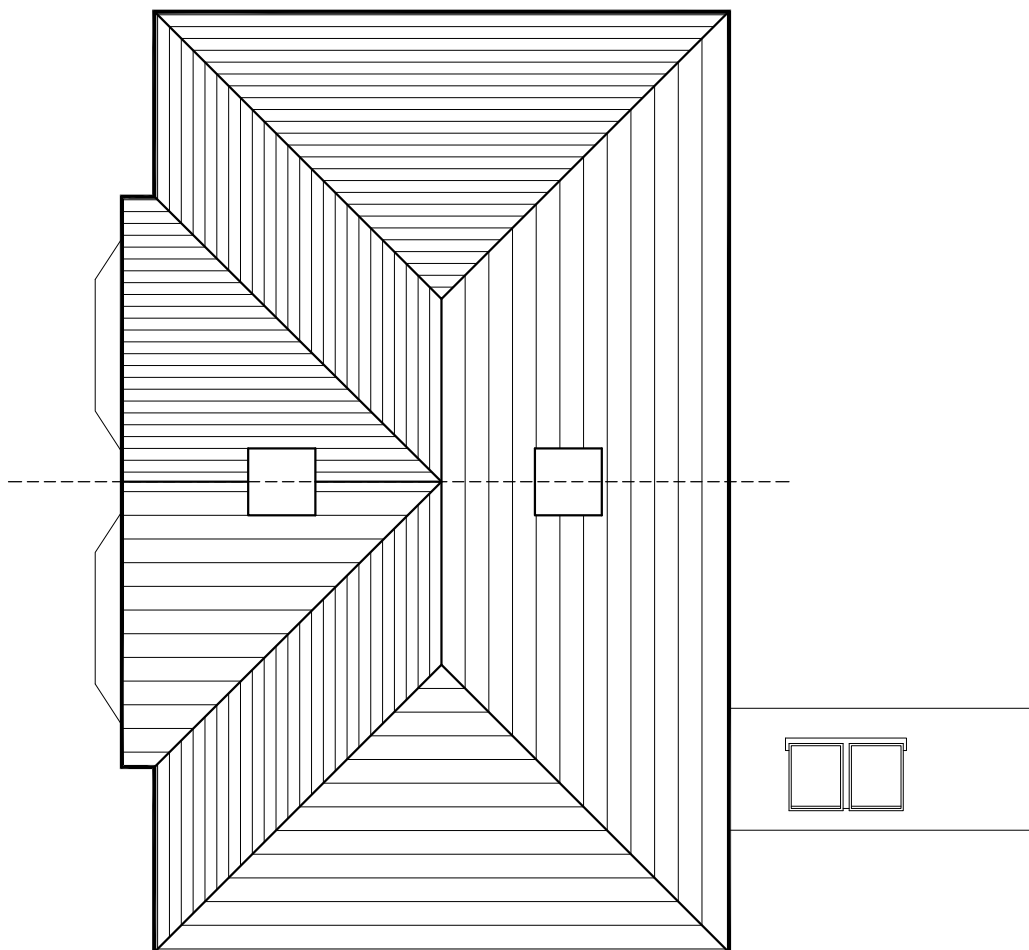

Proposed Roof Plan @ 1:100

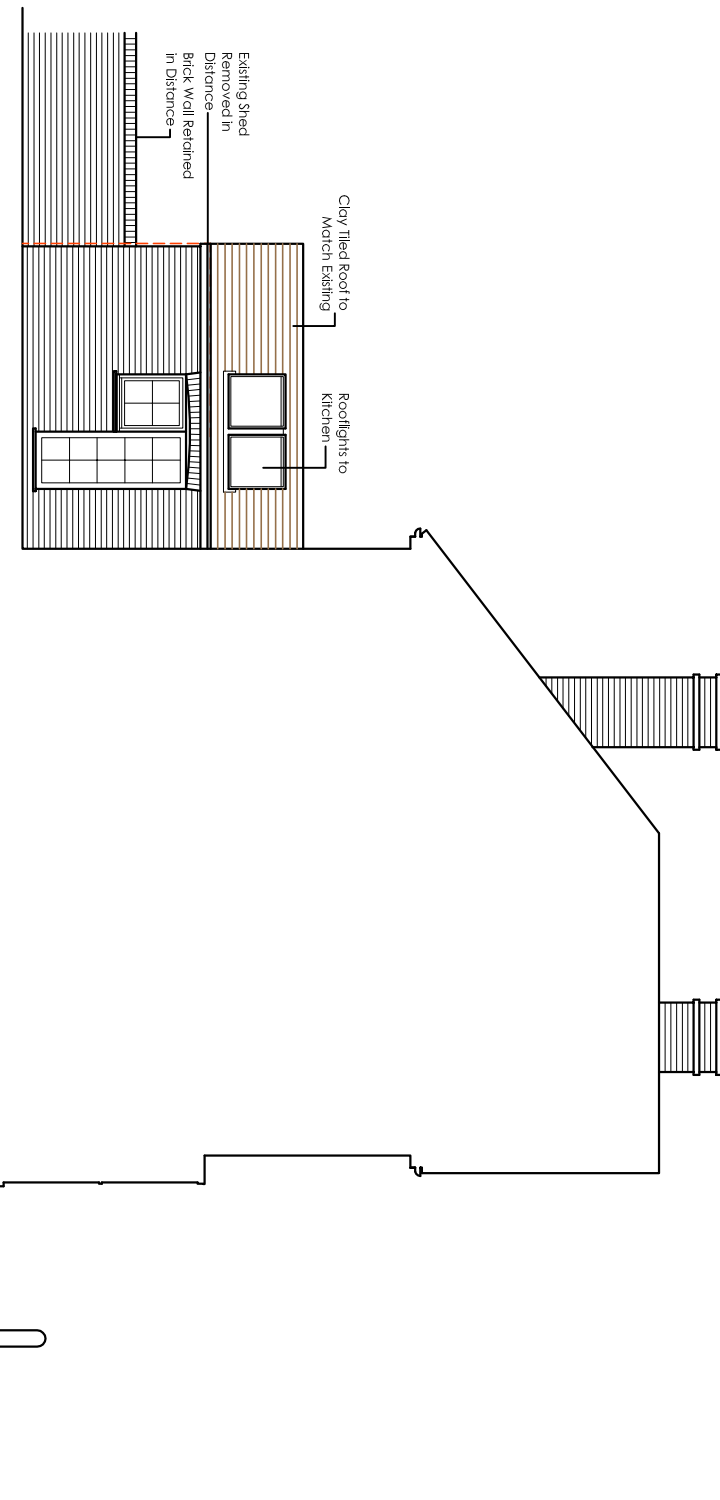

Proposed West Elevation @ 1:100

REV	DATE	AMENDMENT	DRAWN

hd
architects

Hayter Davies Architects Ltd
1 The Old Flour Mill,
Emsworth, PO10 7BT
01243 370 715
www.hdarchitects.co.uk mail@hdarchitects.co.uk

CLIENT
T Davies

PROJECT
20 Langstone High Street
Emsworth, PO10 7BT
Hampshire

DRAWING
Proposed

SCALE
Varies

DATE	June 2014	DRAWN	SP/TD
DRAWING NUMBER	1407102	REVISION	*
1407102 PLANNING ISSUE			