


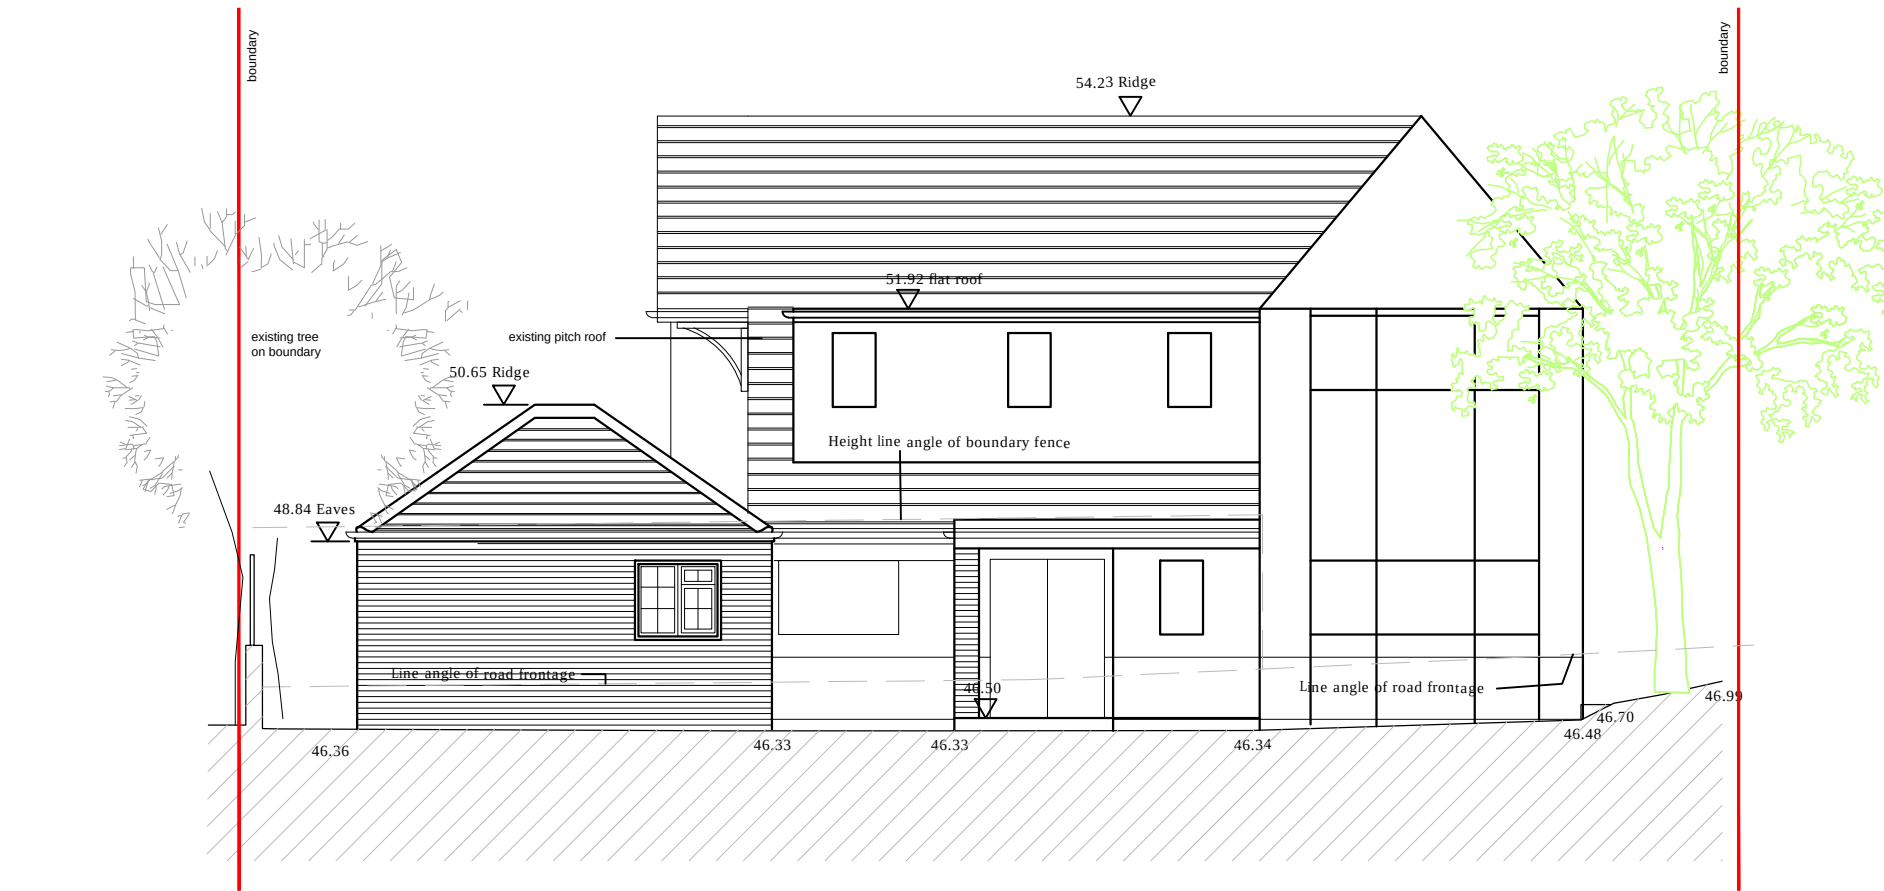


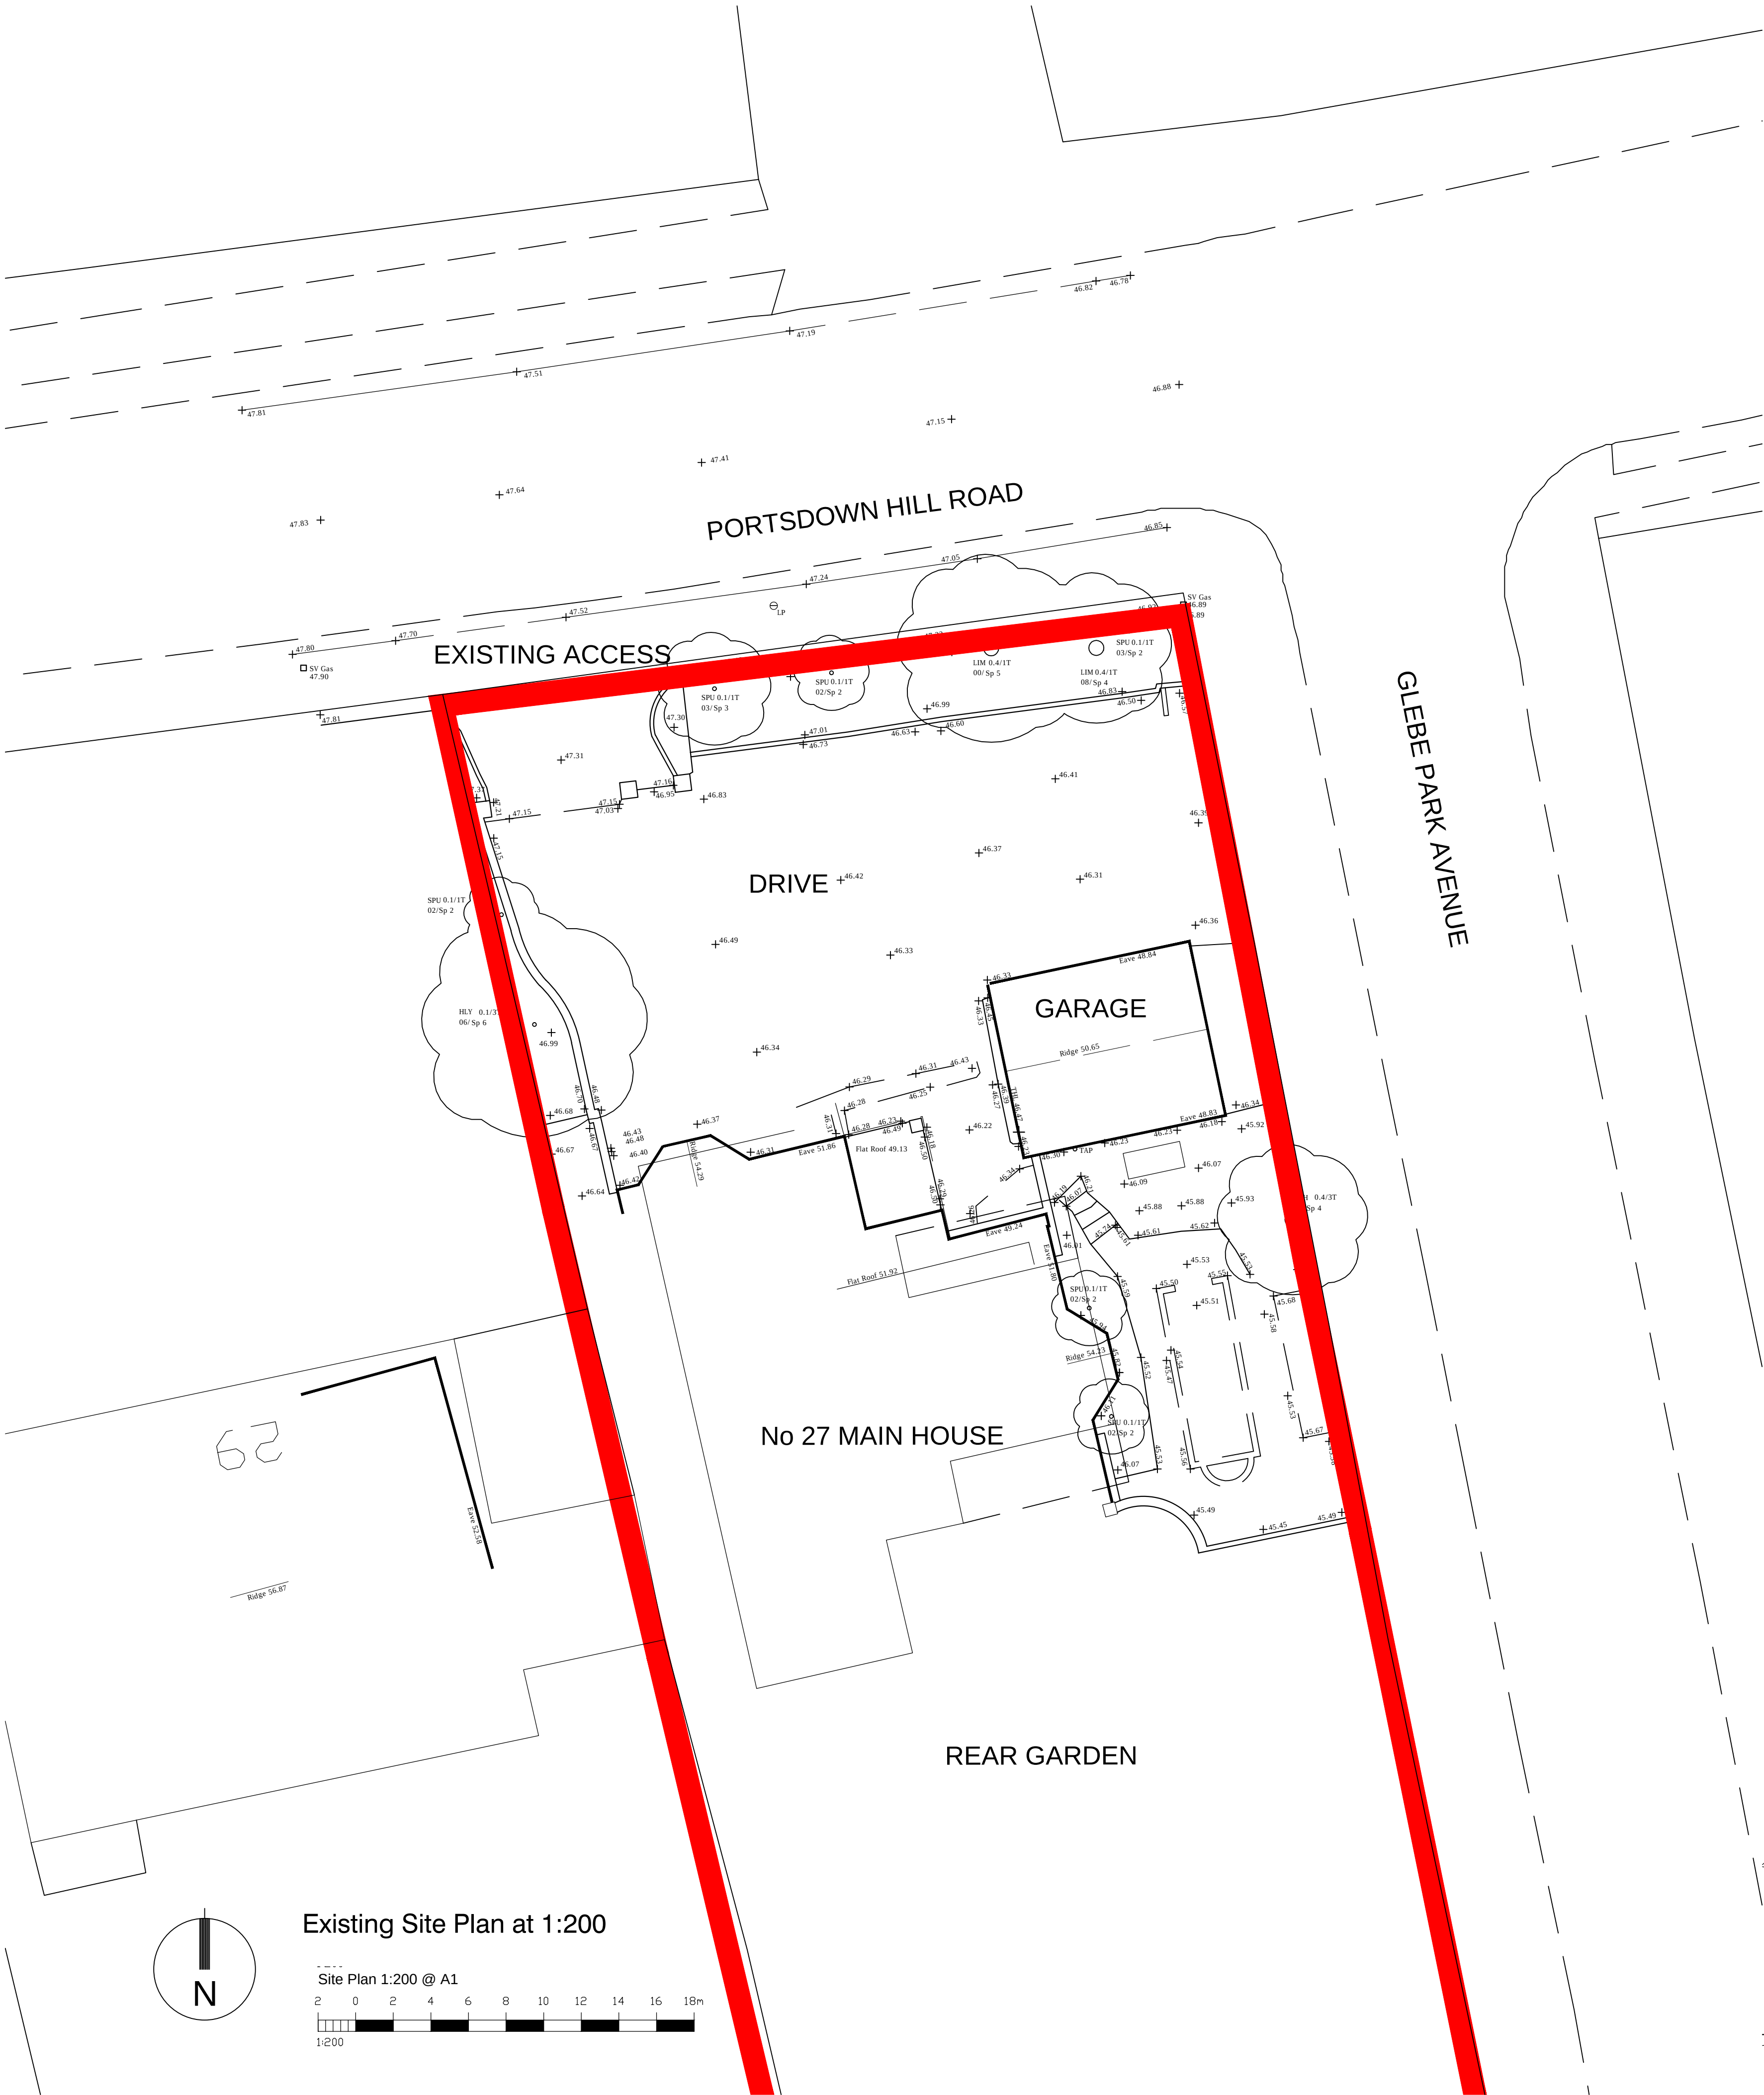


Existing North Elevation at 1:100

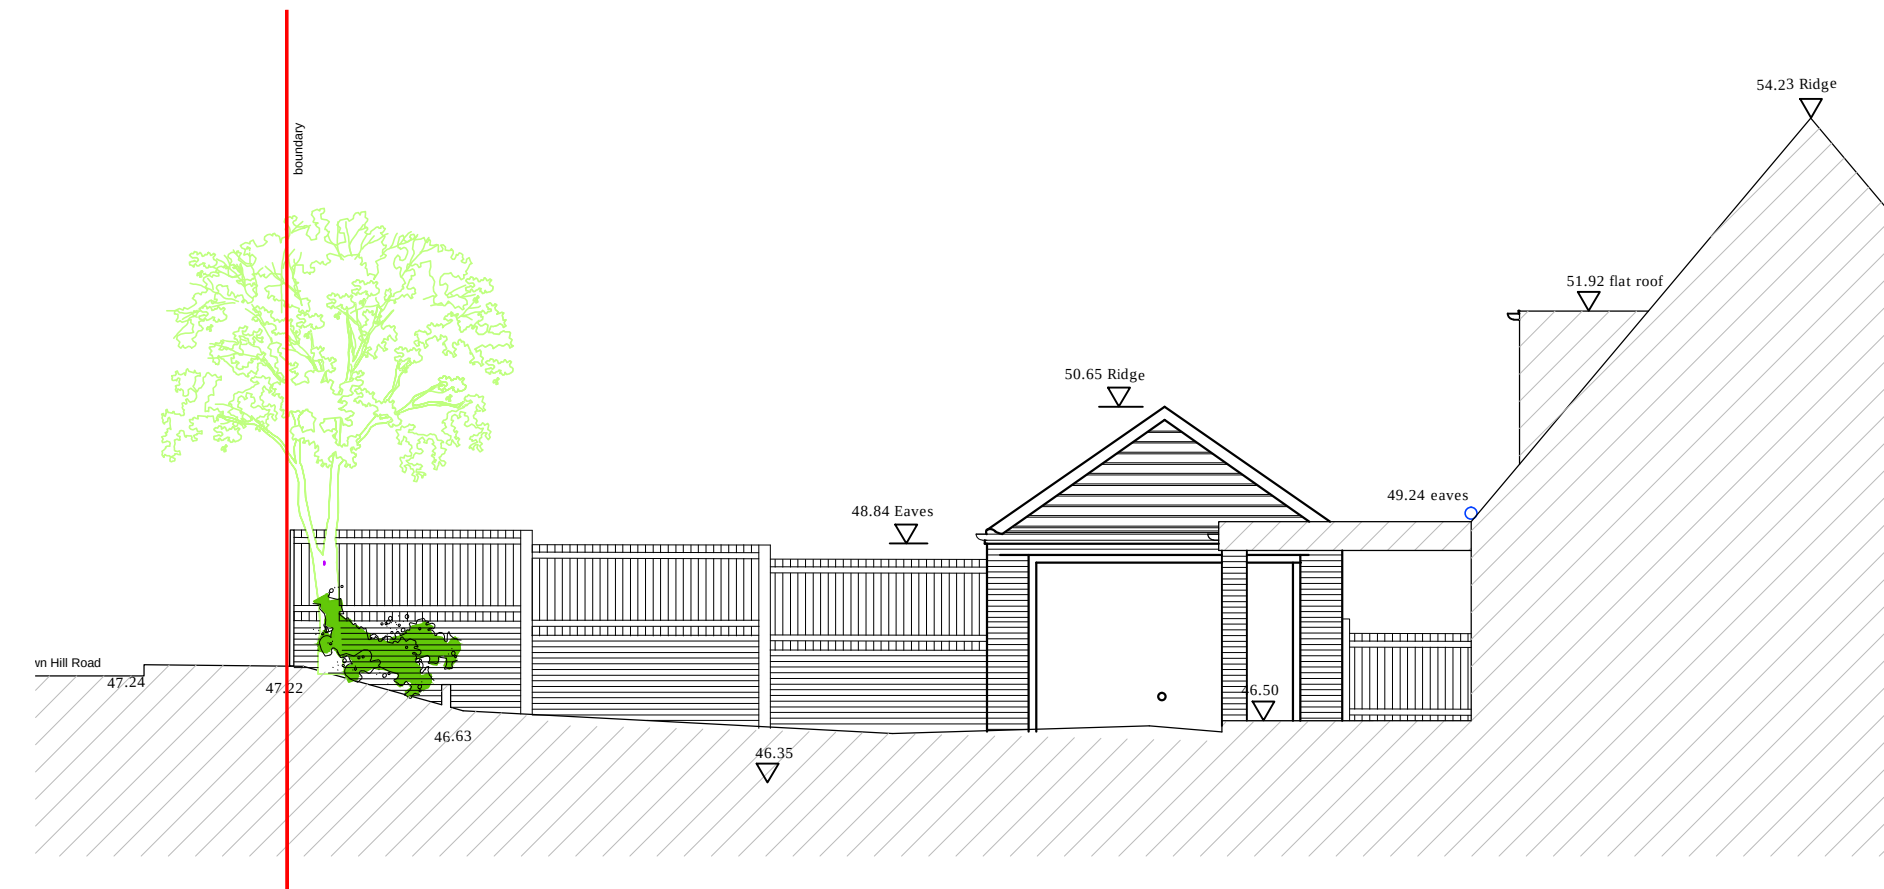

Existing West Elevation at 1:100

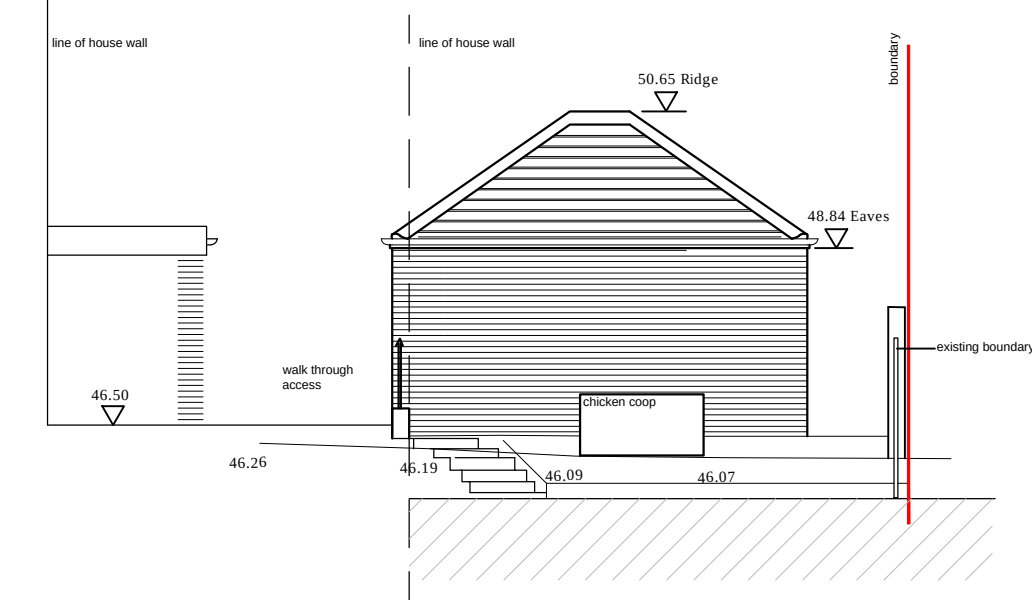


Existing South Elevation at 1:100

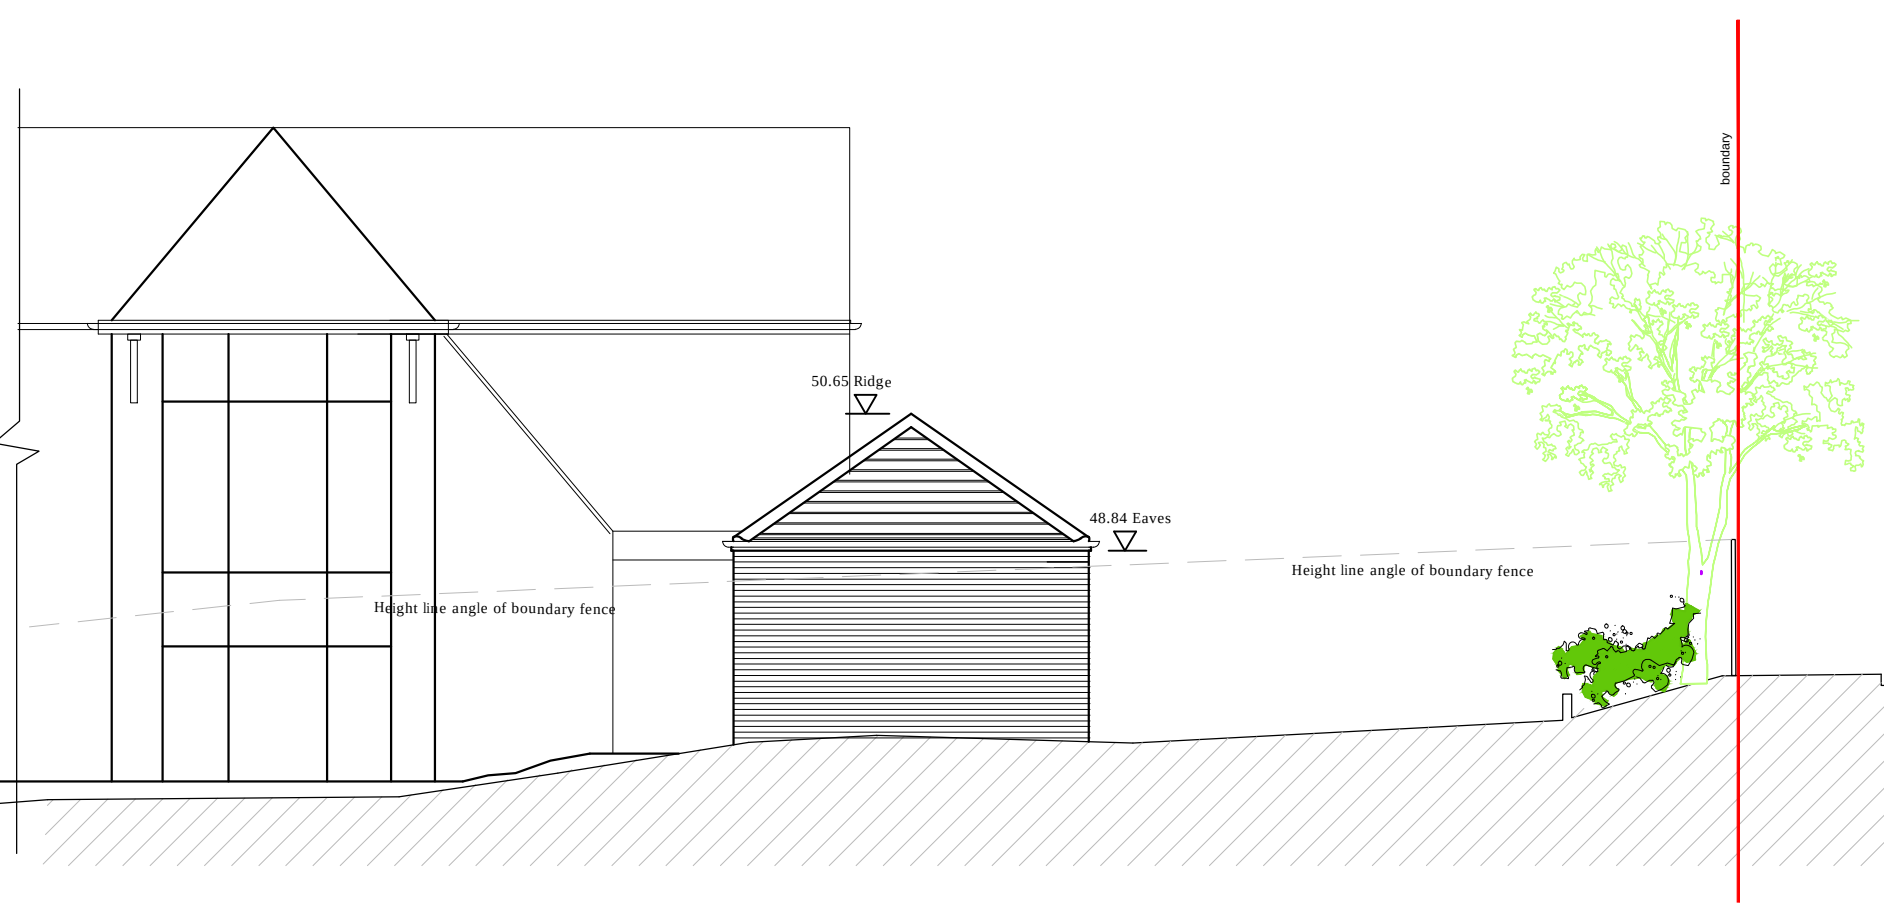

Existing East Elevation at 1:100

NOTES:
Dimensions to be checked on site before commencing work. Any discrepancies shall be reported to the architect immediately.
Do not scale from these drawings except for planning purposes.
Use figured dimensions only.
Where applicable this drawing is to be read in conjunction with other consultants' drawings.
All drawings to be read in conjunction with specification and all other drawings including structural engineer and mechanical and electrical drawings / specification

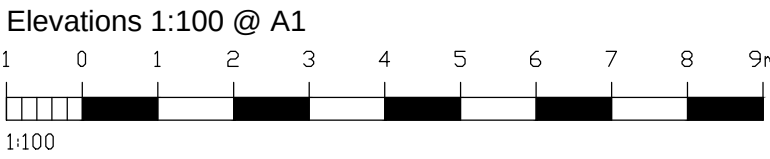

B	17.02.14	Added East Elevation	KJL
A	13.01.14	Boundary Revised	KJL
REV	DATE	AMENDMENT	DRAWN

Helyer Davies Architects Ltd
1 The Old Flour Mill,
Emsworth, PO10 7BT
01243 370 715

www.hdarchitects.co.uk mail@hdarchitects.co.uk

CLIENT
Mr & Mrs Lamonby

PROJECT
House number 27 at Portsdown Hill Road
Havant
PO9 3JU

DRAWING
Planning Drawings
Existing Site Plan & Elevations

SCALE
As Noted

DATE	February 2014	DRAWN	KJL
DRAWING NUMBER	13-188_02	REVISION	B