




Property Services


Emsworth Primary School

School Expansion to 1.5 F.E.

East Elevations

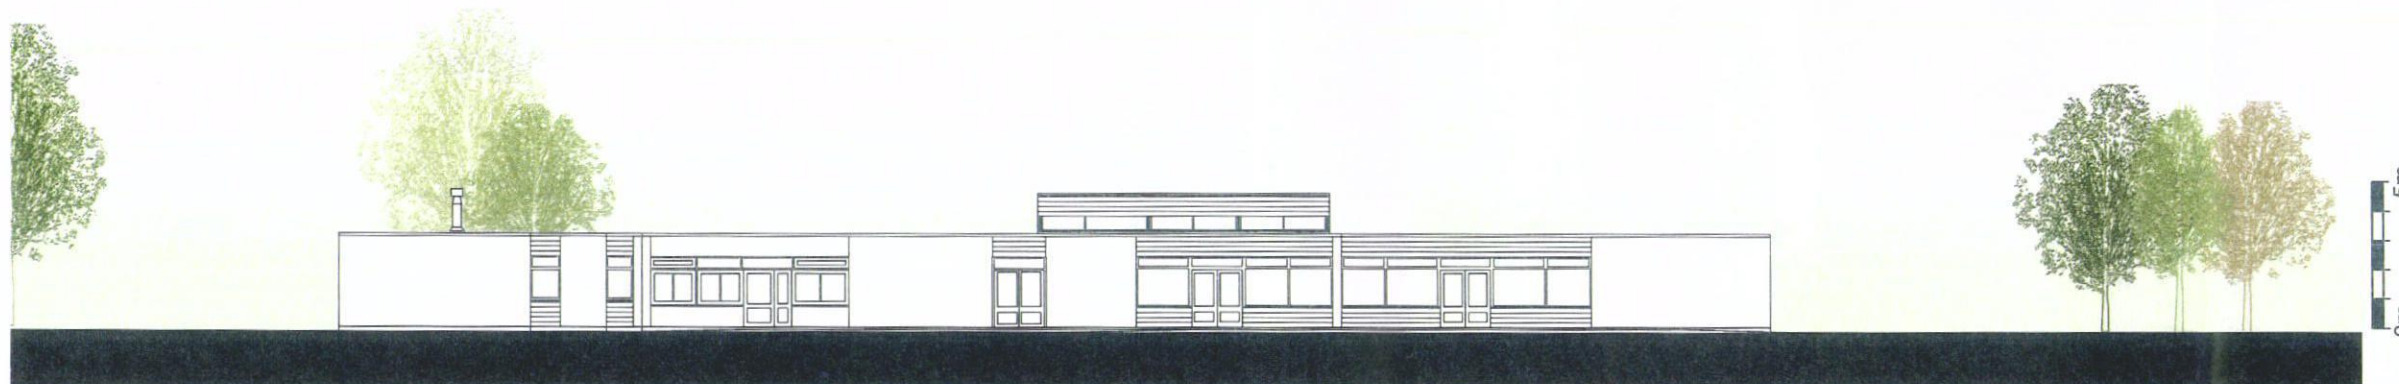


East Elevation - Existing

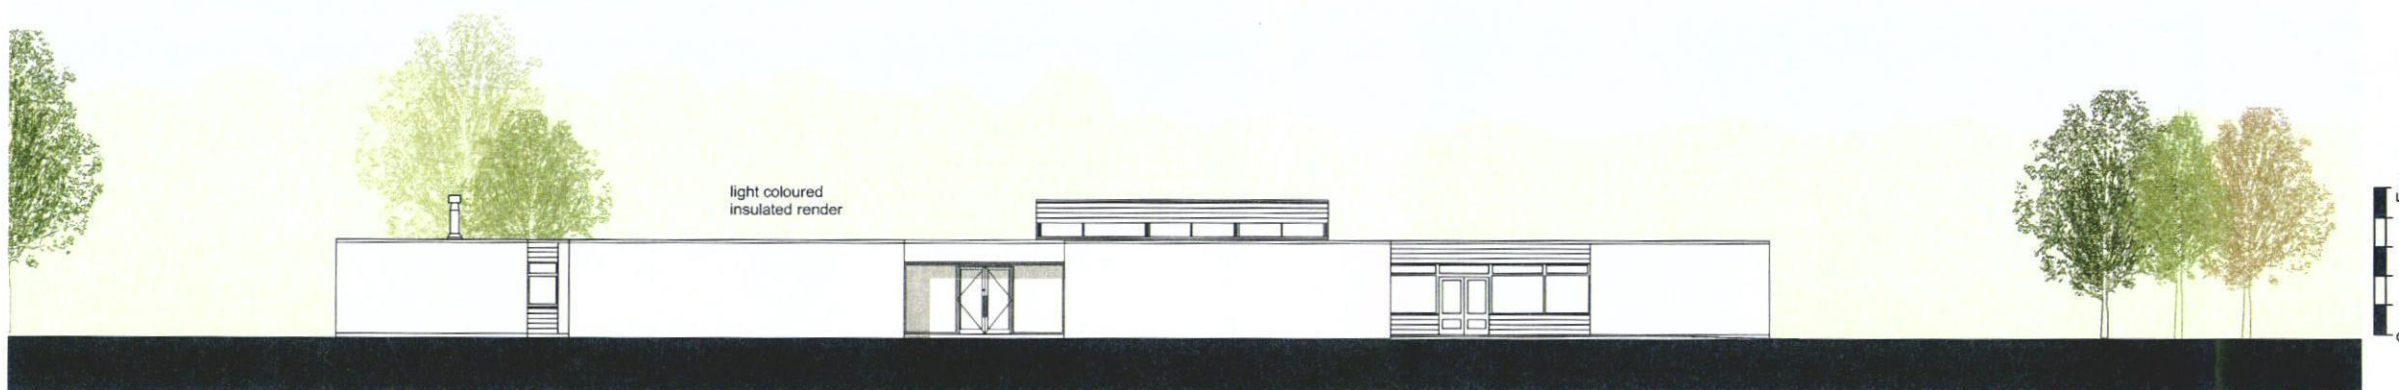

East Elevation - Proposed

New classrooms and alterations

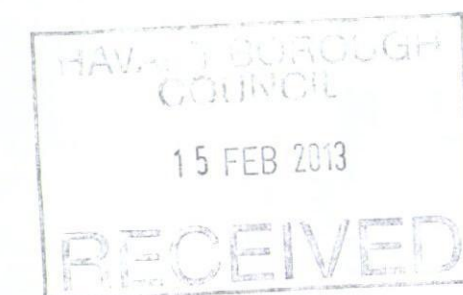

0m 5m 10m

PLANNING



HCC Property Services,
Three Minsters House,
76 High Street, Winchester SO23 8UL.
tel: (01962) 847801

Notes	
1 This drawing is © copyright Hampshire County Council 2012. No unauthorised reproduction permitted. All rights reserved.	3 This map is reproduced from Ordnance Survey material with the permission of Ordnance Survey on behalf of the controller of Her Majesty's Stationery Office © Crown Copyright. Unauthorised reproduction infringes Crown Copyright and may lead to prosecution or civil proceedings. (100019180), (2012)
2 No dimensions are to be scaled from this drawing	

rev	description	date	by

PROJECT				SHEET CONTENTS	
Emsworth Primary School Two Classroom Extension				East Elevations Existing & Proposed	
				Property Services	
SCALE	DATE	DRAWN.	CHKD.	DRAWING No.	REVISION
1:250 @ A3 1:125 @ A1	20/08/12	arcncs	---	P09163 A 302	
				FILE REF.	P09163 A 001