


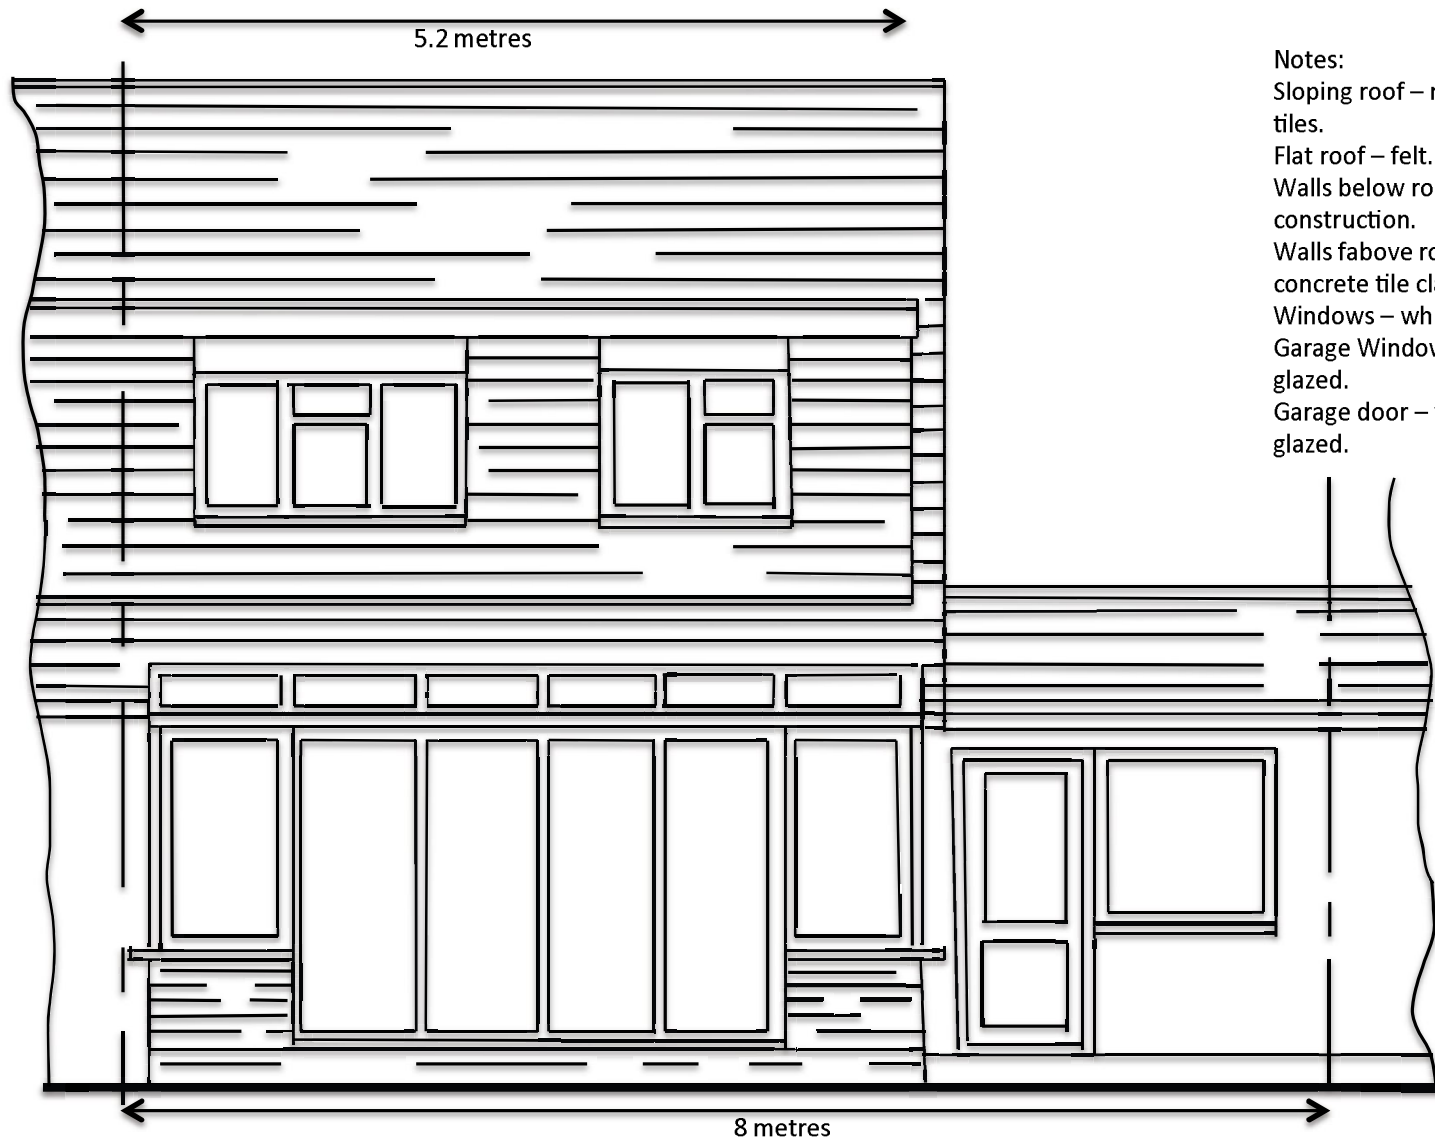

Notes:

Sloping roof – reddish concrete wavy tiles.

Flat roof – felt.

Walls below roof line – red brick construction.

Walls above roof line – reddish flat concrete tile clad.

Windows – white upvc double glazed.

Garage Window – wooden white glazed.

Garage door – wooden white half glazed.

Existing Rear Elevation

Scale 1:50

Page size: A4

Drawing No.  
EX\R\01