




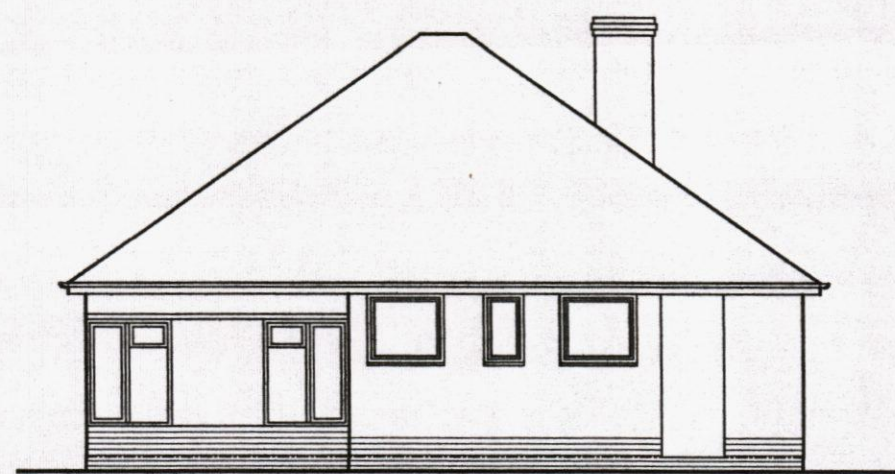


West Elevation

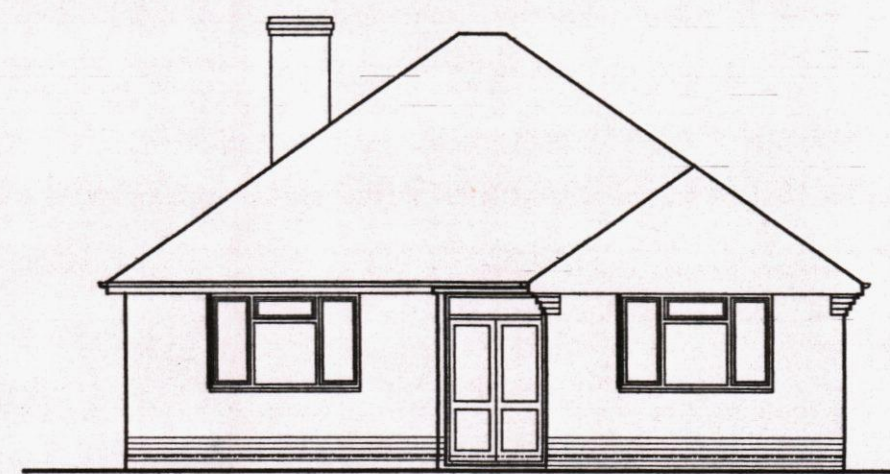


East Elevation (front)

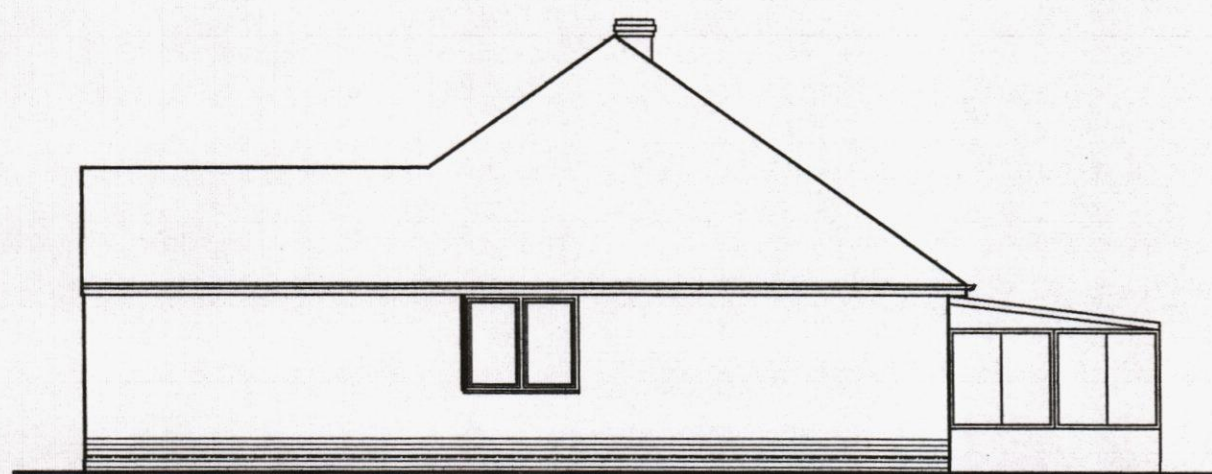


North Elevation

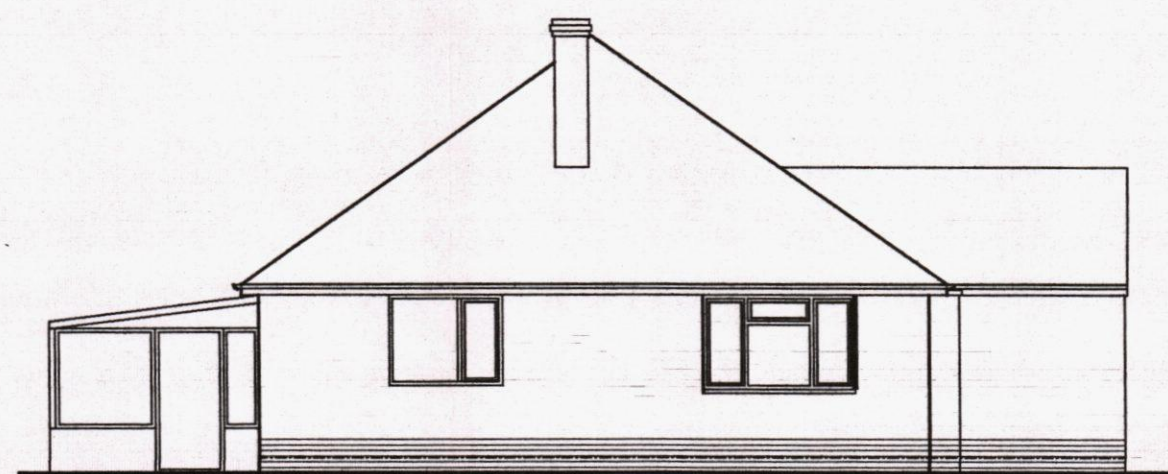

South Elevation

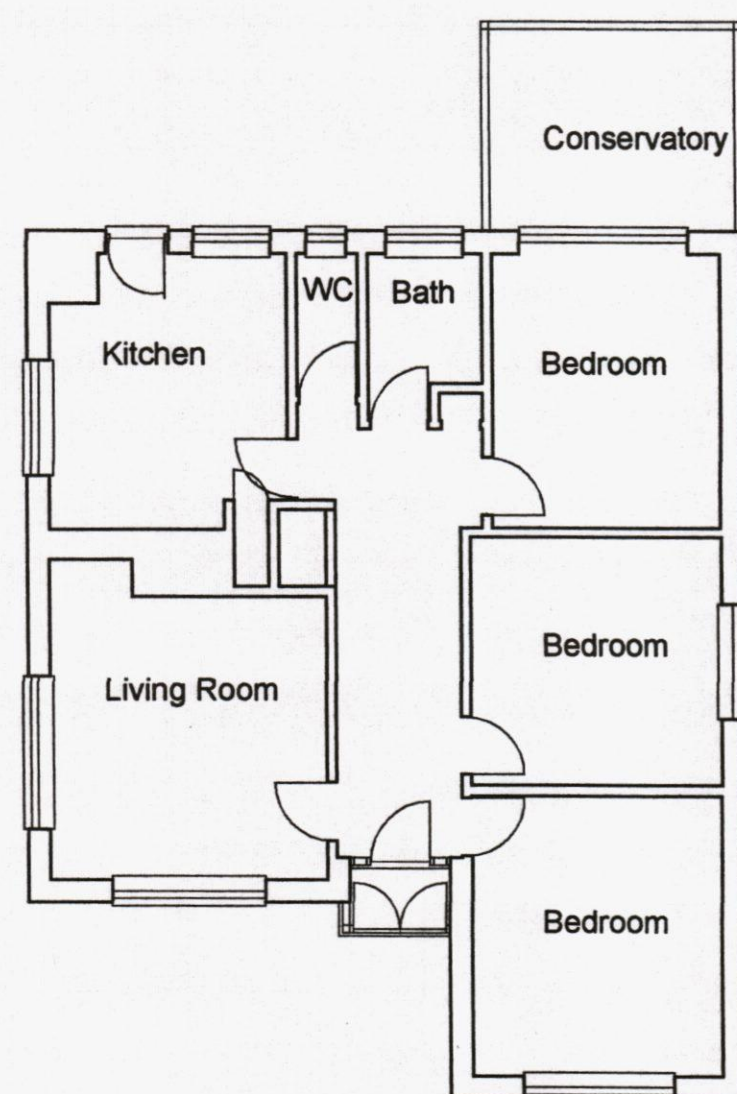

Floor Plan

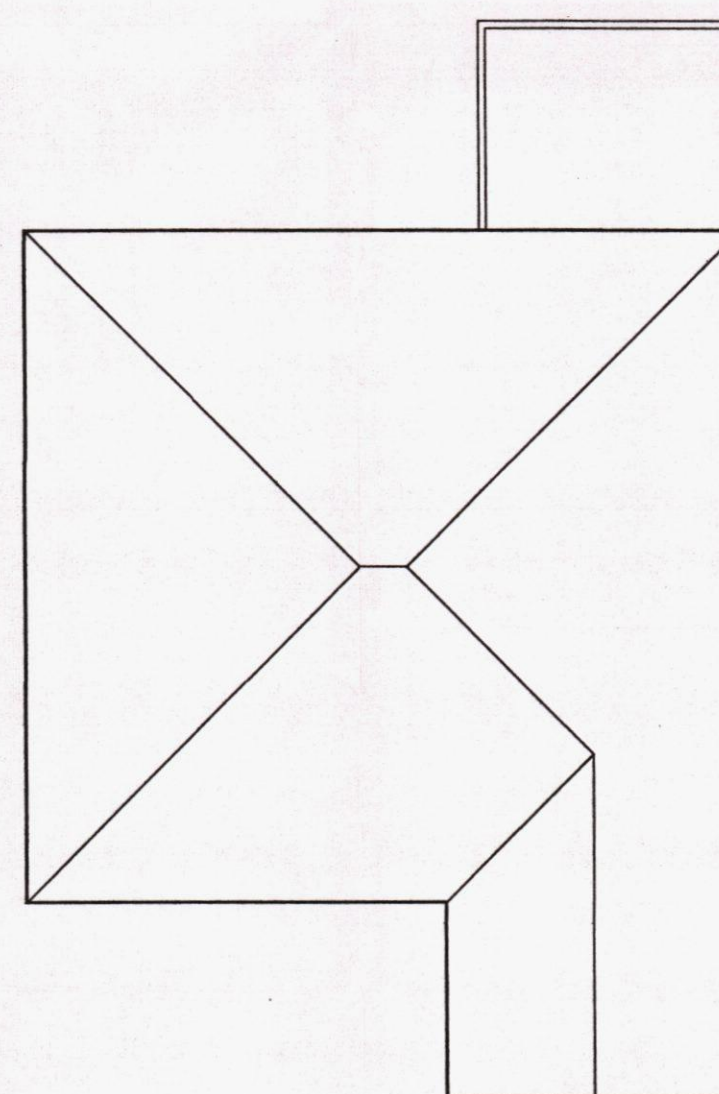

Roof Plan

Garry Mount MCIAT
Chartered Architectural Technologist

4A Elm Grove South
Barnham
West Sussex
PO22 0EL

Tel: 01243 850614
email : garrymount@gmail.com



REVISION		
PROJECT	Proposed extension and alterations to 11 Nore Farm Avenue, Emsworth	
SUBJECT	Existing Plans and Elevations	
SCALE 1:100	DATE April 2014	DRAWING No 2014 / 08 / 01
DRAWN	CHECKED	