


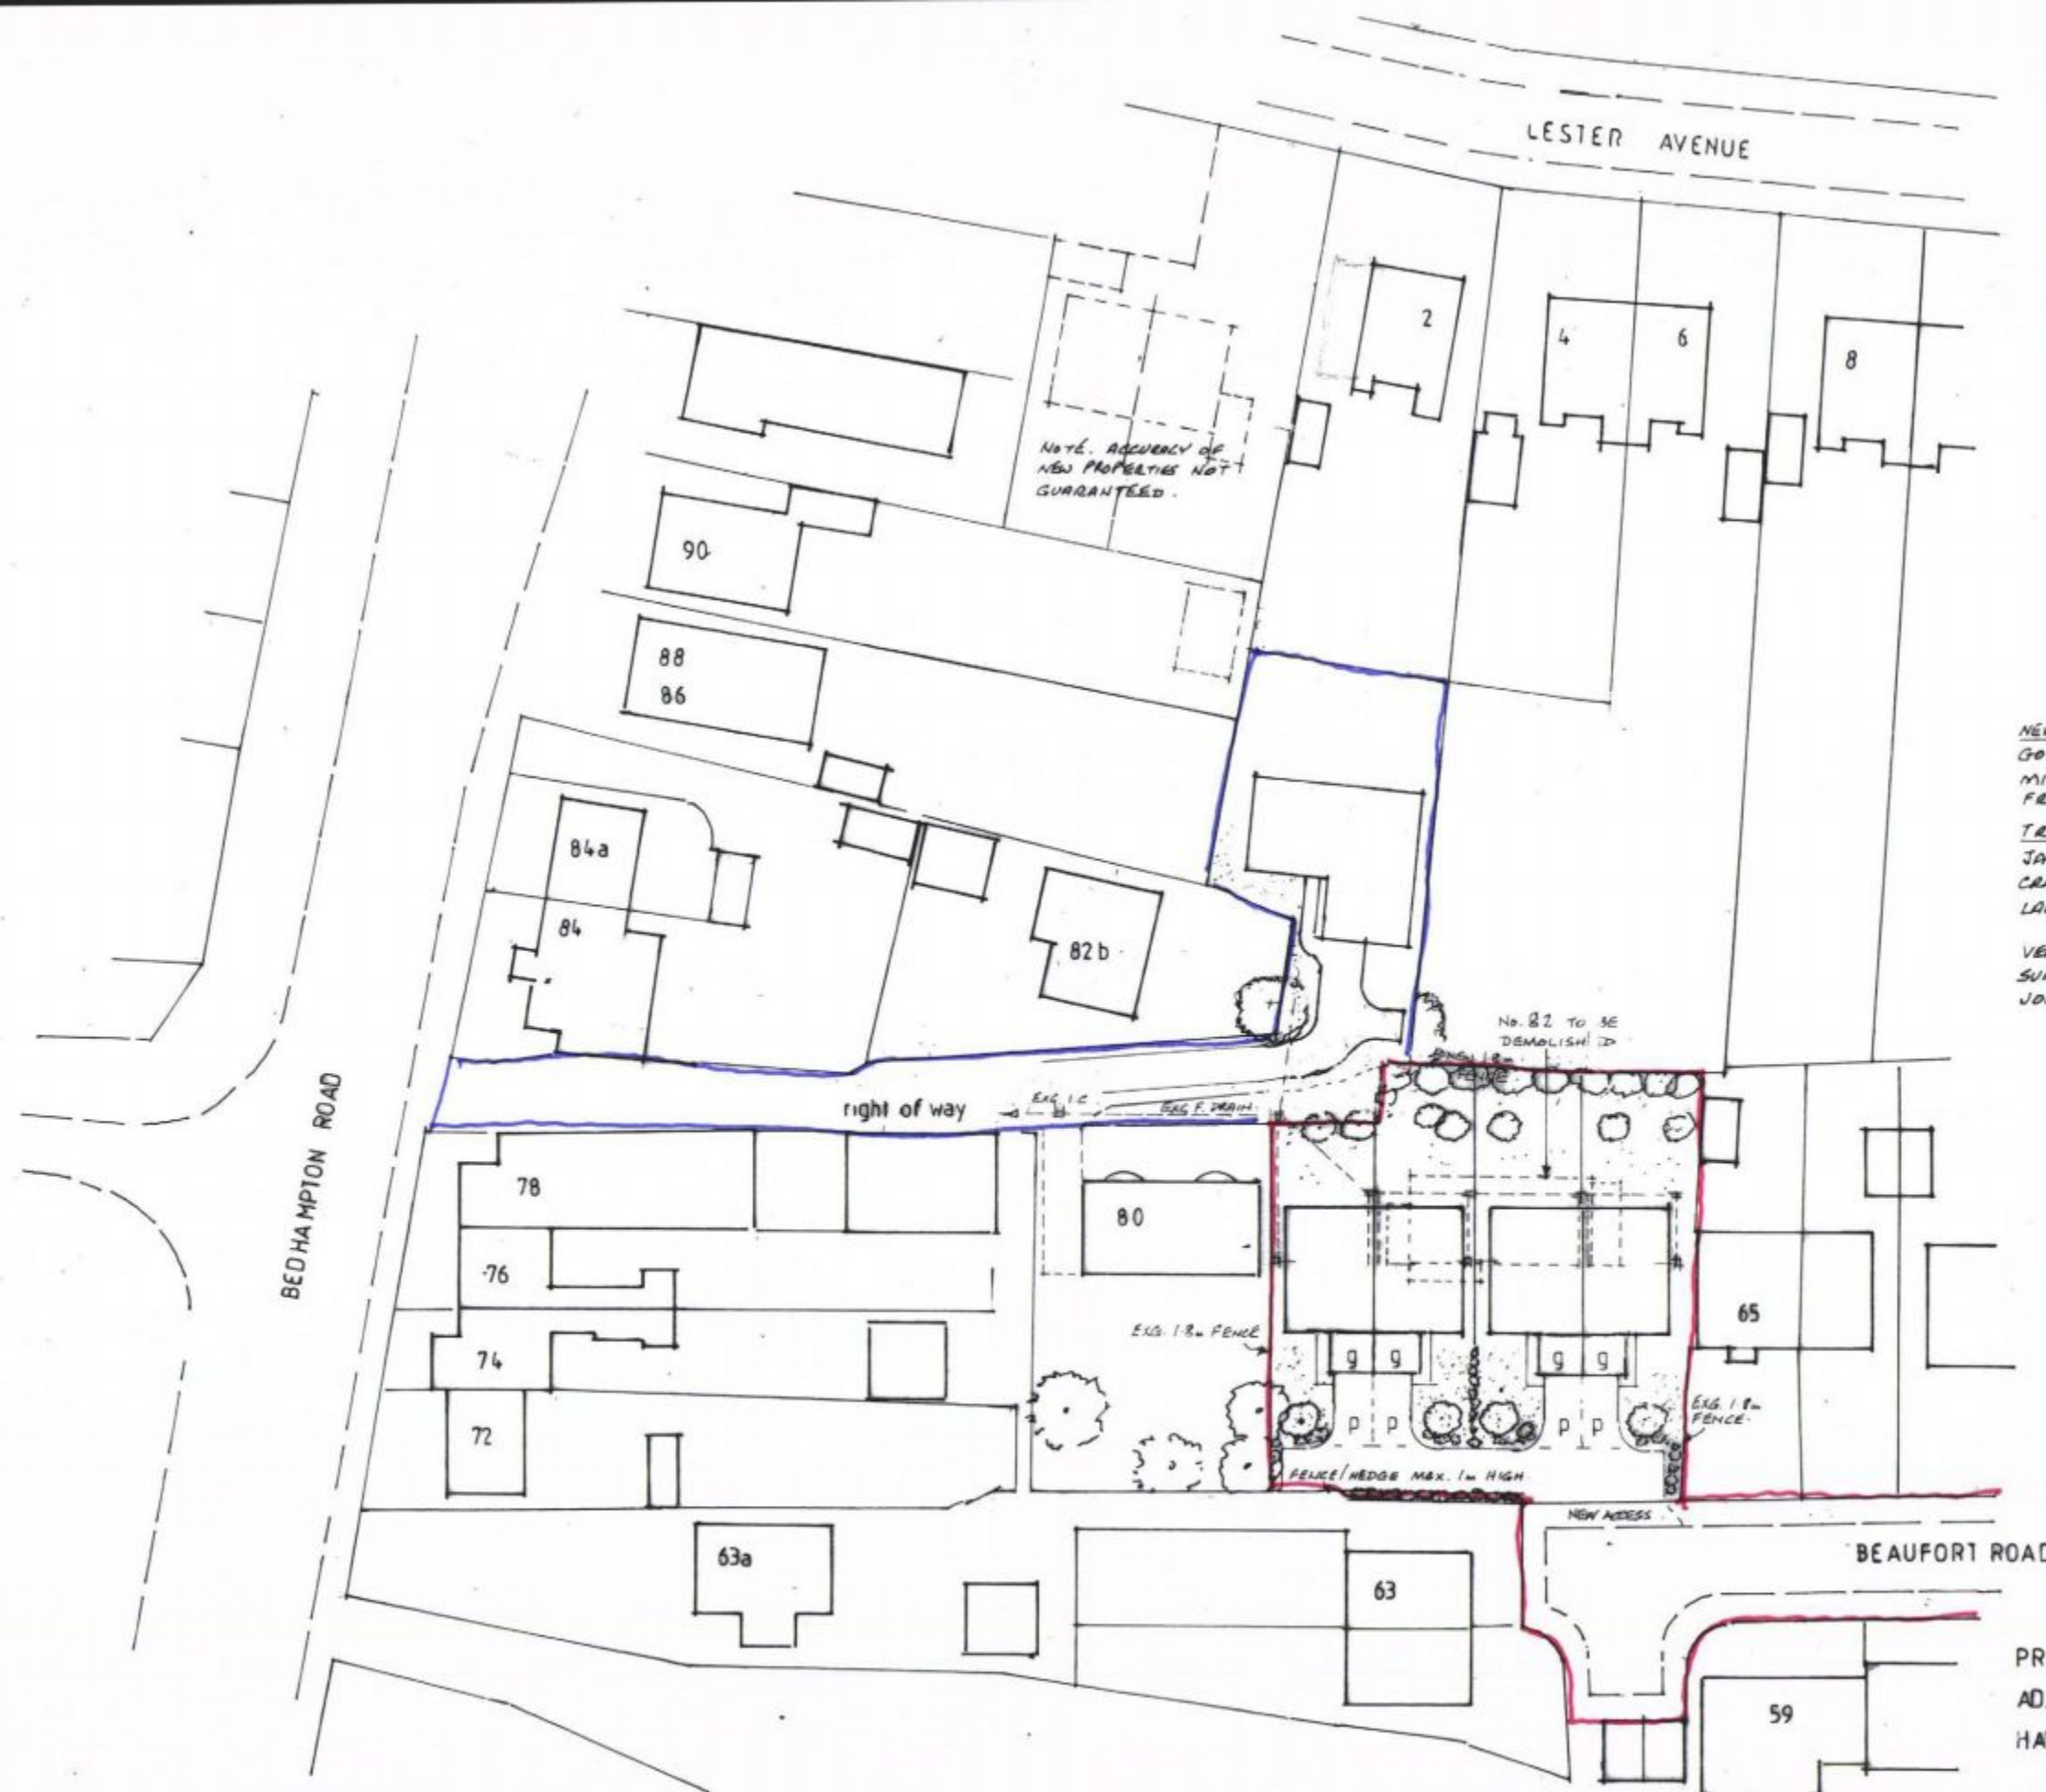

NEW PLANTING:
GOLDEN PRIVET (AUREO MARGINATUM)
MIXTURE OF ROSEMARY & LAVENDER TO FRONT GARDENS.

TREES:
JAPANESE MAPLE, CRIMSON KING MAPLE
CRAB APPLE, ORNAMENTAL CHERRY.
LANSON CYPRUS SCREEN AT REAR.

VEH. ACCESS/PARKING TO BE PERMEABLE SURFACE: BLOCK PAVING - SAND BRUSHED JOINTS ON SCRAPINGS ON HARDCORE.

SITE PLAN Scale 1:500

PROPOSED DEVELOPMENT ON LAND
ADJ. TO 80, 82 BEDHAMPTON ROAD,
HAVANT, PO9 3EZ ACCESS FROM BEAUFORT RD.

FOR MR C HARTLEY DWG. NO. 468-02 B

Geoffrey J. Duffell Tel. 023 92462261 May 2012
A 38 IN LIAISON OF A.B. ENLARGE GAR. TO 6m x 3m. 10/12/12
B AMEND ACCESS: END OF ROW. JAN. 13