



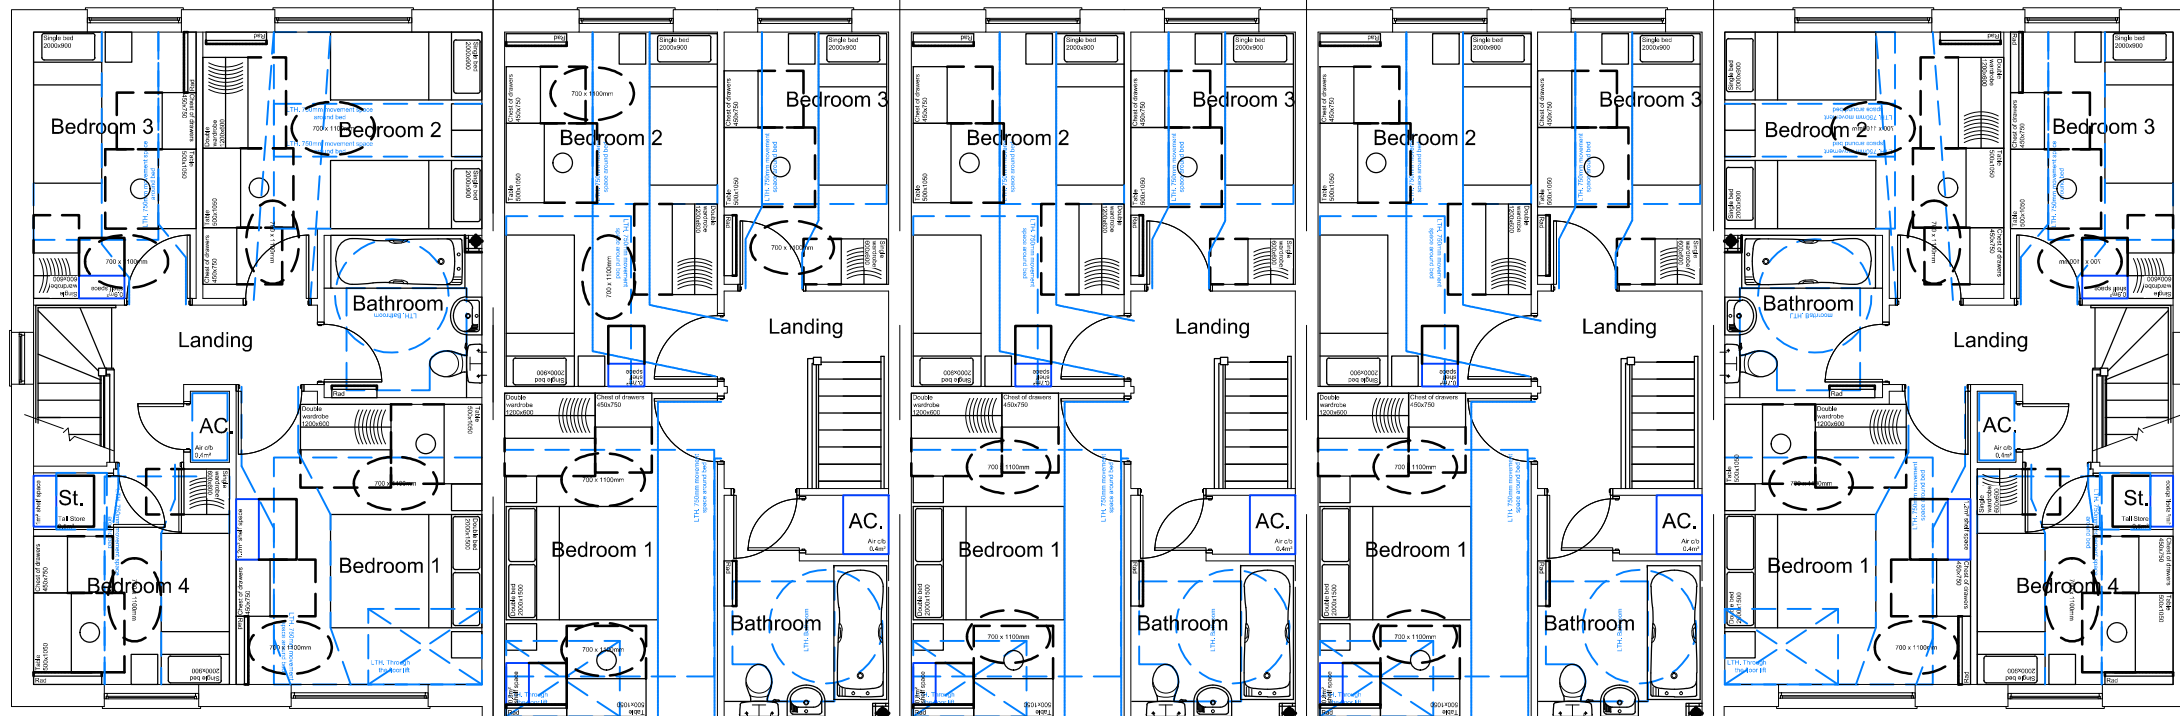

First Floor Plan

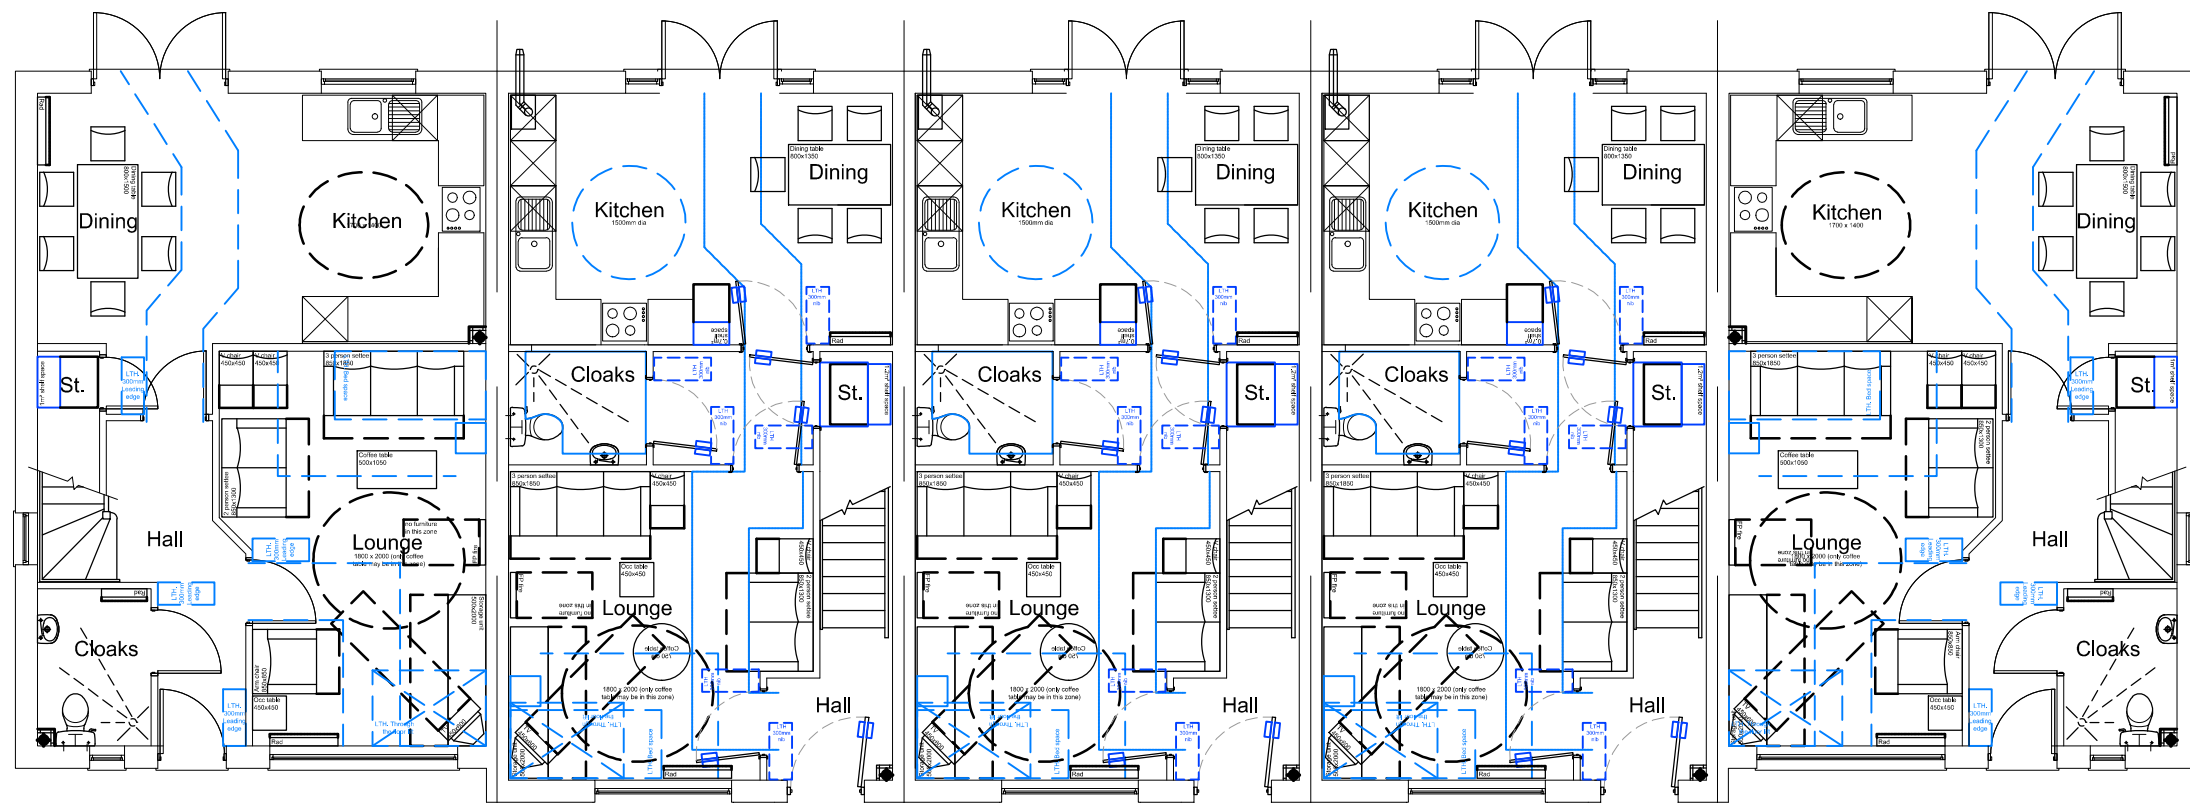

Ground Floor Plan

Housetype	TEM	Variation	Housetype	DART	Variation
Bedrooms	4	Persons 6	Bedrooms	3	Persons 5
Sq.ft finish	1086	Sq.m finish 100.88	Sq.ft finish	978	Sq.m finish 90.84
Sq.ft structural	1101	Sq.m structural 102.32	Sq.ft structural	993	Sq.m structural 92.26

scale 1:100



NOTES

Permission is granted to scale from this drawing for the purpose of Local Authority Planning Approval only. In all other circumstances DO NOT scale from this drawing. Please contact this office for any additional information required.

Contractors, Sub Contractors and Suppliers are to check all relevant dimensions and levels of the site and building before commencing any shop drawings or building work. Any discrepancies should be recorded to the Architect.

Where applicable this drawing is to be read in conjunction with the Consultants' drawings.

This drawing is the copyright of Tetlow King Ltd ©. All rights reserved.

Ordnance Survey Data © Crown Copyright. All rights reserved. Licence No.

100007359 Plots would be built in the alternative of brick or render notwithstanding the 'illustrative' notation of elevational details on the plot layout.

REV	DESCRIPTION	DATE	AUTH	CHK'D
A	Updated to meet 'Lifetime Homes' requirements. Unit extended in depth by 450mm and width by 225mm.	02/04/14	ND	

PLANNING



PROJECT

Berewood, Phase 2

Waterlooville

For: Redrow Homes (Southern)

DRAWING

Plots150-154

Floor Plans

Sheet 1 of 2

SCALE	DATE	AUTHOR	CHK'D
1:100 @ A3	Oct 2013	ND	
JOB NO.	DRAWING NO.	REV	
REDR1305.24	P150-154.p	A	