


SUPERSEDED

First Floor Plan

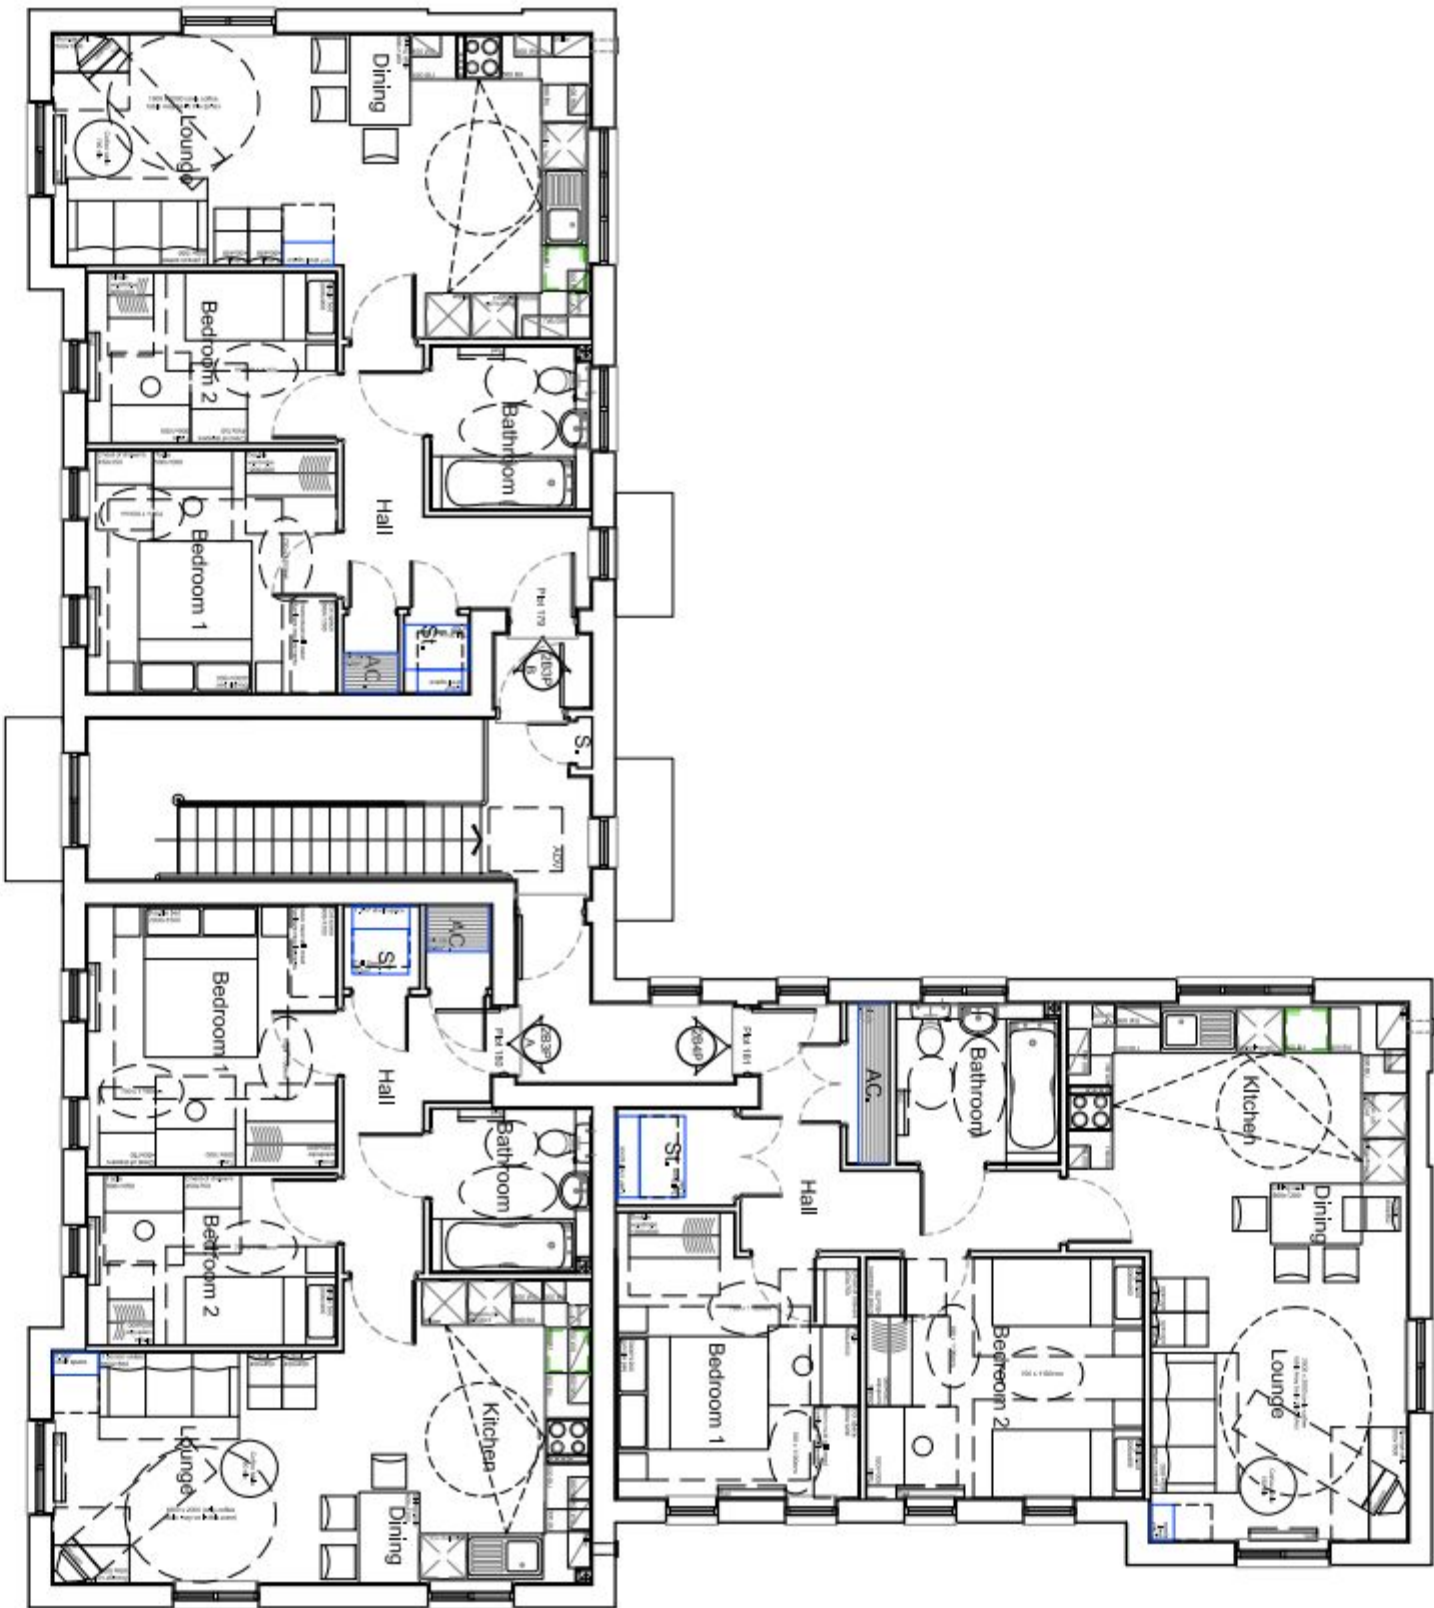

HouseType	Variation	HouseType	Variation	HouseType	Variation
2B3P	A	2B3P	B	2B4P	
Bedrooms	2	Bedrooms	2	Bedrooms	2
Sq.ft finish	617	Sq.ft finish	618	Sq.ft finish	727
Sq.ft structural	626	Sq.ft structural	627	Sq.ft structural	736
Persons	3	Persons	3	Persons	4
Sq.ft finish	57.35	Sq.ft finish	57.45	Sq.ft finish	67.54
Sq.ft structural	58.16	Sq.ft structural	58.24	Sq.ft structural	68.42



NOTES

Permission is granted to scale from this drawing for the purpose of Local Authority Planning Approval only. In all other circumstances DO NOT scale from this drawing. Please contact this office for any additional information required.

Contractors, Sub Contractors and Suppliers are to check all relevant dimensions and levels of the site and building before commencing any shop drawings or building work. Any discrepancies should be recorded to the Architect.

Where applicable this drawing is to be read in conjunction with the Consultants' drawings.

This drawing is the copyright of Telford King Ltd & All rights reserved.

Ordnance Survey Data © Crown Copyright. All rights reserved. Licence No. 100007356

REV	DESCRIPTION	DATE	AUTH	CHKD
-----	-------------	------	------	------

PLANNING

ARCHITECTS : URBAN DESIGNERS : SUSTAINABILITY CONSULTANTS
100 King Road, The Grange, Redrow, Flintshire, North Wales, LL55 0AE
Tel: 01792 357700 Fax: 01792 357717 Email: info@telfordking.co.uk

PROJECT
Berewood, Phase 2
Waterpoolville
For: Redrow Homes (Southern)

DRAWING			
Flats Block E			
Plots 176-181			
Floor Plans sheet 2 of 2			
SCALE	DATE	AUTHOR	CHKD
1:100 @ A3	Jan 2014	AS	
JOB NO.	DRAWING NO.	REV	
REDR130524	P.176-181.p2		