


HAVANT BOROUGH
COUNCIL
20 FEB 2014
RECEIVED




Proposed Rear Elevation




Proposed Side Elevation

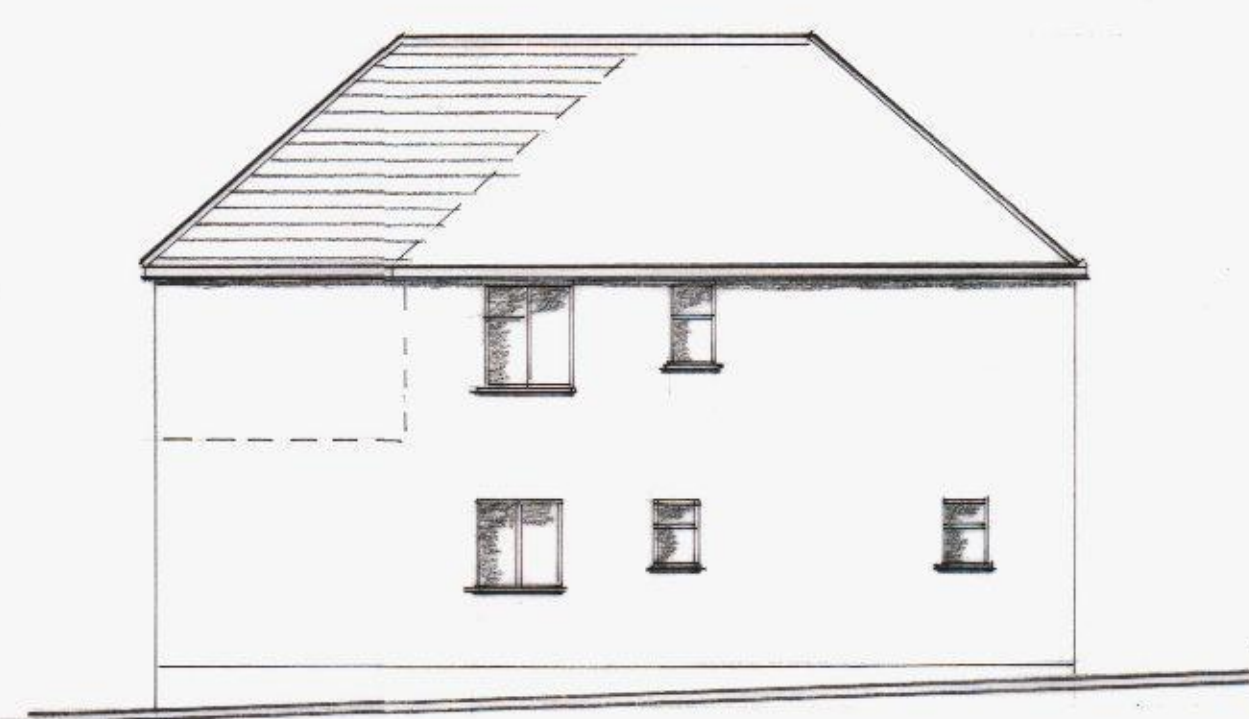

Proposed Side Elevation

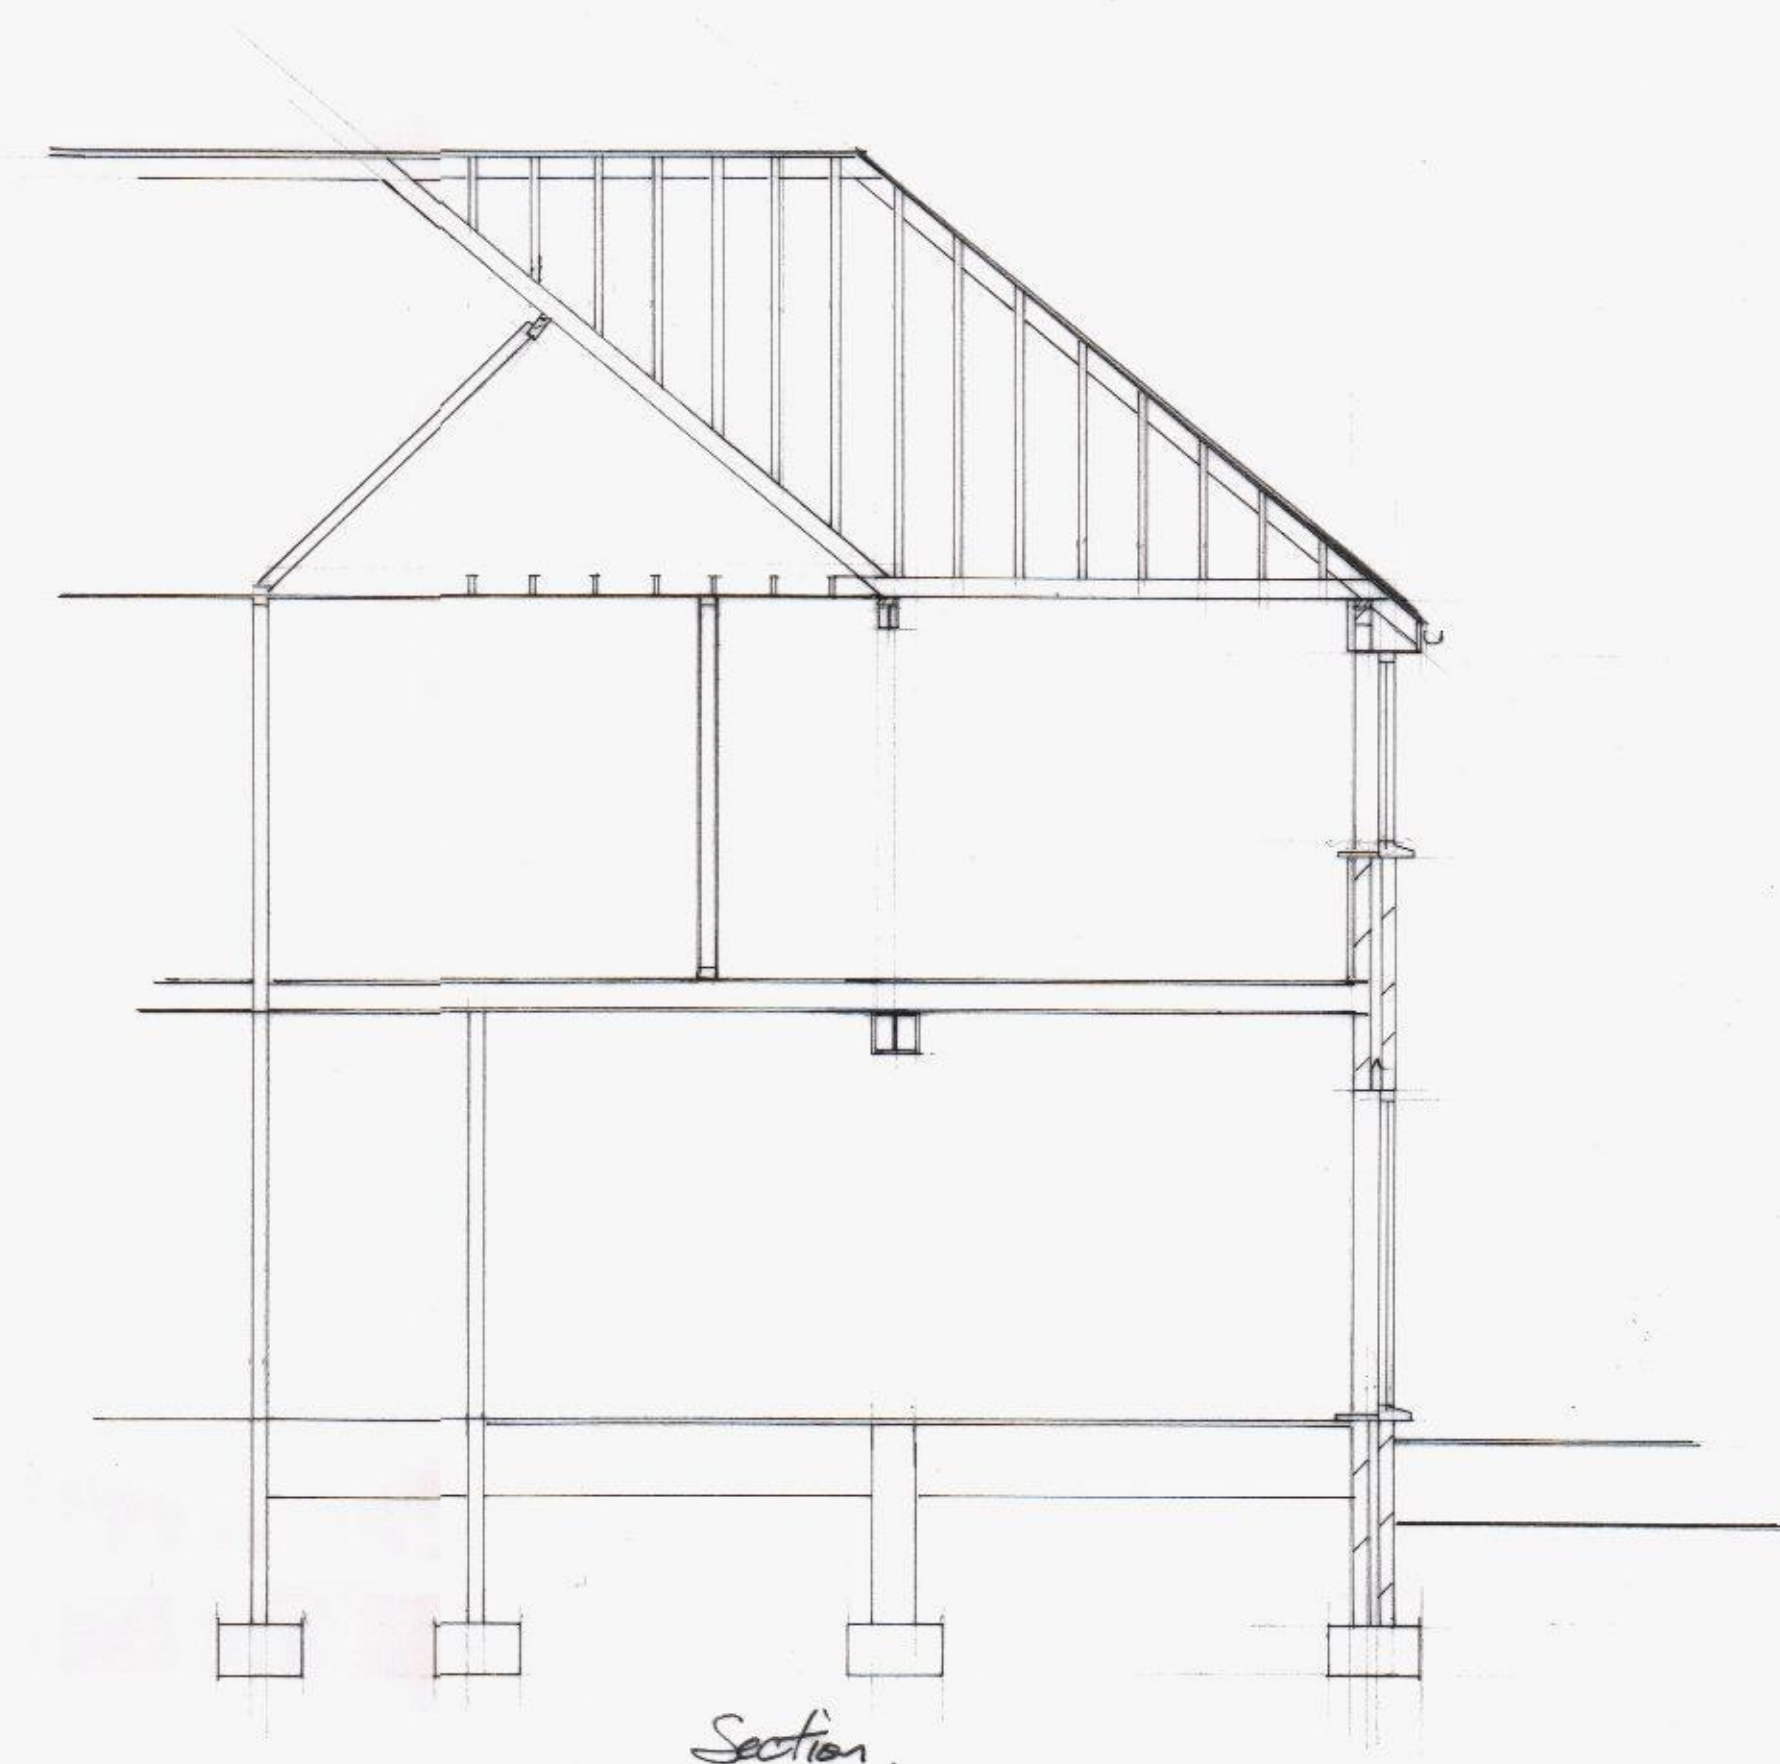


Section

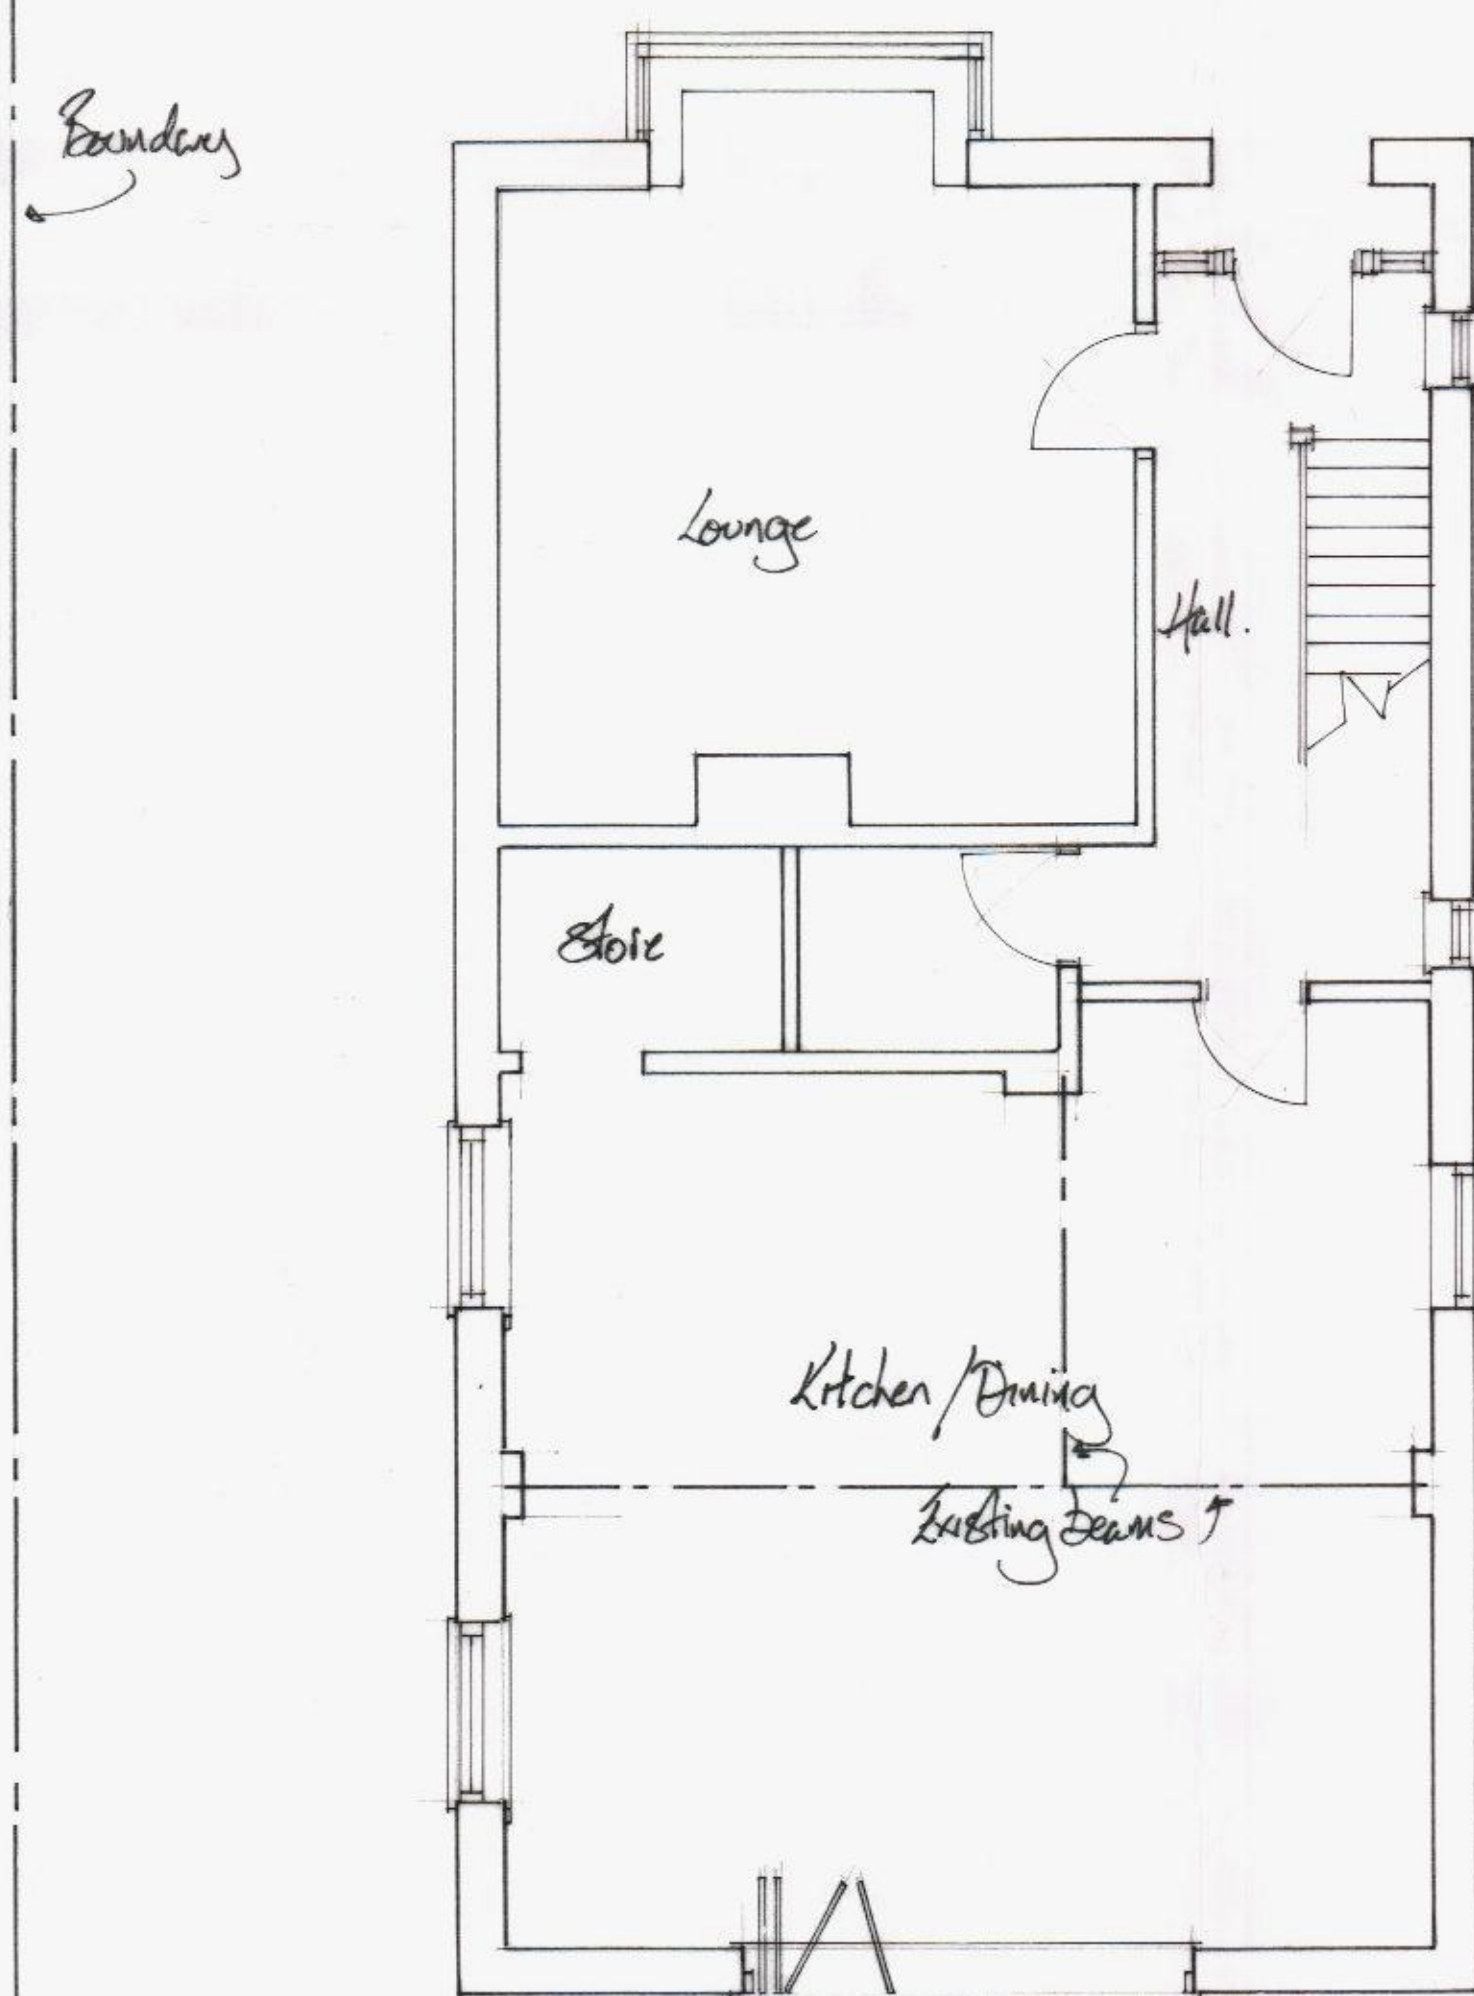

Existing Ground Floor Plan

Boundary

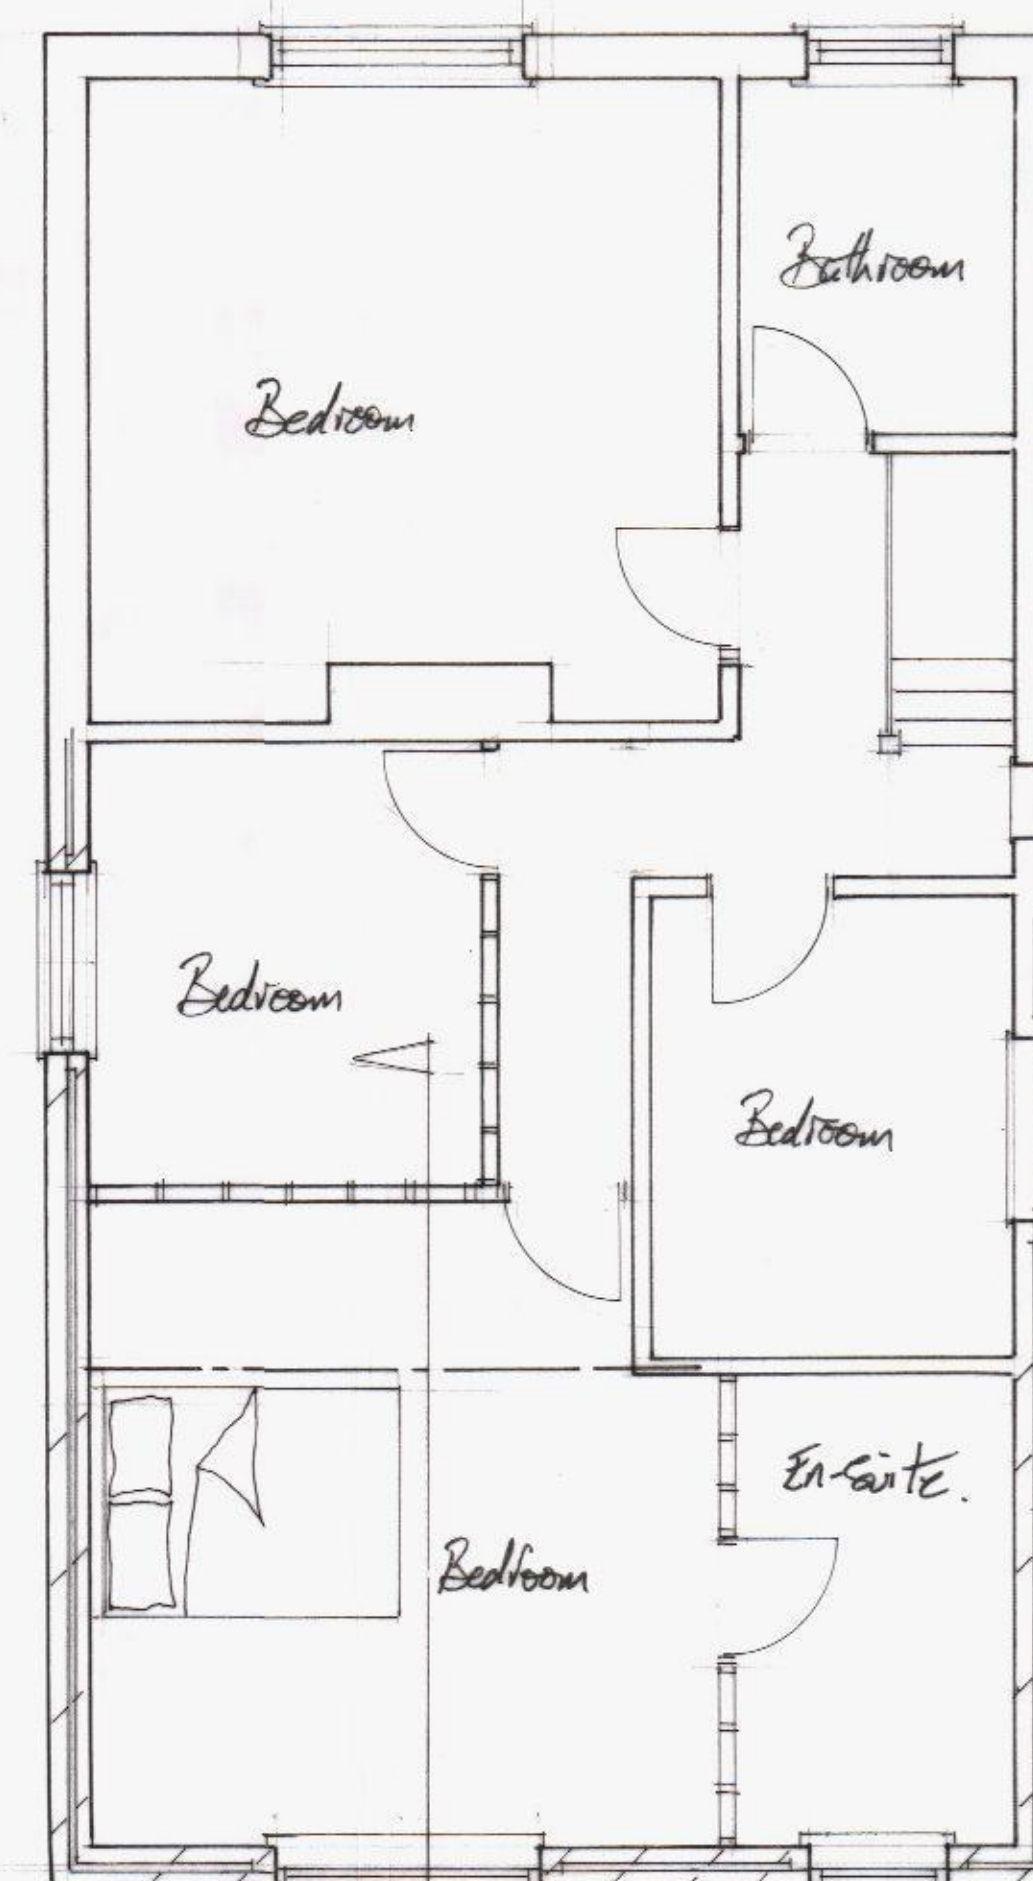

Proposed First Floor Plan

Client Mr & Mrs S. Gatrell	
Job Title Proposed First Floor Extension 31 Hart Plain Ave.	
Drawing Title 	
Scale 1:50 & 1:100	
Date FEB 14	Drawn by
Dwg. No.	Rev.