


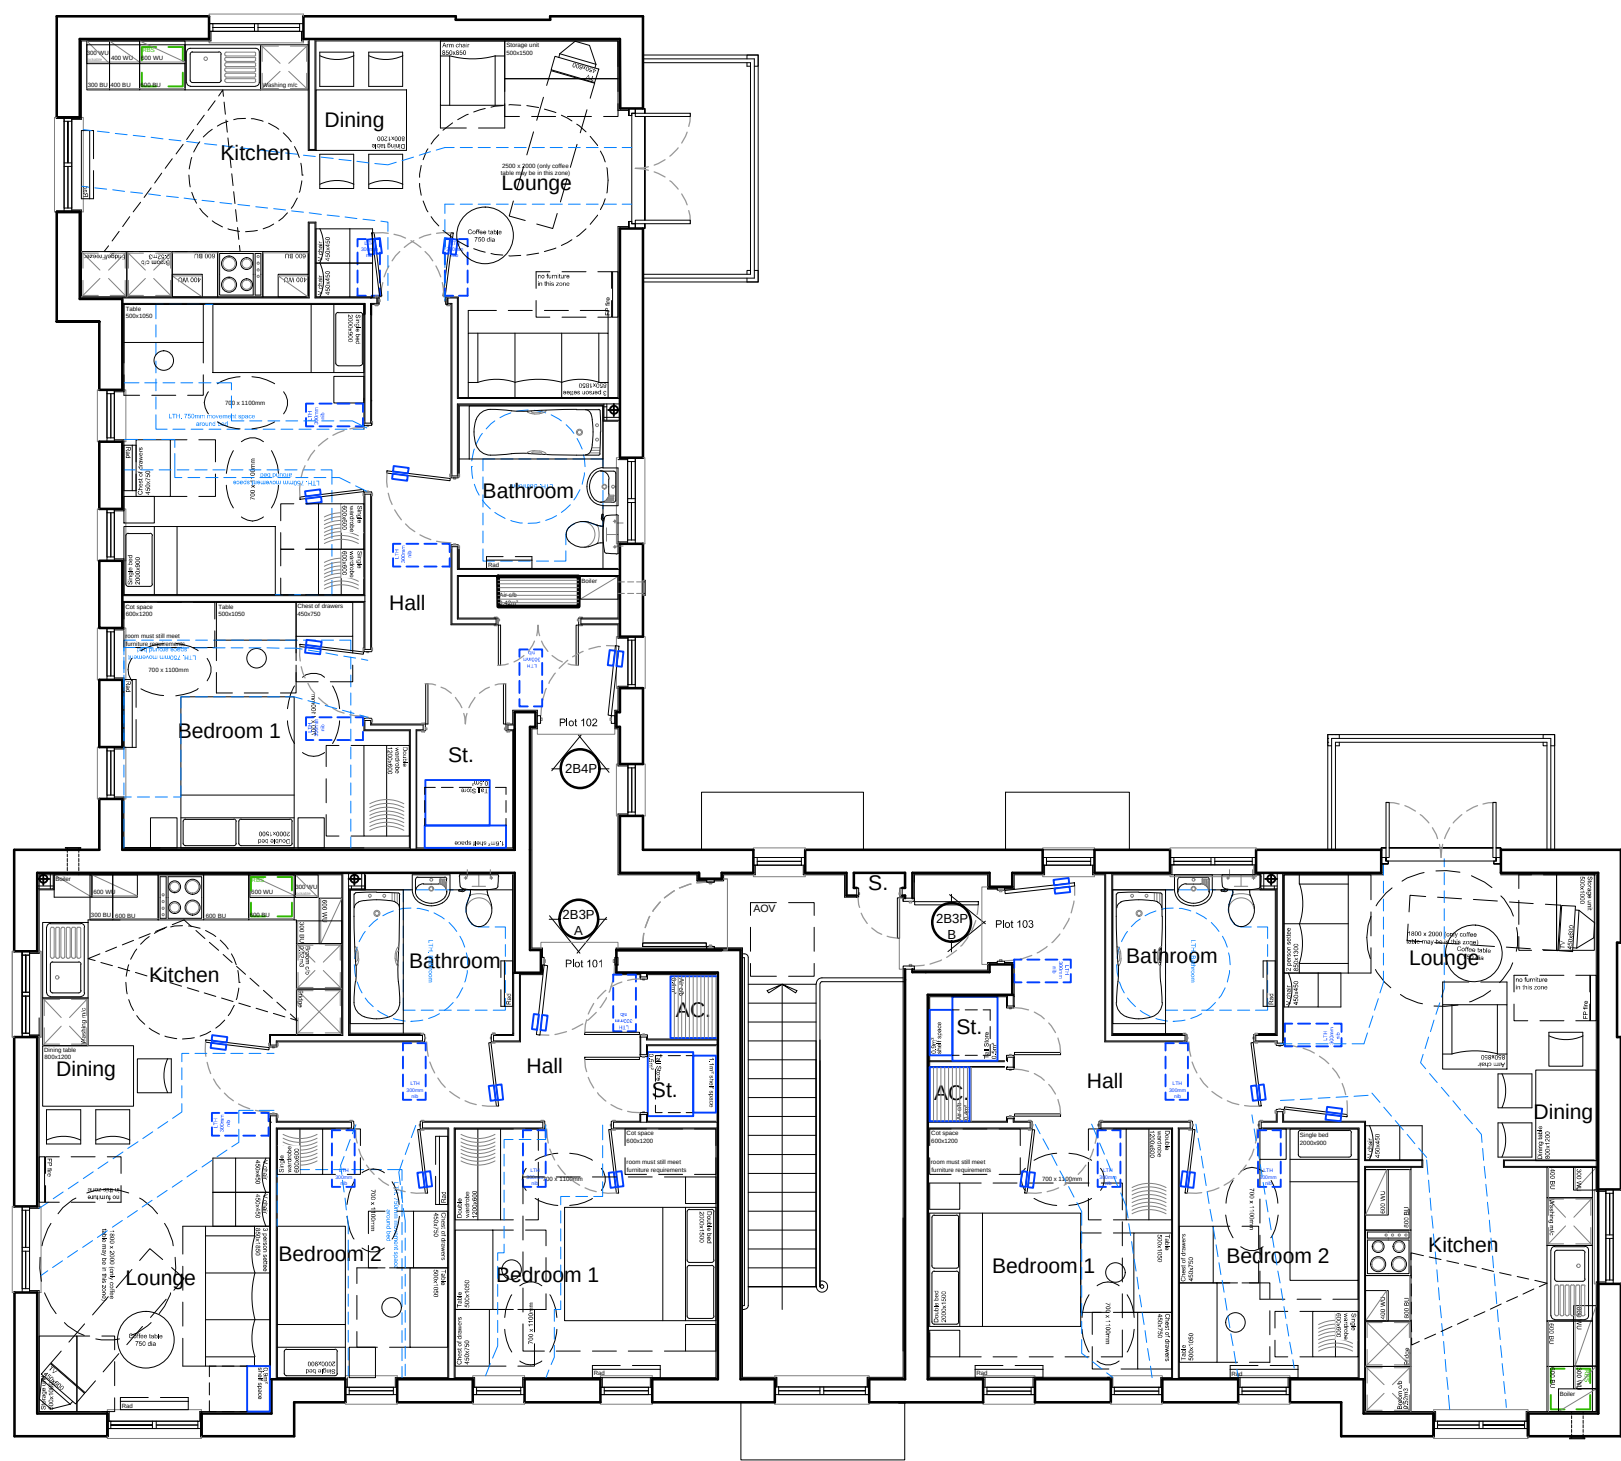

First Floor Plan

|                  |      |                 |       |                  |      |                 |       |                  |      |                 |       |
|------------------|------|-----------------|-------|------------------|------|-----------------|-------|------------------|------|-----------------|-------|
| Housetype        | 2B3P | Variation       | A     | Housetype        | 2B3P | Variation       | B     | Housetype        | 2B4P | Variation       |       |
| Bedrooms         | 2    | Persons         | 3     | Bedrooms         | 2    | Persons         | 3     | Bedrooms         | 2    | Persons         | 4     |
| Sq.ft finish     | 617  | Sq.m finish     | 57.36 | Sq.ft finish     | 626  | Sq.m finish     | 58.19 | Sq.ft finish     | 744  | Sq.m finish     | 69.12 |
| Sq.ft structural | 626  | Sq.m structural | 58.17 | Sq.ft structural | 635  | Sq.m structural | 58.99 | Sq.ft structural | 753  | Sq.m structural | 70.00 |



| NOTES   |   |          |      |       |
|---|---|----------|------|-------|
| Permission is granted to scale from this drawing for the purpose of Local Authority Planning Approval only. In all other circumstances DO NOT scale from this drawing. Please contact this office for any additional information required. |   |          |      |       |
| Contractors, Sub Contractors and Suppliers are to check all relevant dimensions and levels of the site and building before commencing any shop drawings or building work. Any discrepancies should be recorded to the Architect.           |   |          |      |       |
| Where applicable this drawing is to be read in conjunction with the Consultants' drawings.   |   |          |      |       |
| This drawing is the copyright of Tetlow King Ltd ©. All rights reserved.   |   |          |      |       |
| Ordnance Survey Data © Crown Copyright. All rights reserved. Licence No. 100007359 Plots would be built in the alternative of brick or render notwithstanding the 'illustrative' notation of elevational details on the plot layout        |   |          |      |       |
| REV   | DESCRIPTION   | DATE     | AUTH | CHK'D |
| A   | Plots 100-105 updated to meet LTH requirements.<br>Plot numbers updated.<br>Plan updated to accommodate balconies | 07/04/14 | SJF  | RP    |

PLANNING

TETLOW KING

ARCHITECTS - URBAN DESIGNERS - SUSTAINABILITY CONSULTANTS

Building 300, The Grange, Romsey Road, Michelmersh, Romsey, Hampshire, SO51 0AE  
Tel: 01794 367703 Fax: 01794 515517 Web: www.tetlowking.co.uk

PROJECT  
Berewood, Phase 2  
Waterlooville  
For: Redrow Homes (Southern)

DRAWING  
Flats Block B  
Plots 101-106  
Floor Plans sheet 2 of 2

| SCALE      | DATE         | AUTHOR | CHK'D |
|------------|--------------|--------|-------|
| 1:100 @ A3 | Nov 2013     | AS     |       |
| JOB NO.    | DRAWING NO.  | REV    |       |
| REDR130524 | P.101-106.p2 | A      |       |