



These drawings are for planning and building regulation purposes only and are not for construction. All dimensions should be checked on site before work commences.


These Drawings are the property of IJ Murray Associates (part of Clanfield Media Ltd) and should not be reproduced or used in any way without the permission of a Director of Clanfield Media Ltd

[illegible]

Brenchley Civil
Engineering
Howards yard

Main Site/Floor Plan

Project number	Project Number
Date	23.6.13
Drawn by	Author
Checked by	Checker
A102	
Scale	1 : 200

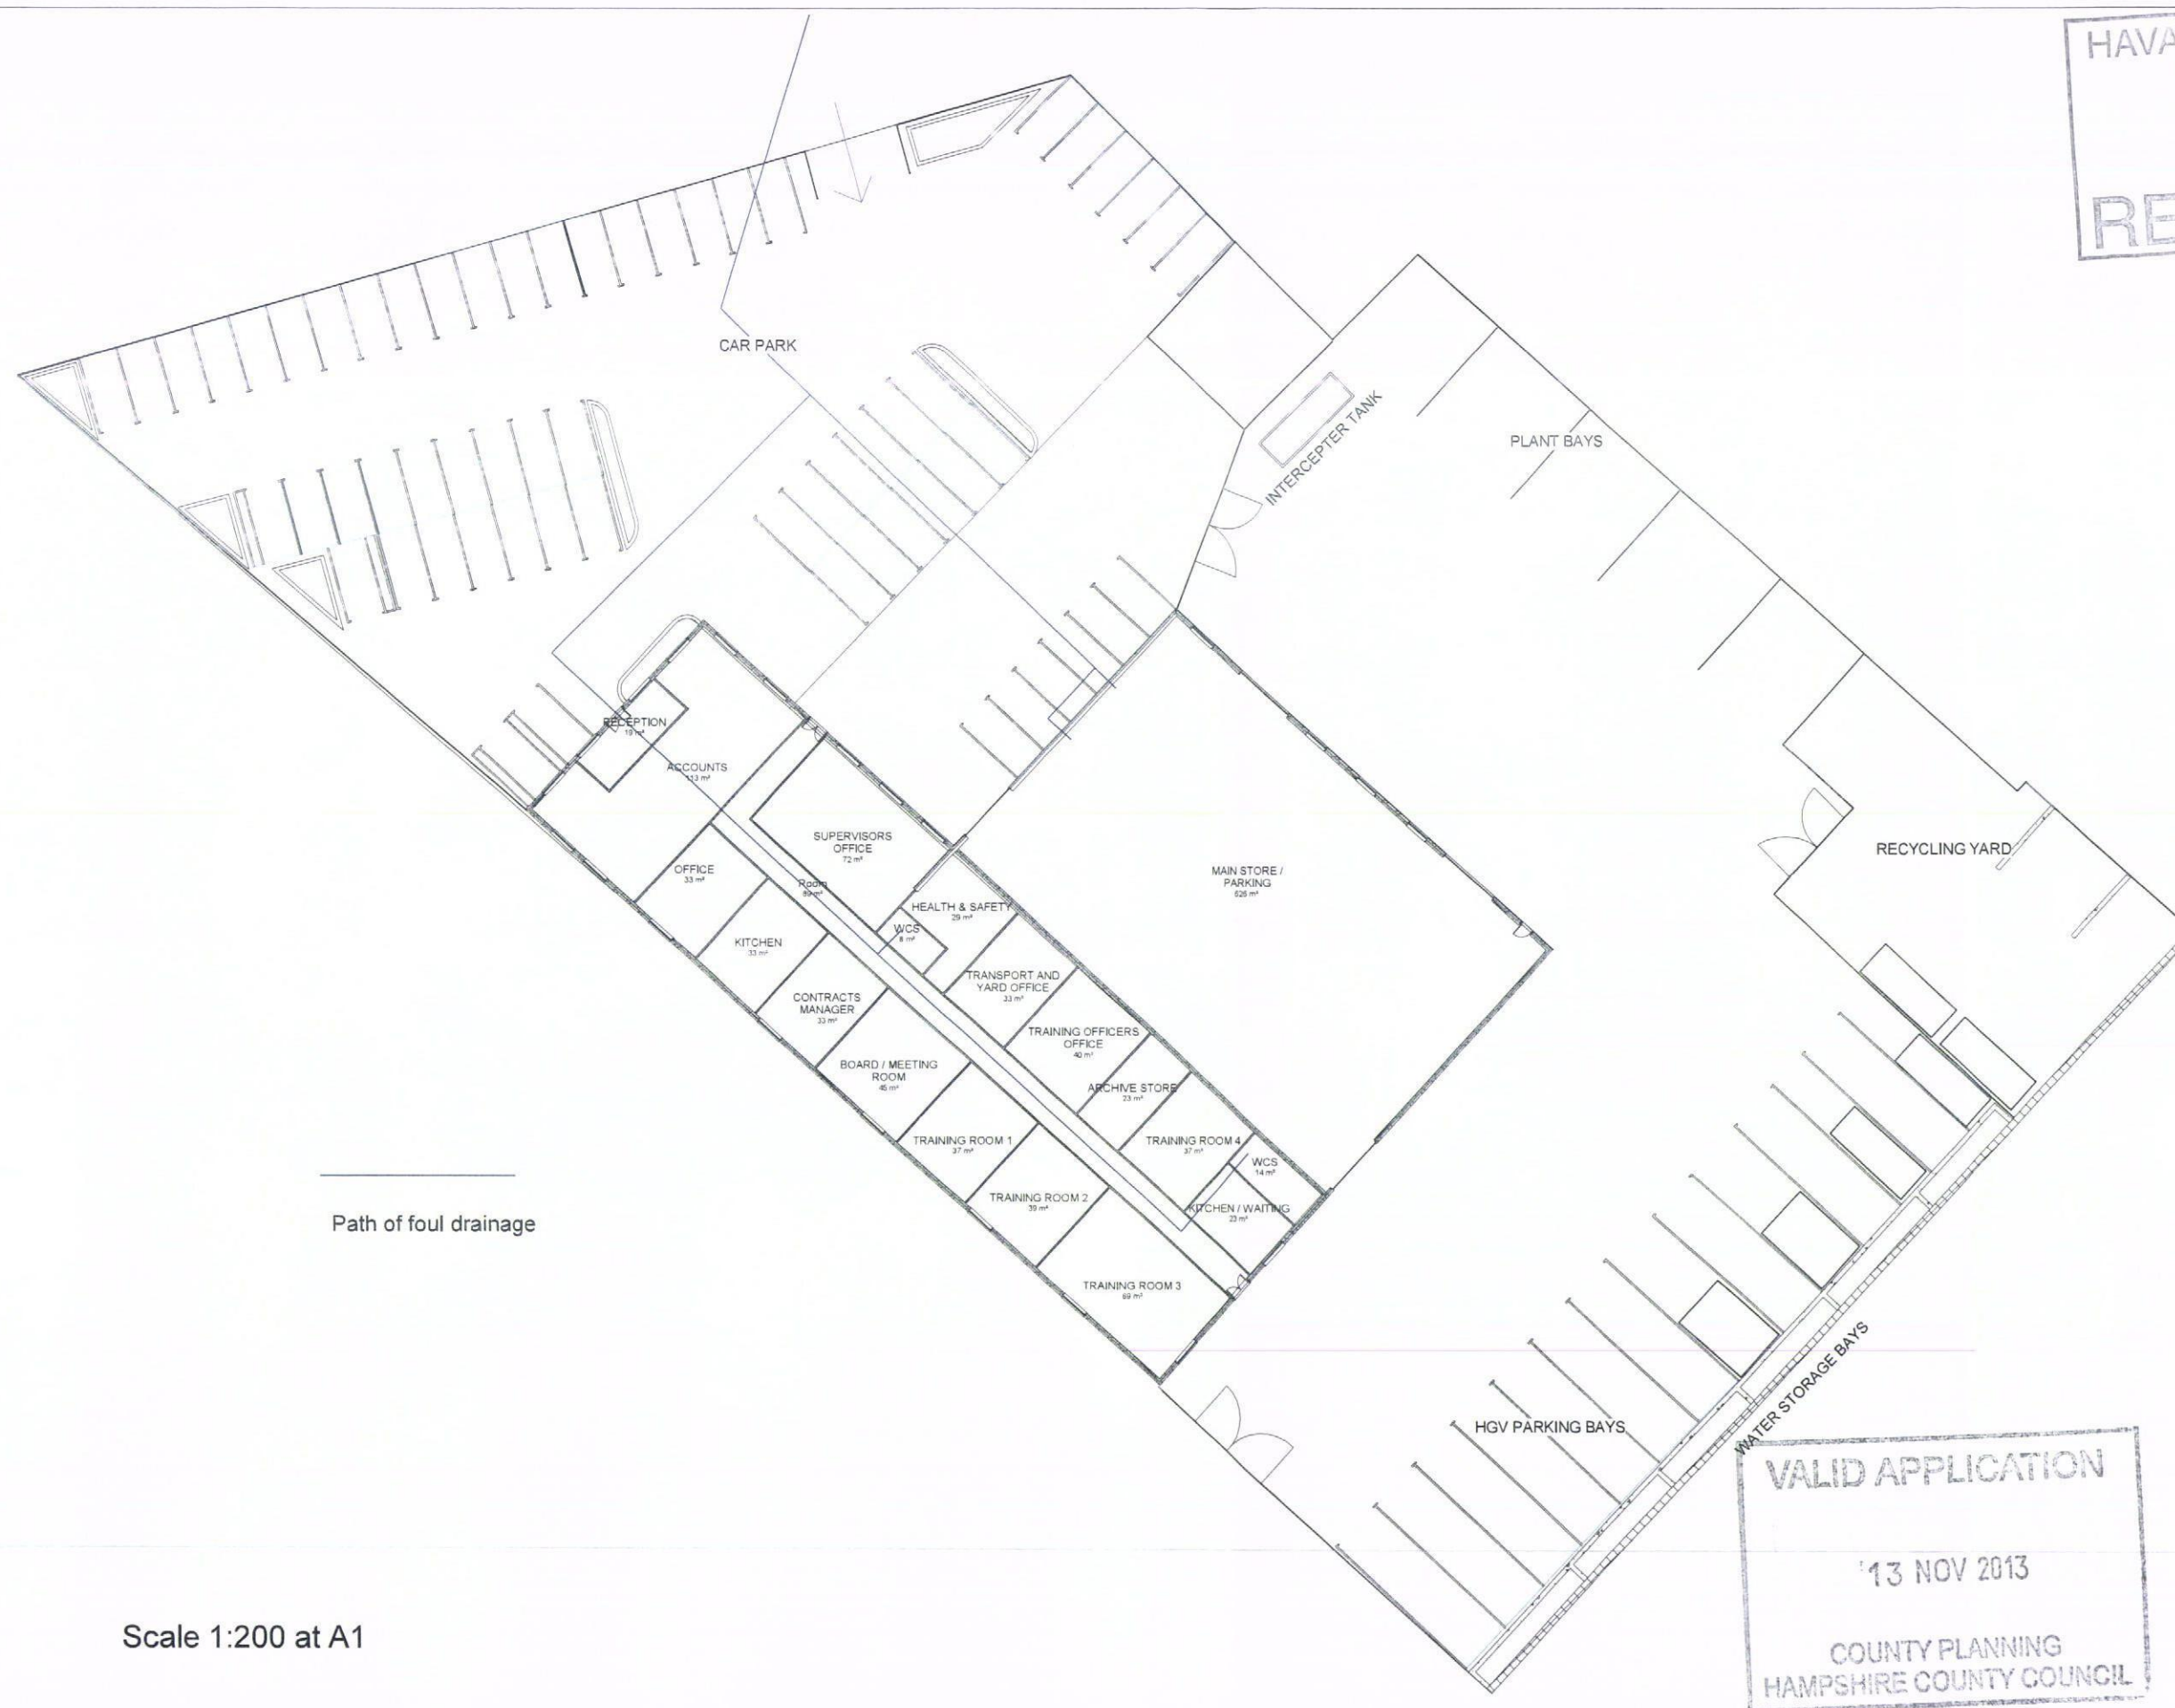

Scale 1:200 at A1

VALID APPLICATION

13 NOV 2013

COUNTY PLANNING
HAMPSHIRE COUNTY COUNCIL