



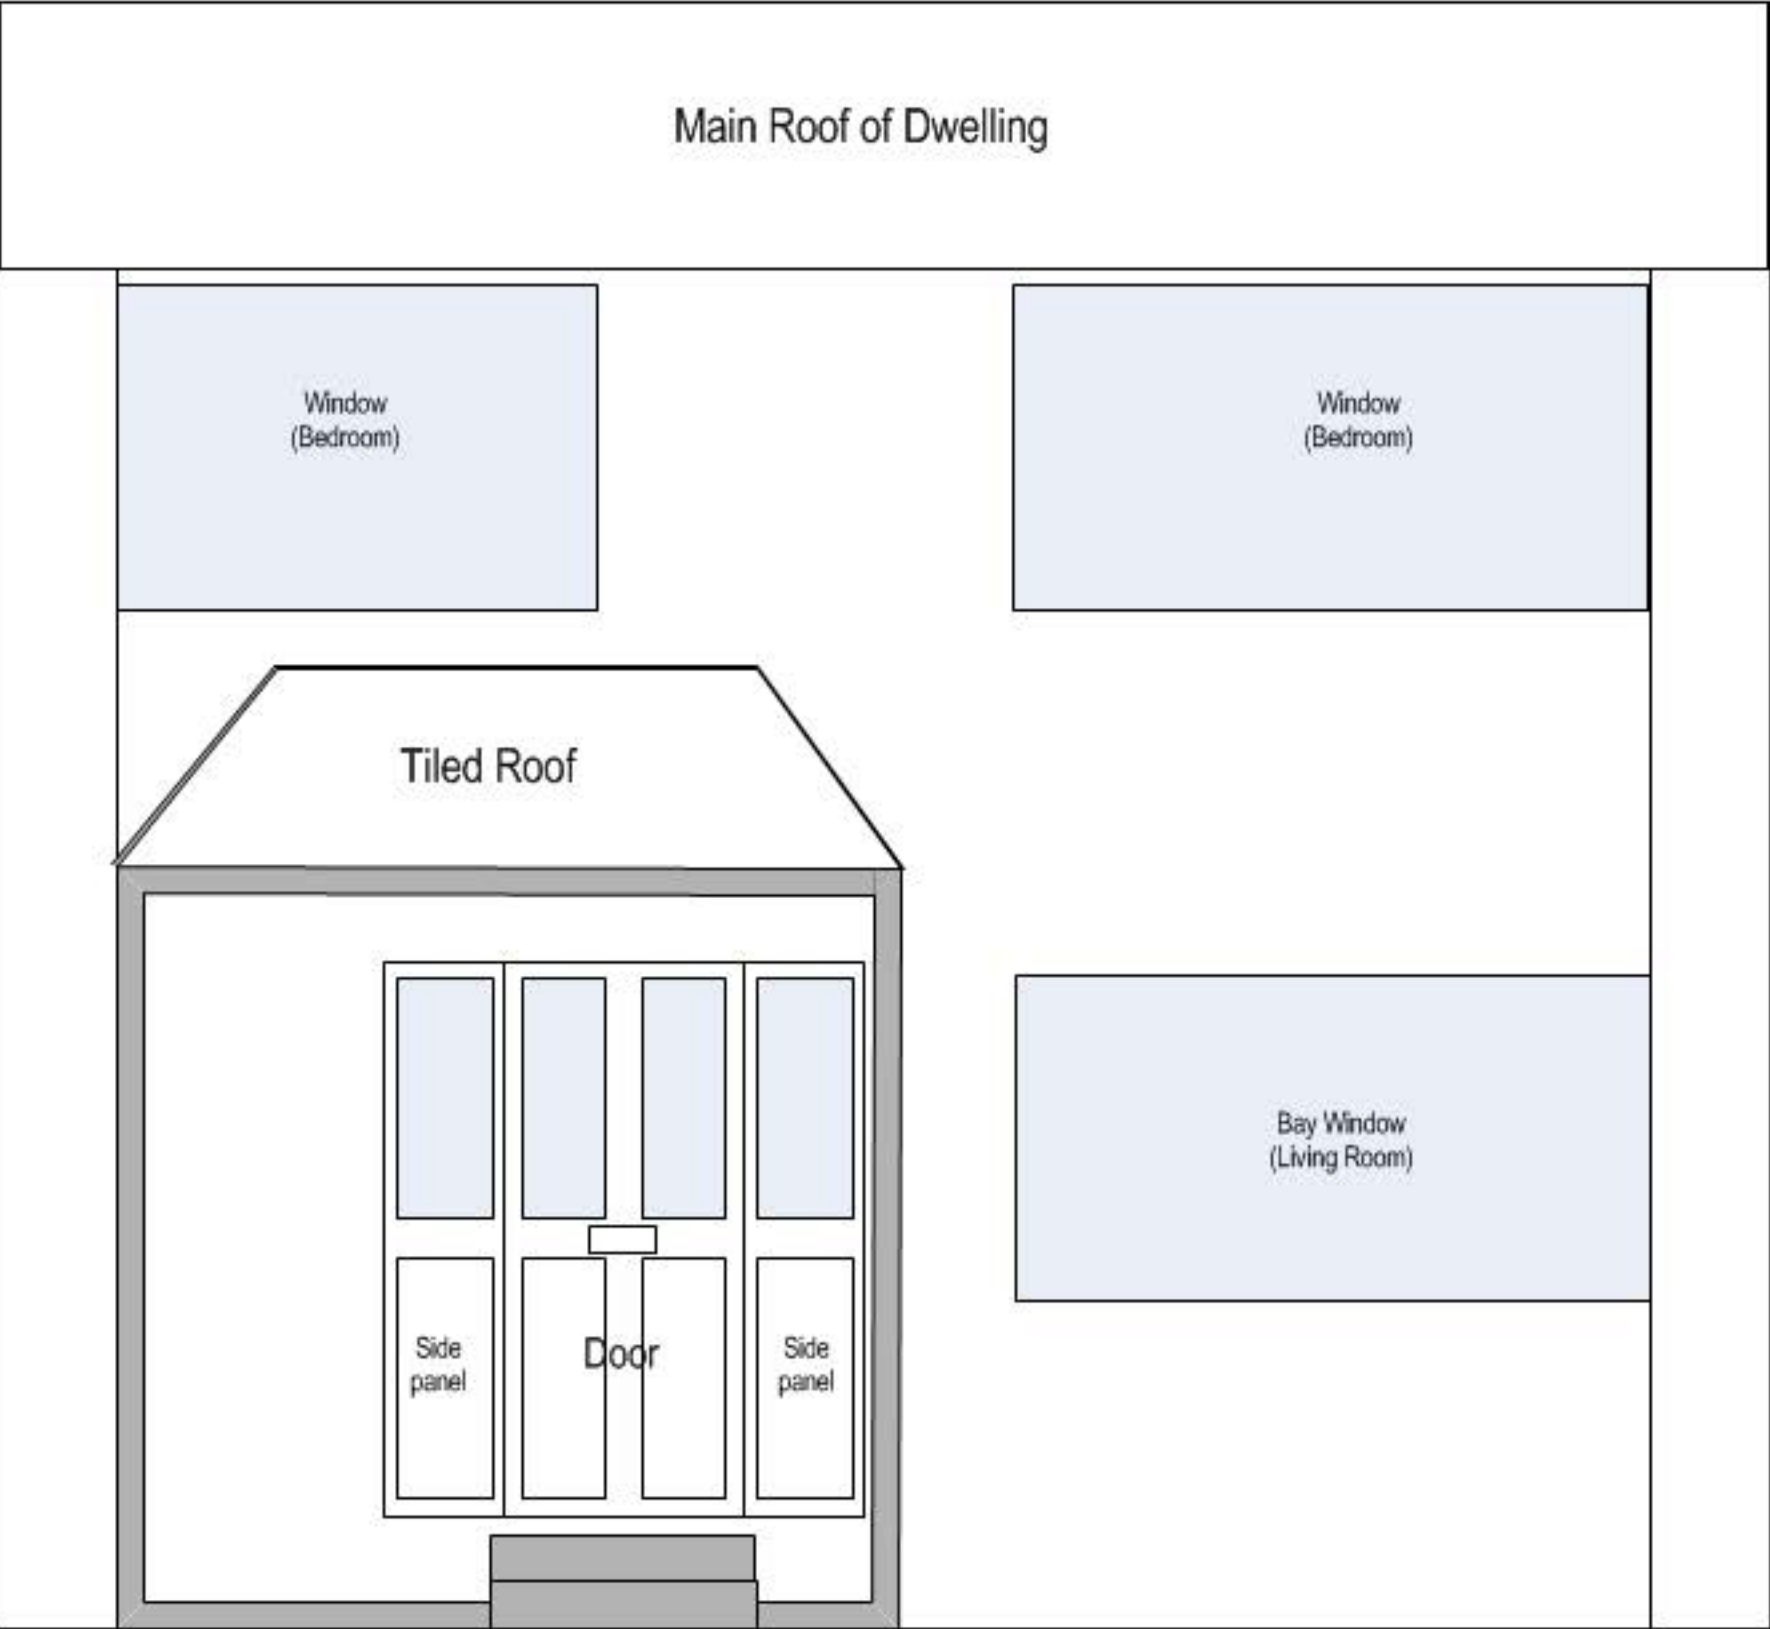

Front Elevation

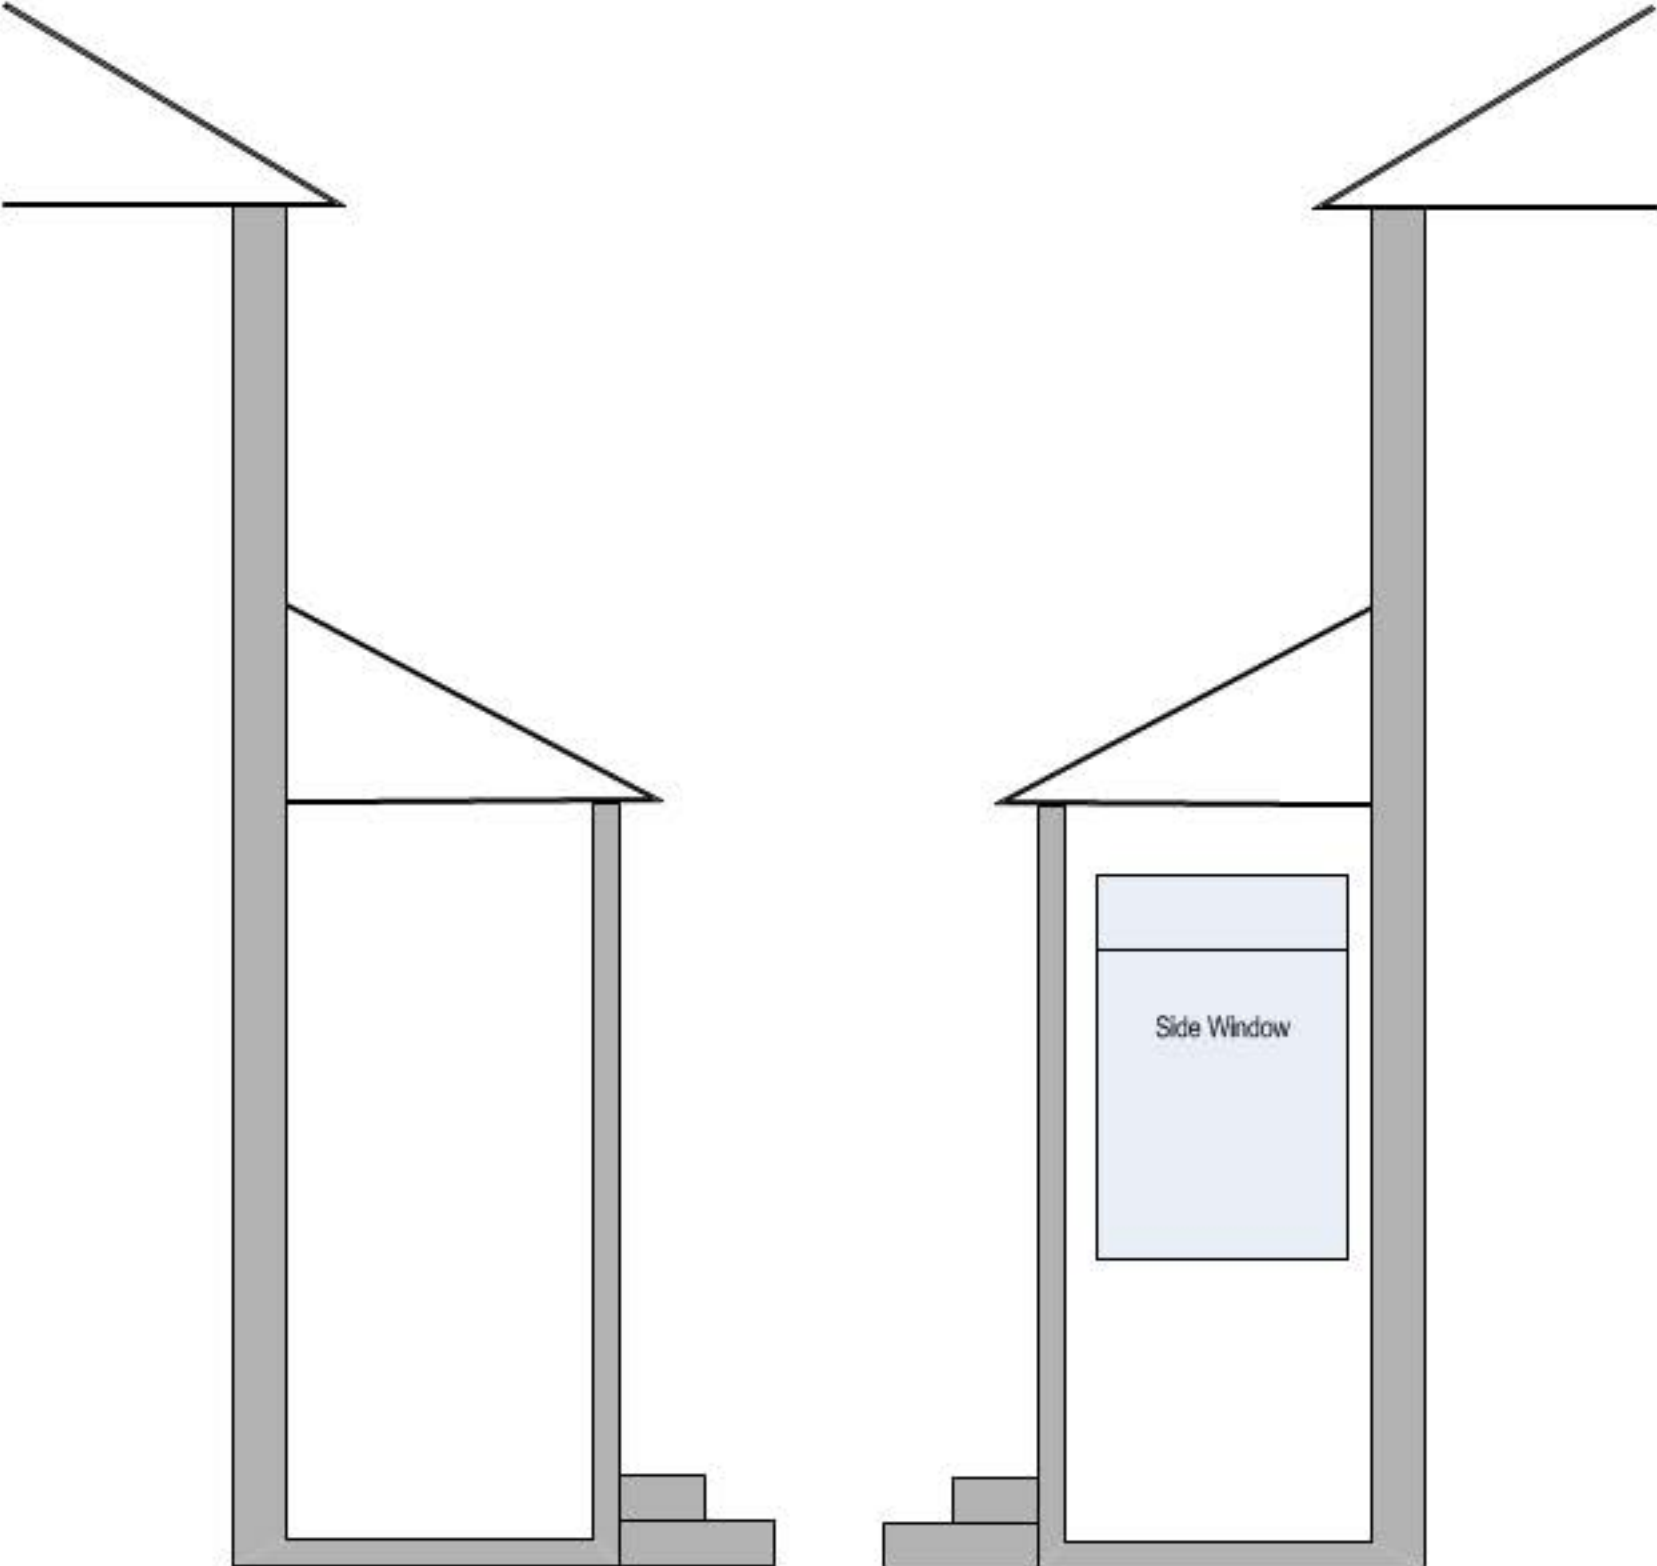

Left Elevation

Right Elevation

Proposed Elevations for Porch
at 23 Herriott Close, PO8 9QJ

Scale 1:50

