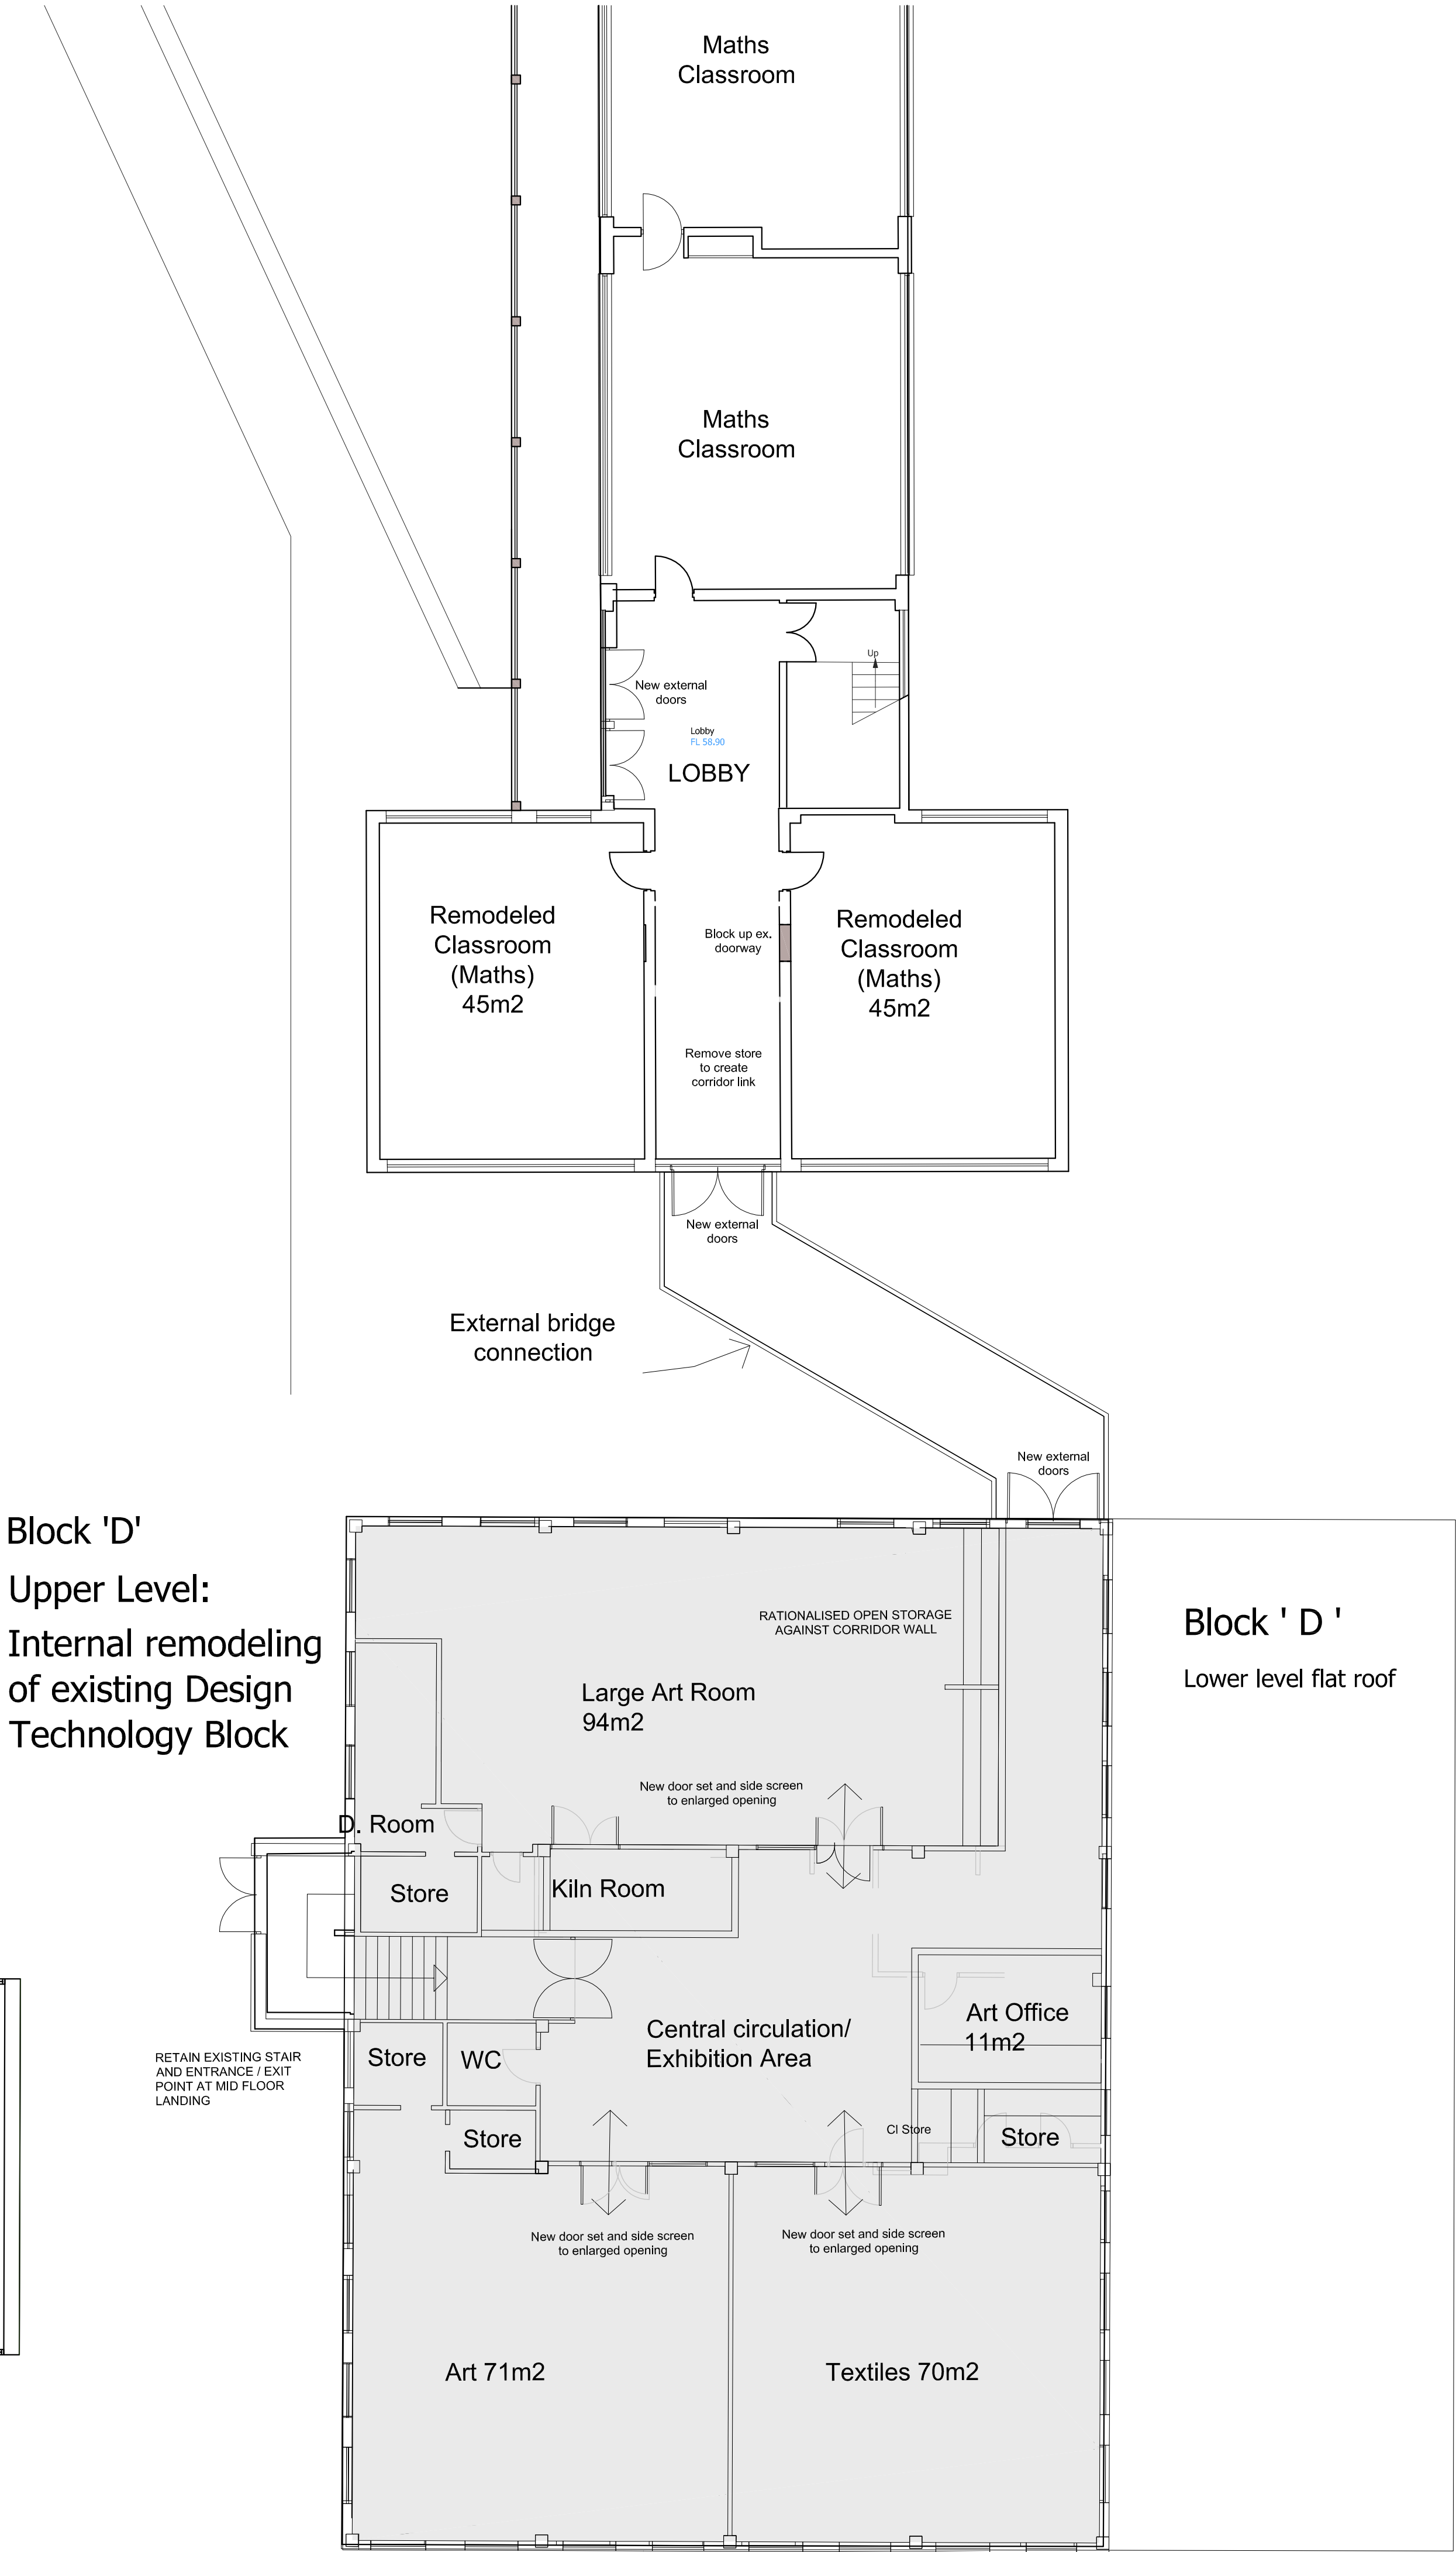
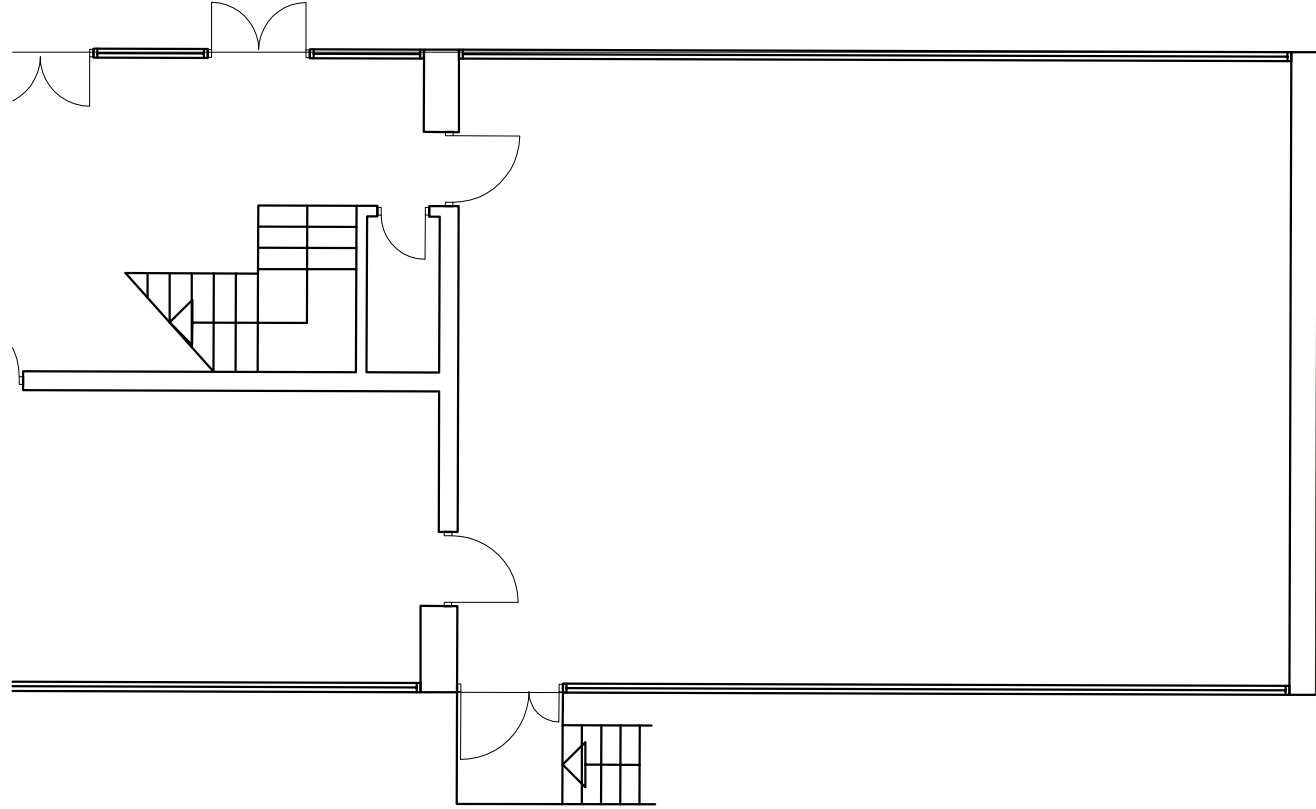
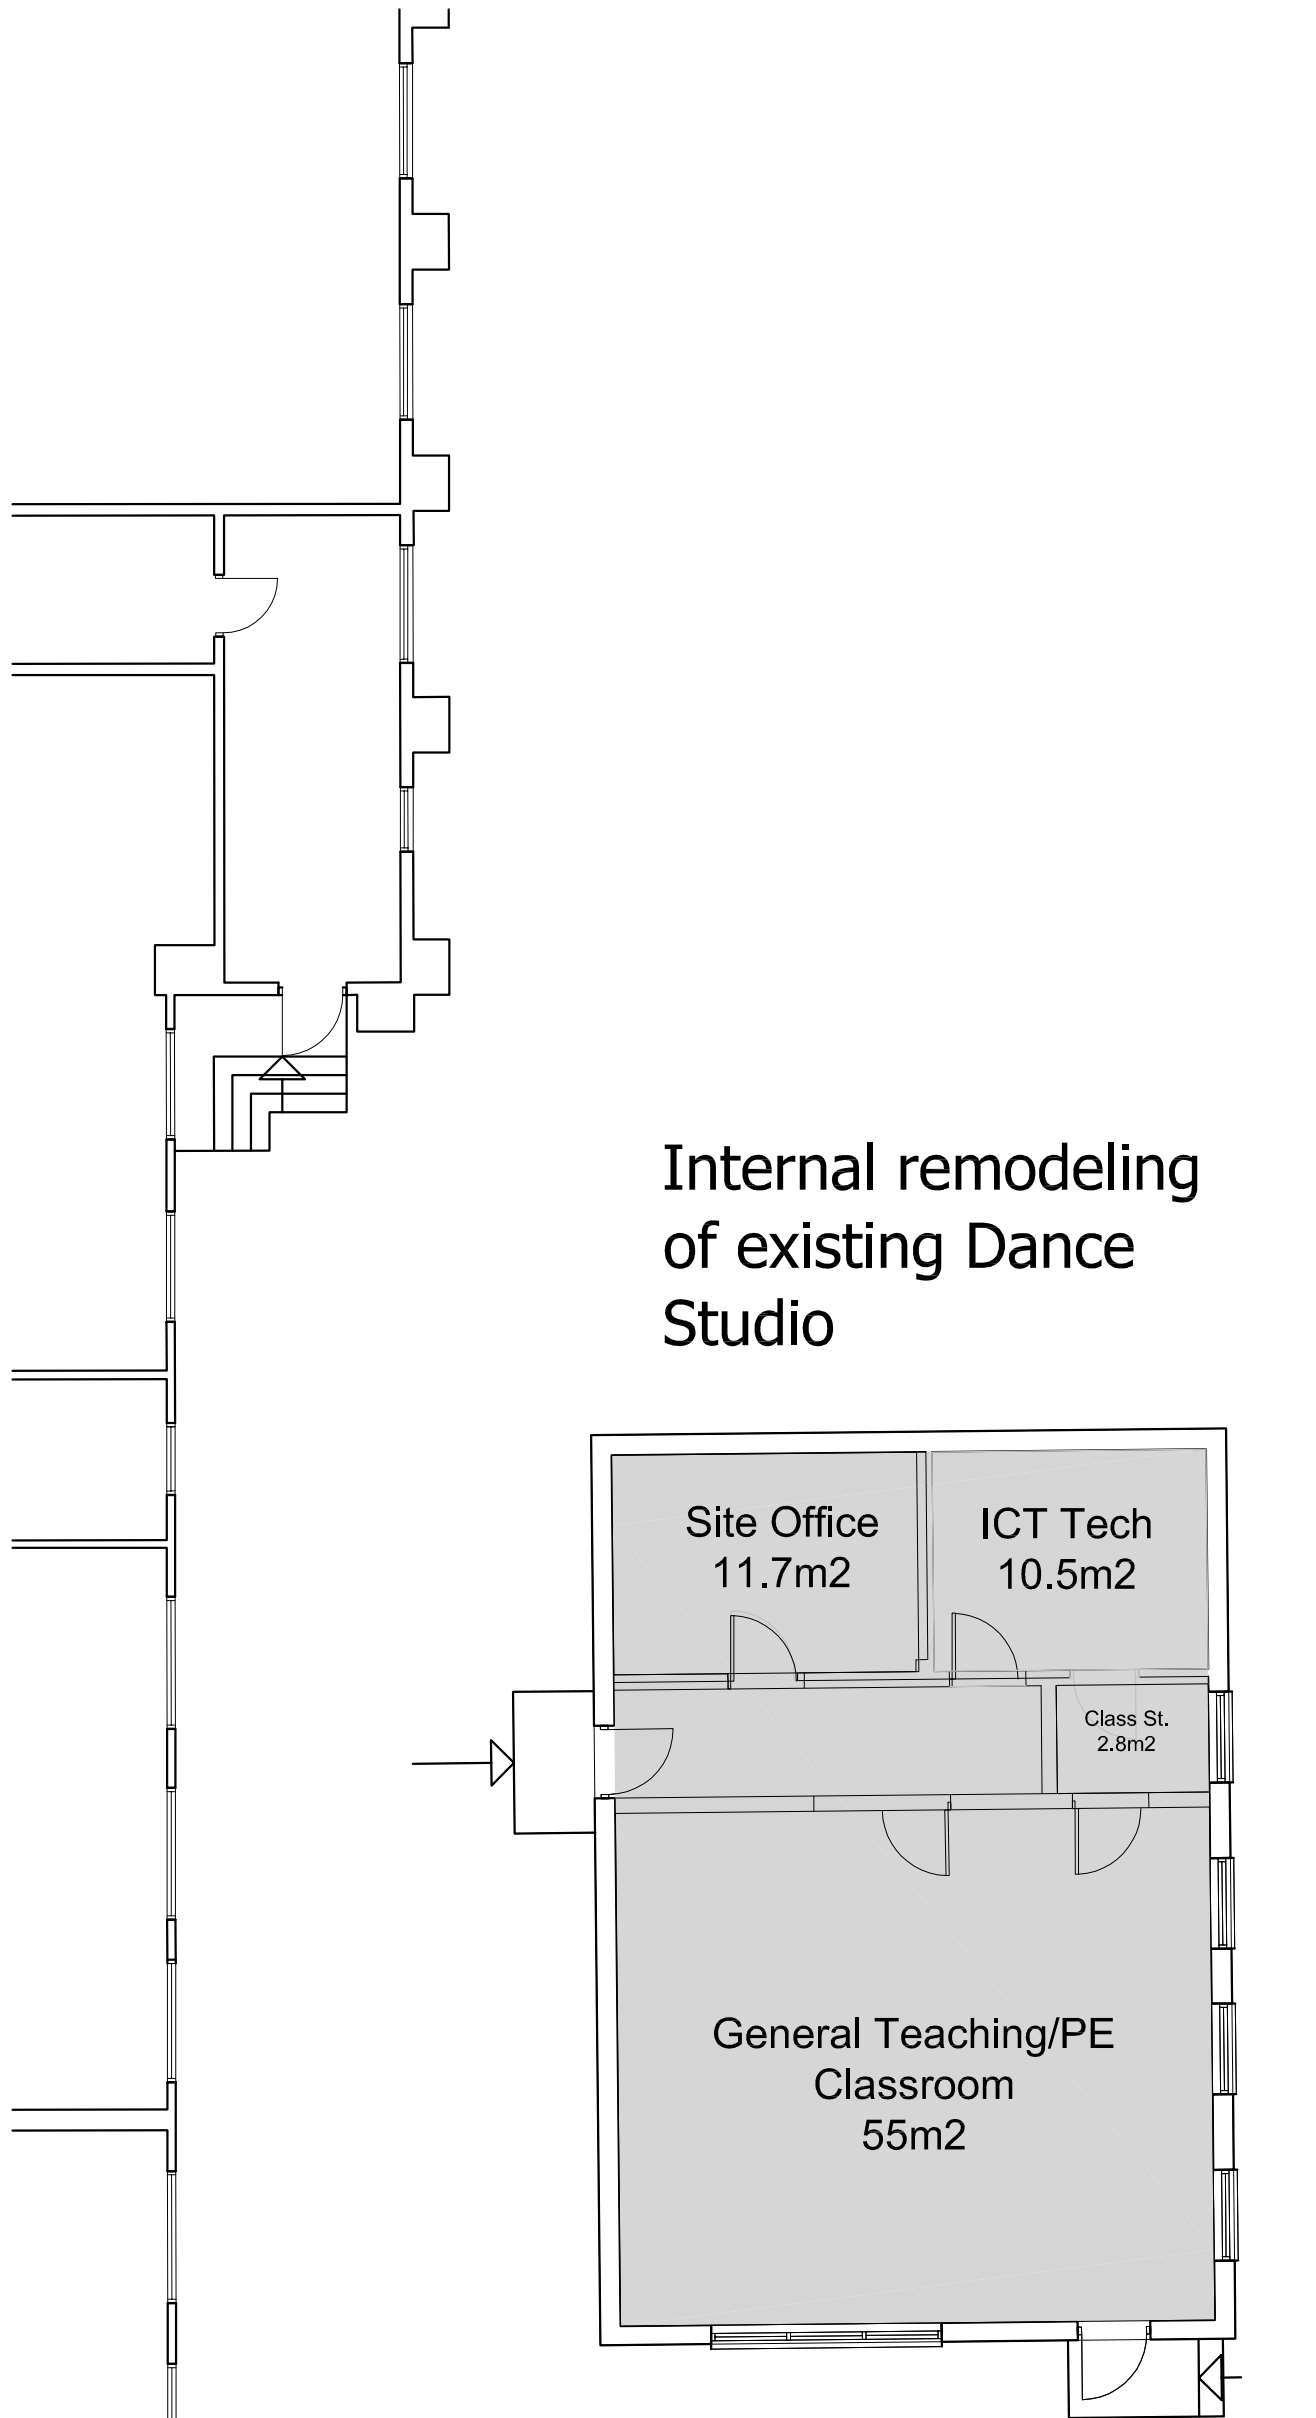


Purbrook Park School

Extensions, Internal Remodelling and External Works
Purbrook Park School, Waterlooville
Purbrook Park School Trust

Project & Drawing title

Block D
Proposed Upper Floor Plan

Drawn	Date	Checked	Date	Scale at A1
PT	30.06.14	HG	30.06.14	1:100
Job N°	13 083	Drawing N°	PL-15	Rev.
Status	PLANNING			

Ground floor | Bicenennial Building
Southern & Eastern Chichester
West Sussex | PO19 8EZ

01243 774748
e: admin@mharchitects.co.uk
www.mharchitects.co.uk

Limited Company
Registered in England No 1994433

