
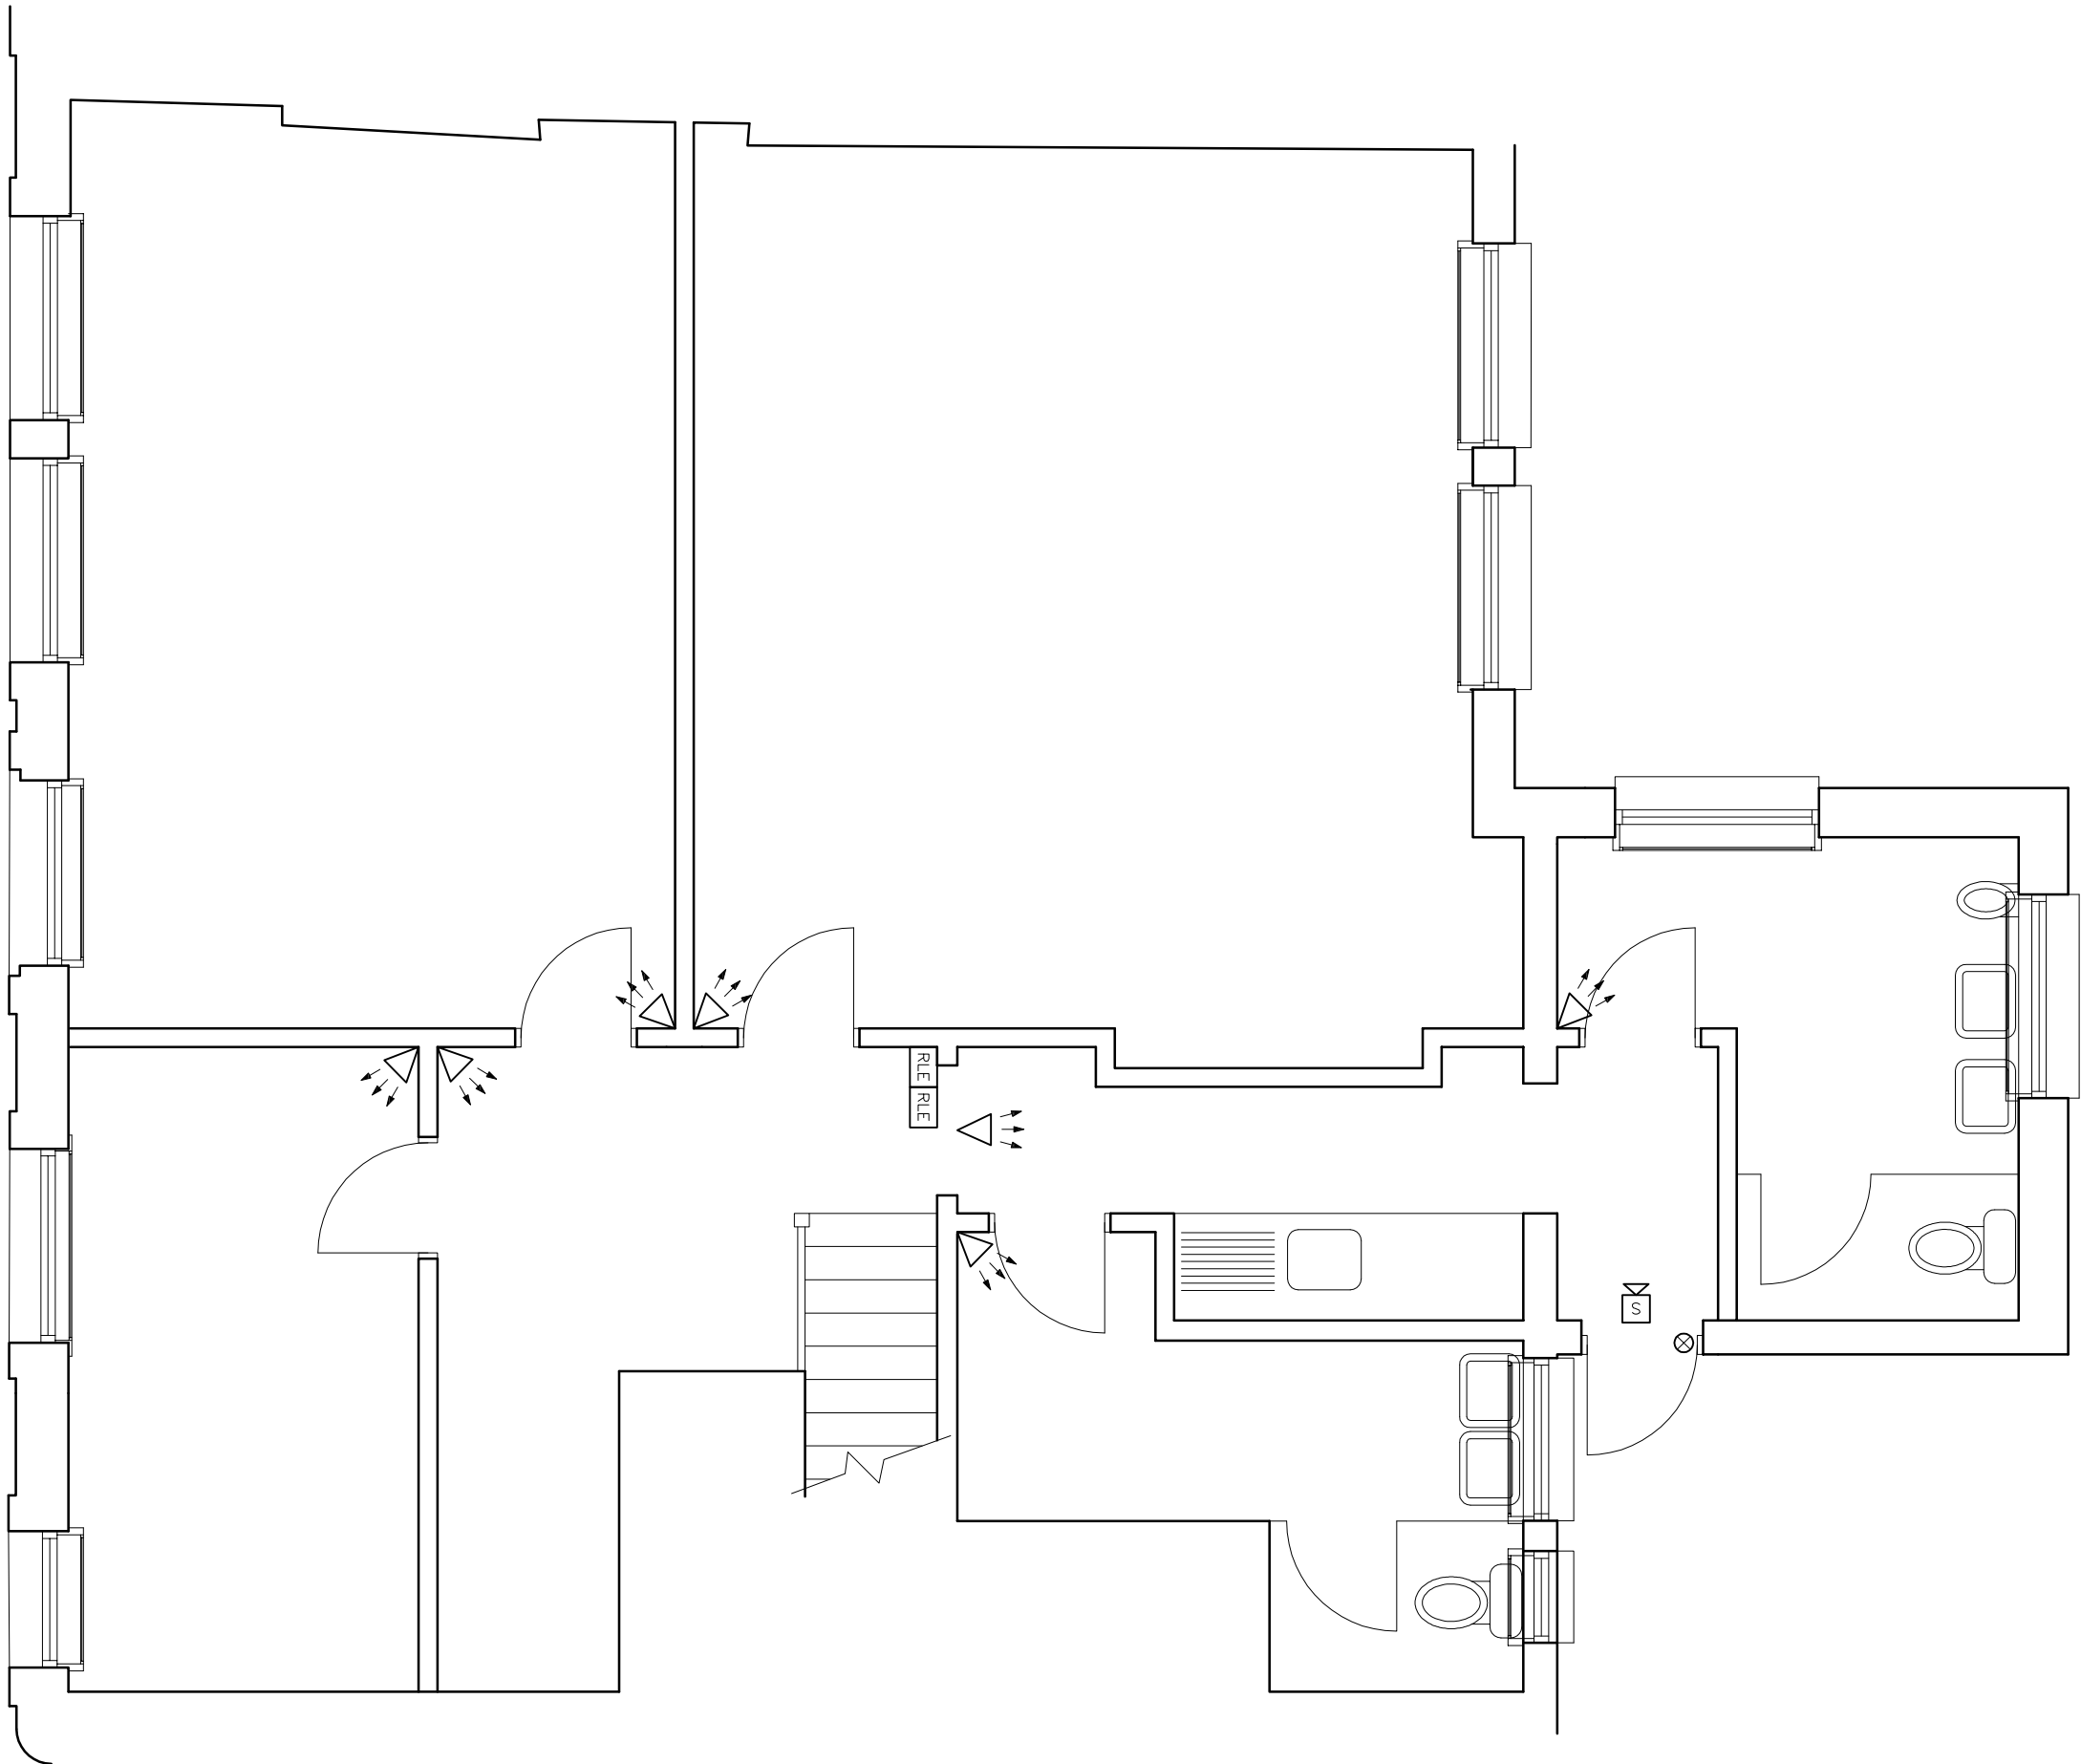


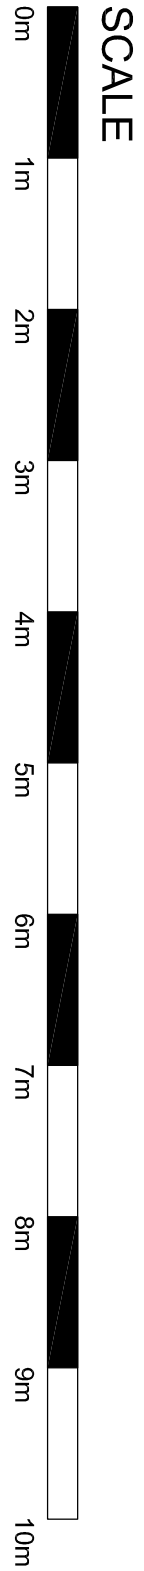

Existing First Floor Plan

PROJECT		LBG Emsworth	
MAIN CONTRACTOR		ISG	
CONTRACT #			
DESIGN ARCHITECT			
CLIENT ARCHITECT			
DRAWN BY			
CHECKED BY			
SCALE		1:50 @ A1	
DATE		Nov. 2013	

SITE ADDRESS:
LBG Emsworth,
30 High Street,
Emsworth, Hampshire.
PO10 7AN

PERMITS No. PROJECT No.

TITLE LBG Emsworth
Existing First Floor Plan

DRAWING 50323900-DOC-003-First Floor Existing

REV	DATE	DRAWN	COMMENTS
-	00/00/0000	- / -	-