



GROUND FLOOR PLAN
1:100 SCALE @ A1




FIRST FLOOR PLAN

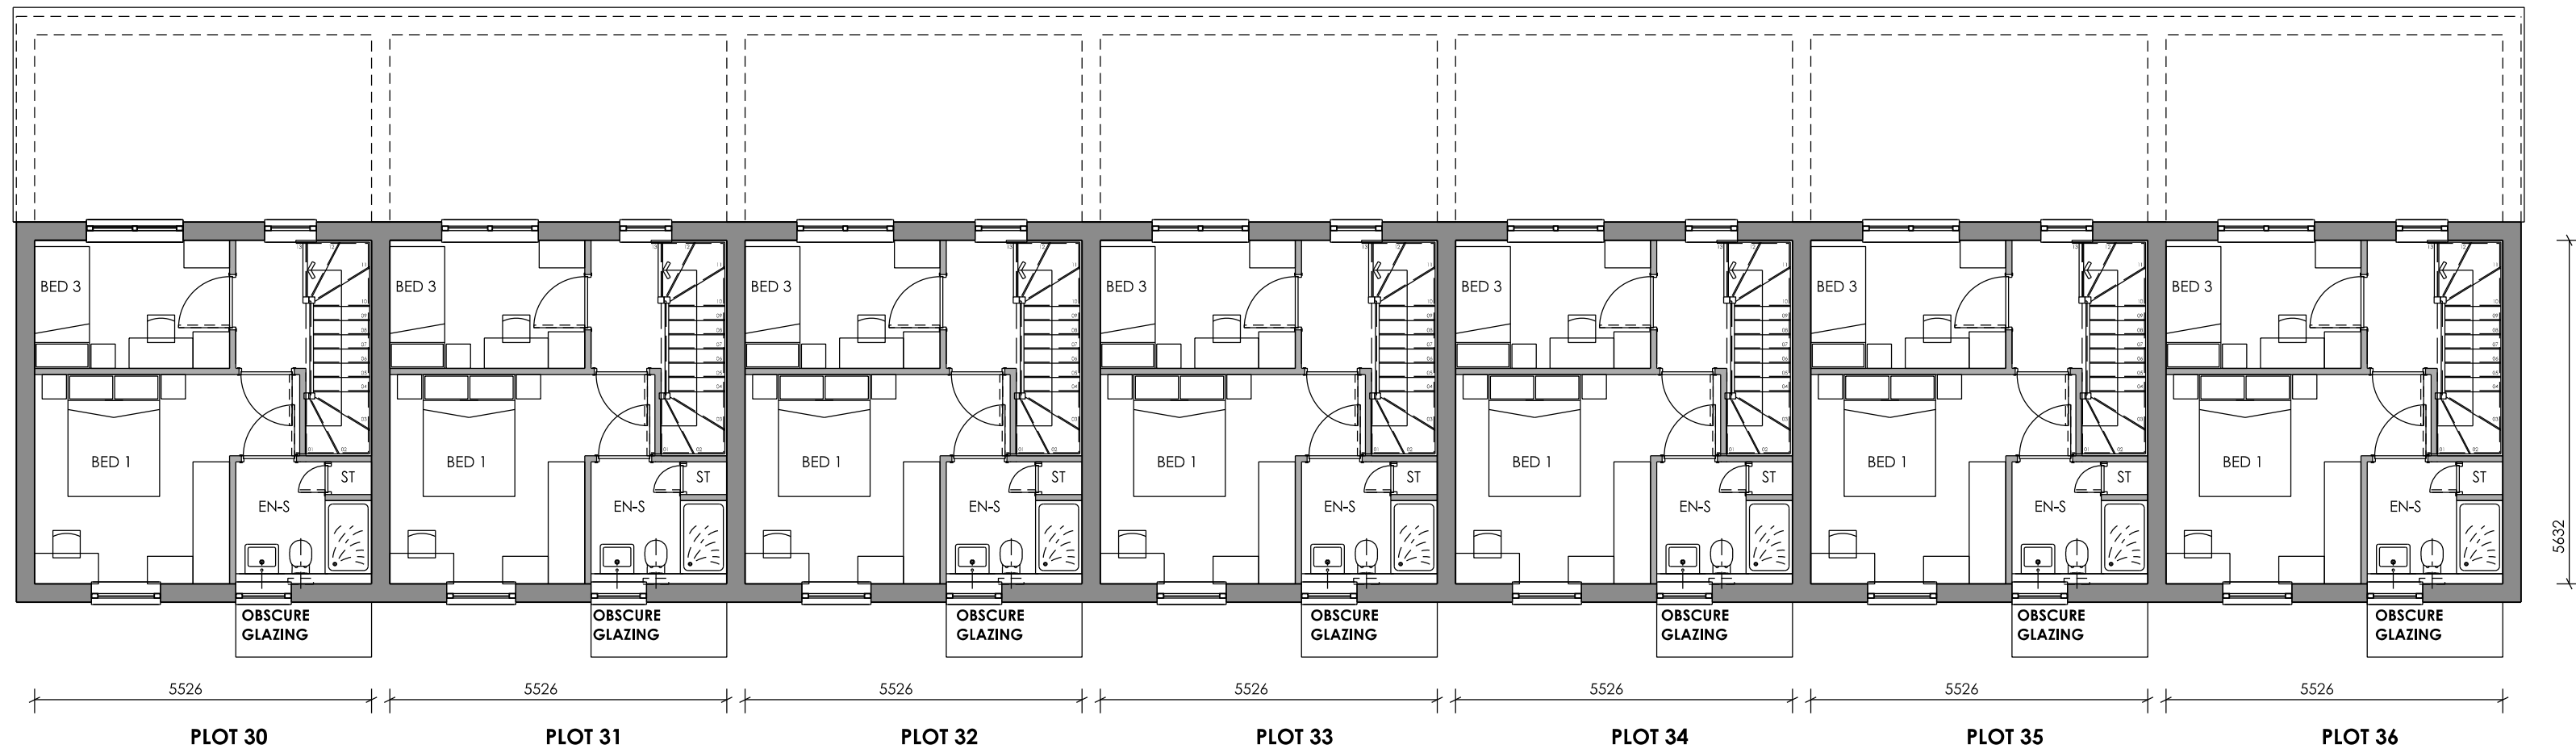

SECOND FLOOR PLAN

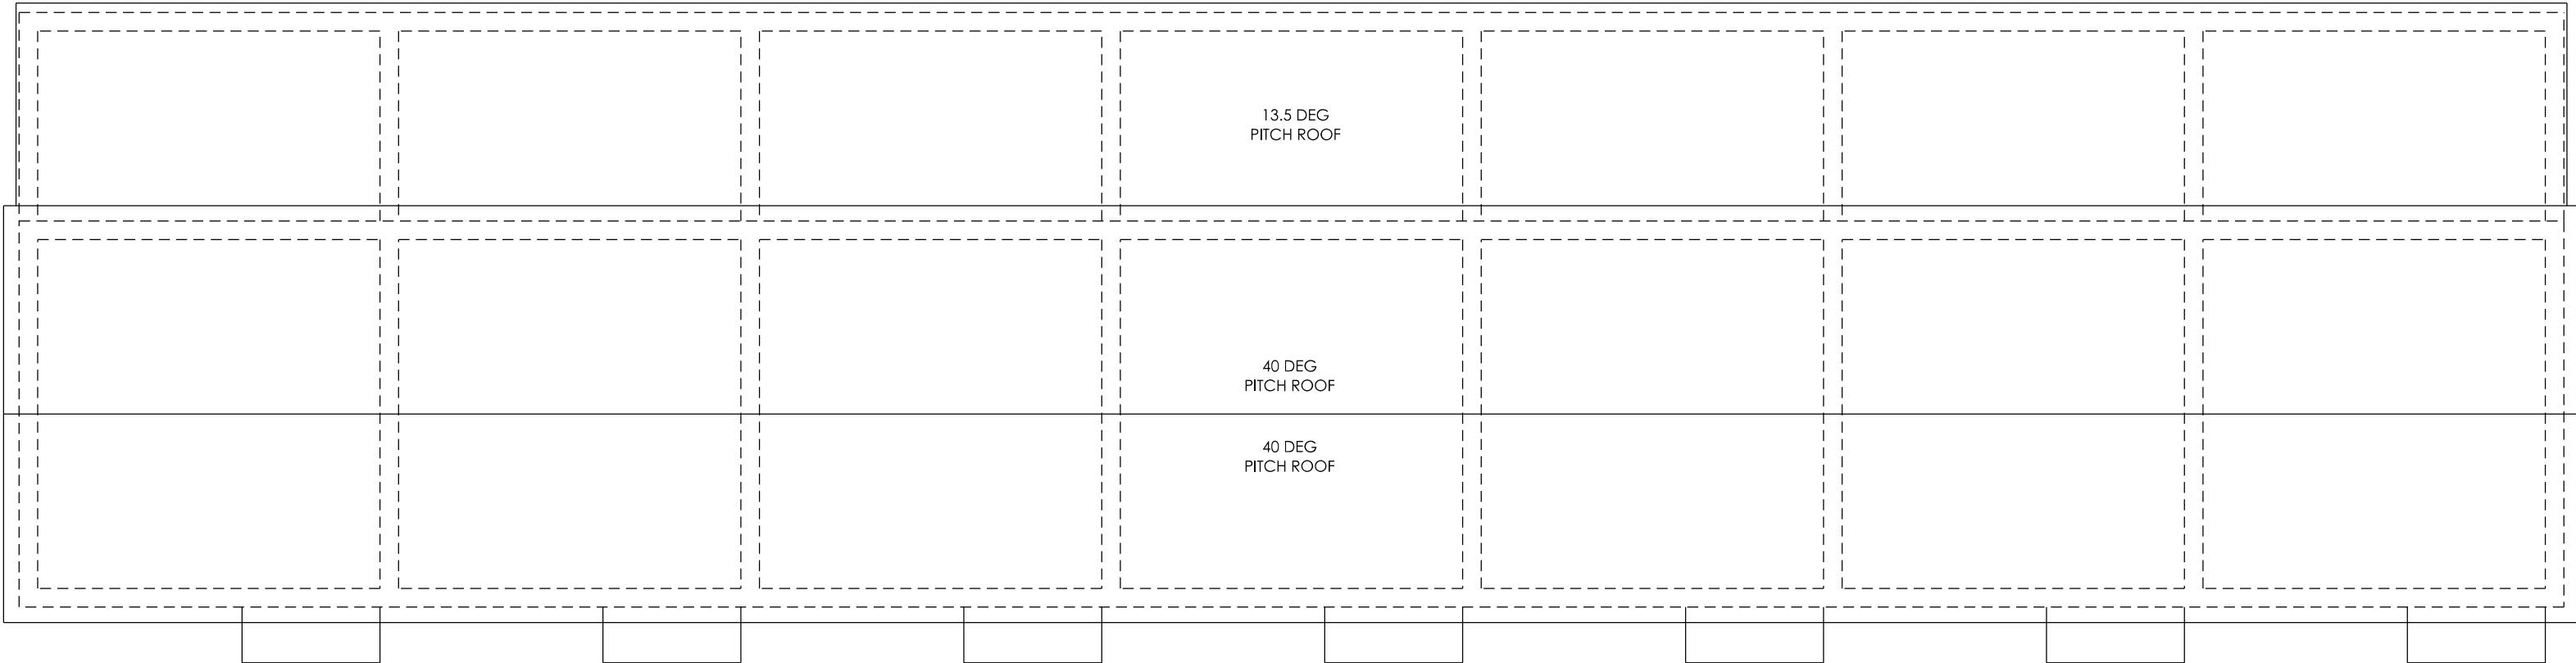

ROOF PLAN

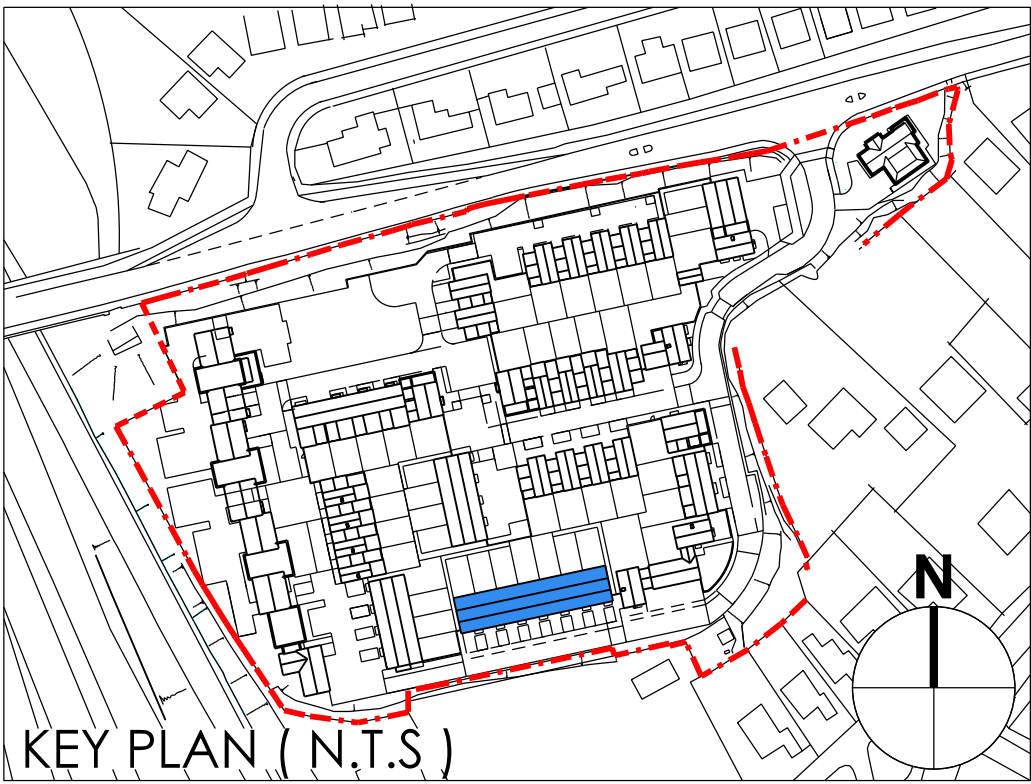

REVISION P4 - MG - 17AUG2013 TYPED AMENDMENTS ON LINE 38 FROM 105A02 TO 110M2	
REVISION P3 - MG - 04JULY2013 RE-SIZING OF KITCHEN DOORS	
REVISION P2 - VL - 13JUNE2013 FIRST & SECOND FLOOR BEDROOM 1 & 2 WINDOWS RESIZED TO MATCH ELEVATIONAL AMENDMENTS. ALL TO LA COMMENTS.	
POPE PRIESTLEY ARCHITECTS ARCHITECTURE TOWN PLANNING URBAN DESIGN FERRY HOUSE, CANUTE ROAD, SOUTHAMPTON, HAMPSHIRE, SO14 3FJ. T: +44 (0)23 80335228 F: +44 (0)23 80632886 E: info@popepriestley.co.uk	
CONTRACTORS MUST CHECK ALL DIMENSIONS ON SITE. ONLY TYPED DIMENSIONS ARE TO BE RELIED ON. DISCREPANCIES MUST BE REPORTED TO THE ARCHITECT BEFORE PROCEEDING. DRAWINGS MUST REMAIN IN ARCHITECTURAL FORMAT. DRAWINGS SUPPLIED IN OTHER FORMATS MAY BE DELETED. REFER TO ORIGINAL DRAWING FOR TRUE FORM. THE DRAWINGS COPYRIGHT ©	
PLANNING ISSUE	REVISION
RESIDENTIAL DEVELOPMENT PORTSDOWN HILL ROAD HAYVANT PO9 3NA	BLOCK H HOUSES PLOTS 30 - 36 PLANS
SCALE 8 A1 1:100	DATE JAN2012
AUTHOR -	CHECK -
DRAWING NO. PPI169/ 127-00	REVISION P4

IMPORTANT NOTE FOR USE OF THIS DRAWING: THIS DRAWING HAS BEEN PRODUCED SPECIFICALLY FOR USE ON THIS PROJECT. POPE PRIESTLEY ARCHITECTS CANNOT BE HELD RESPONSIBLE FOR RE-USE OF THIS INFORMATION BY OTHERS FOR ANY PURPOSE OTHER THAN FOR WHICH IT IS SPECIFICALLY INTENDED. THIS DRAWING REFLECTS STANDARDS AGREED FOR THIS PROJECT AND CURRENT AT THE TIME OF PRODUCTION AND WILL NOT BE UPDATED IN ACCORDANCE WITH CHANGING LEGISLATION AND/ OR OTHER REQUIREMENTS.

SCALE BAR = 10mm INTERVALS AT TRUE SCALE