


revisions & notes: A 01/07/14 SB Issued for client's comments
B 09/07/14 SB Issued for Planning

project: Mr & Mrs P. Hawkins
57 North Shore Road,
Hailing Island.

drawing name: Proposed Ground Floor Plan

status: PLANNING
date: July 2014
scale: 1:50@A1
drawn: SB

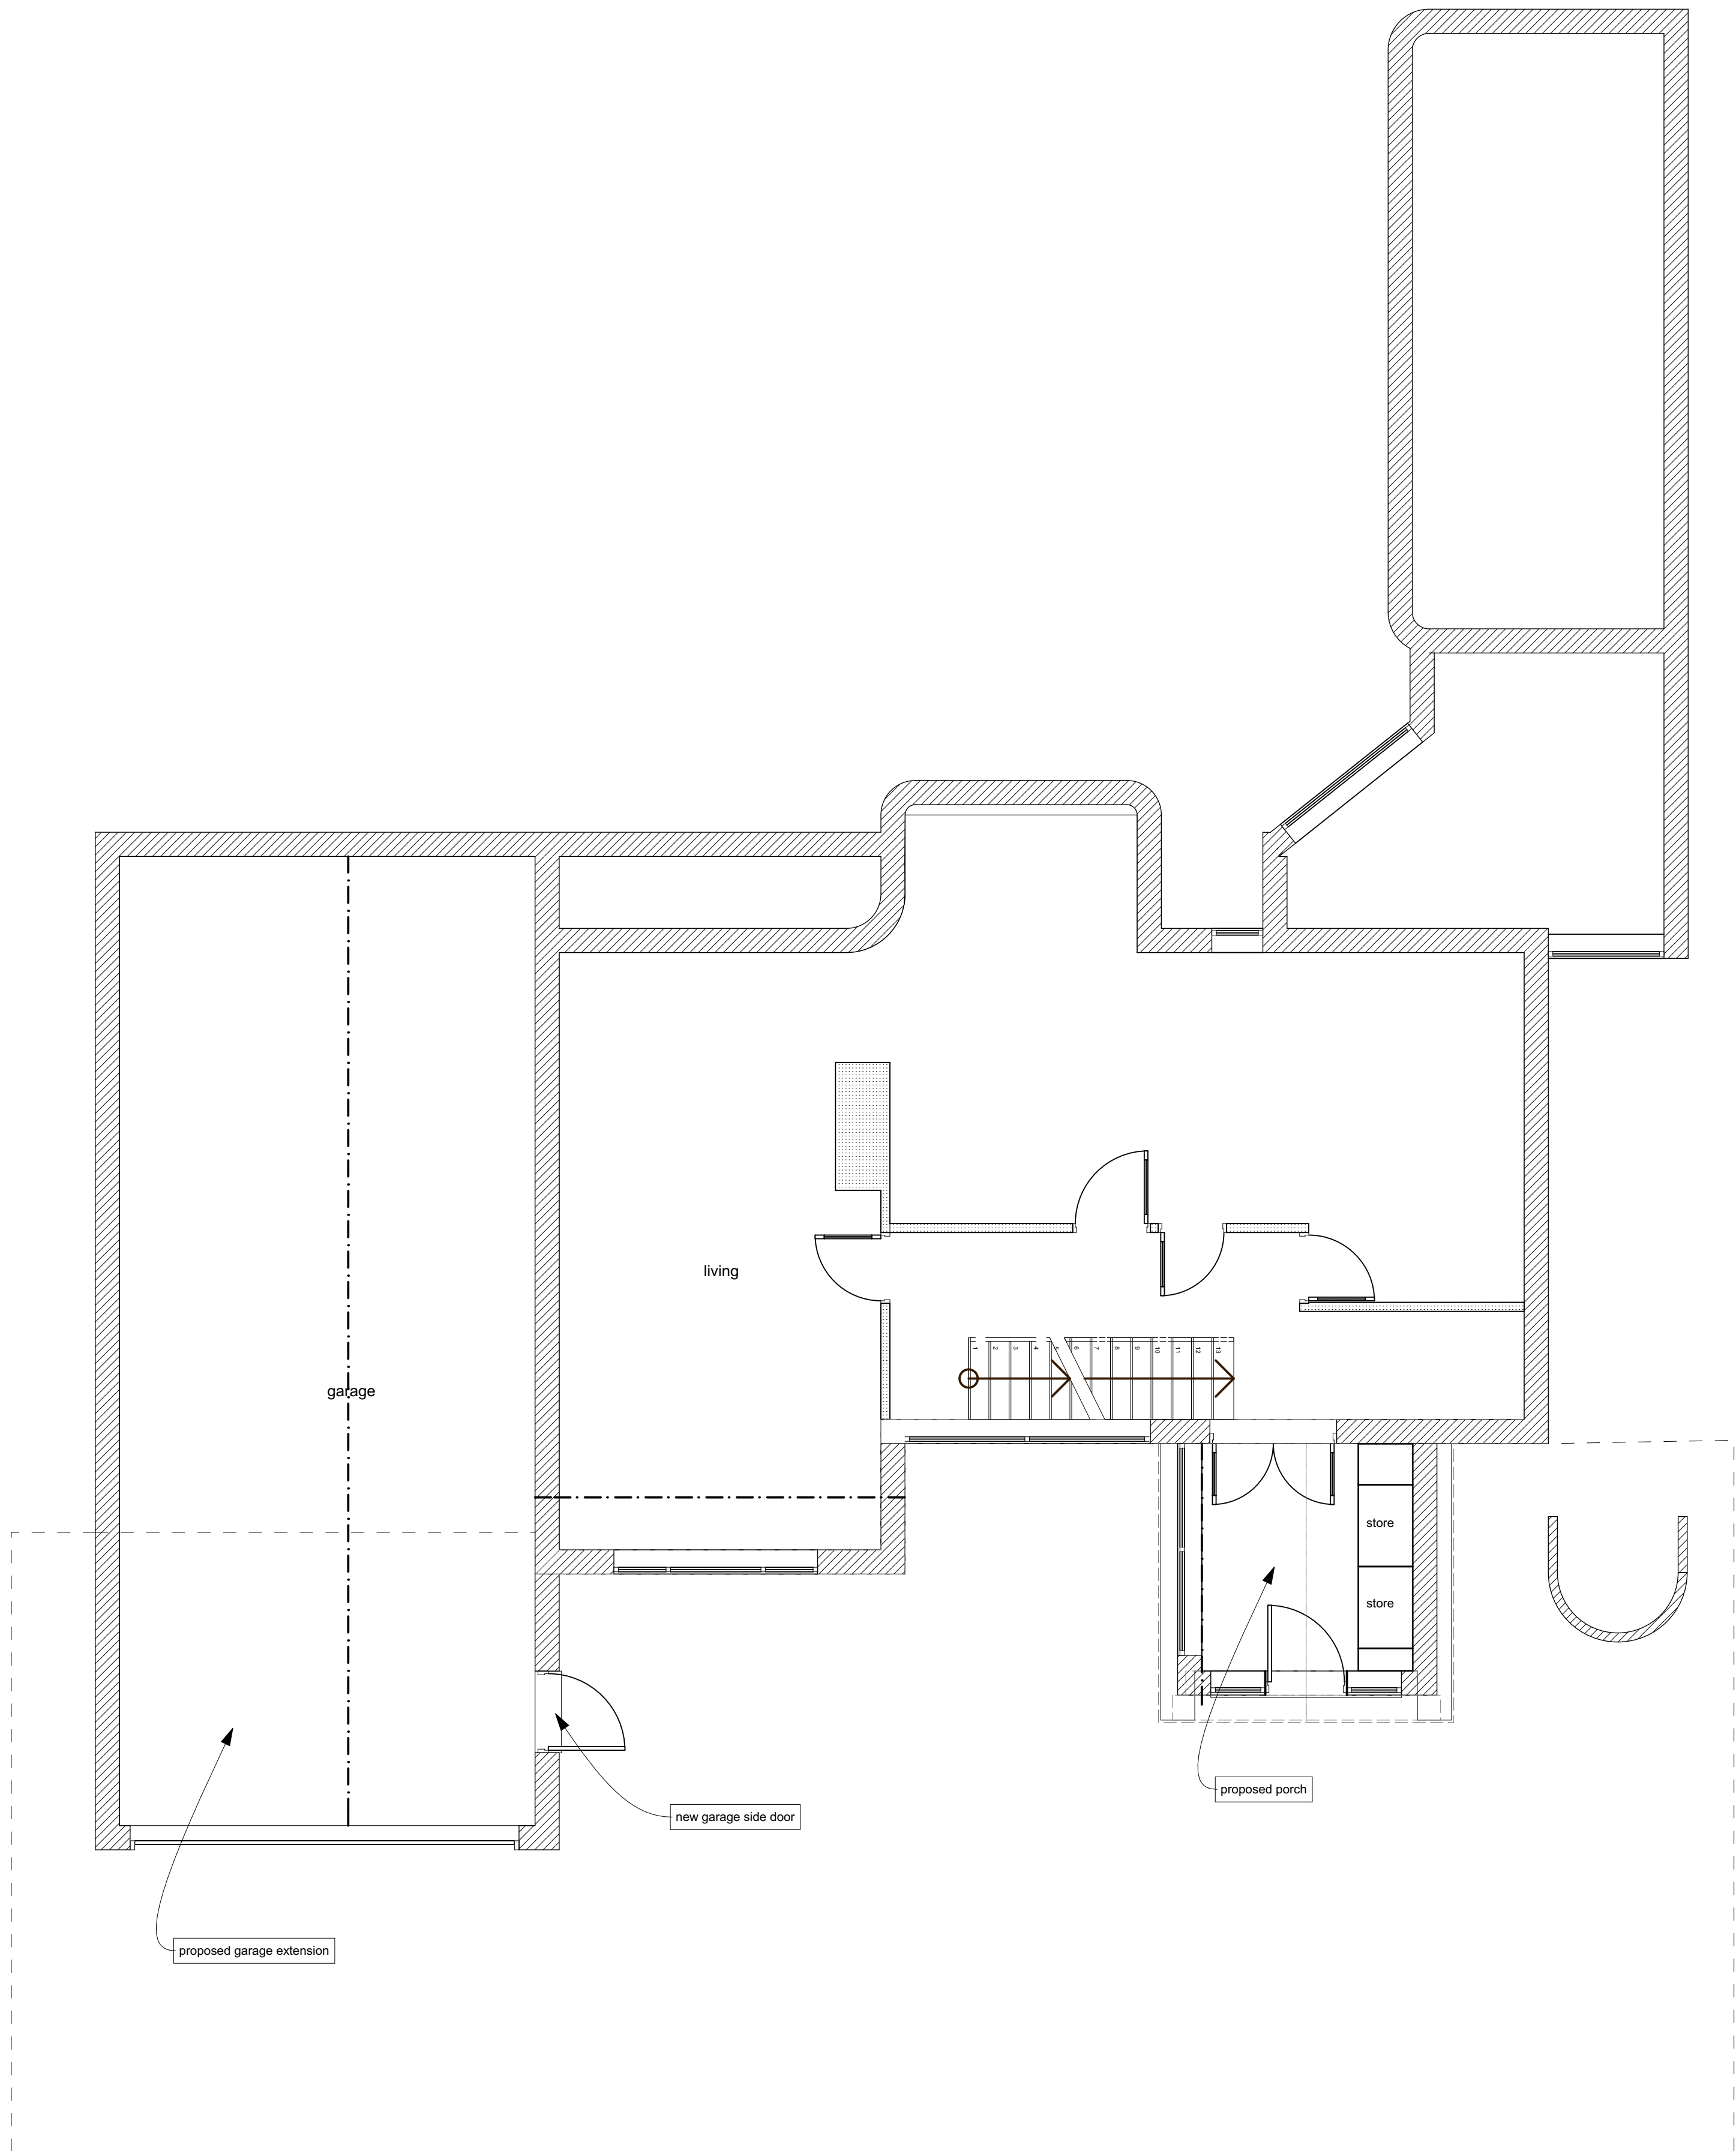

61 South Street, Havant, Hampshire PO9 1BZ
t: 023 9248 2494 f: 023 9248 1152
e: design@pwp-architects.com w: www.pwp-architects.com

Project No. **5163** drawing No. 1101 rev B

Note: All dimensions to be checked on site by the contractor before fabrication and erection. Figured dimensions to be taken in preference to scaled dimensions. This drawing is the copyright of the architects and must not be reproduced or used without their express consent, except for the purposes of a planning application. Electronic issue of this drawing to be confirmed by paper hard copy only.