



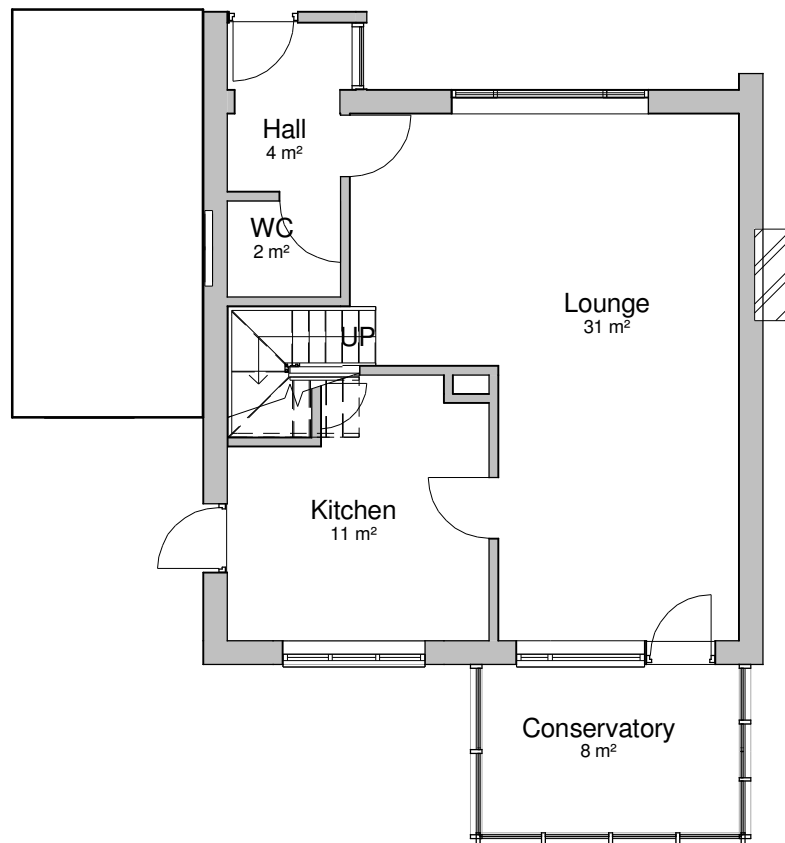


Existing Ground Floor

1 : 100

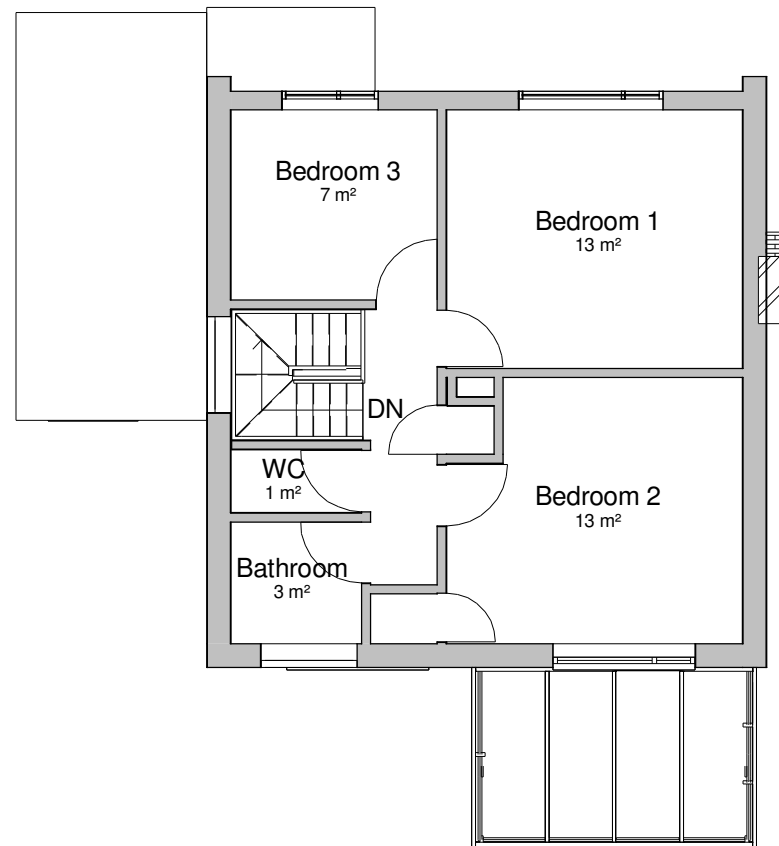



Existing First Floor

1 : 100

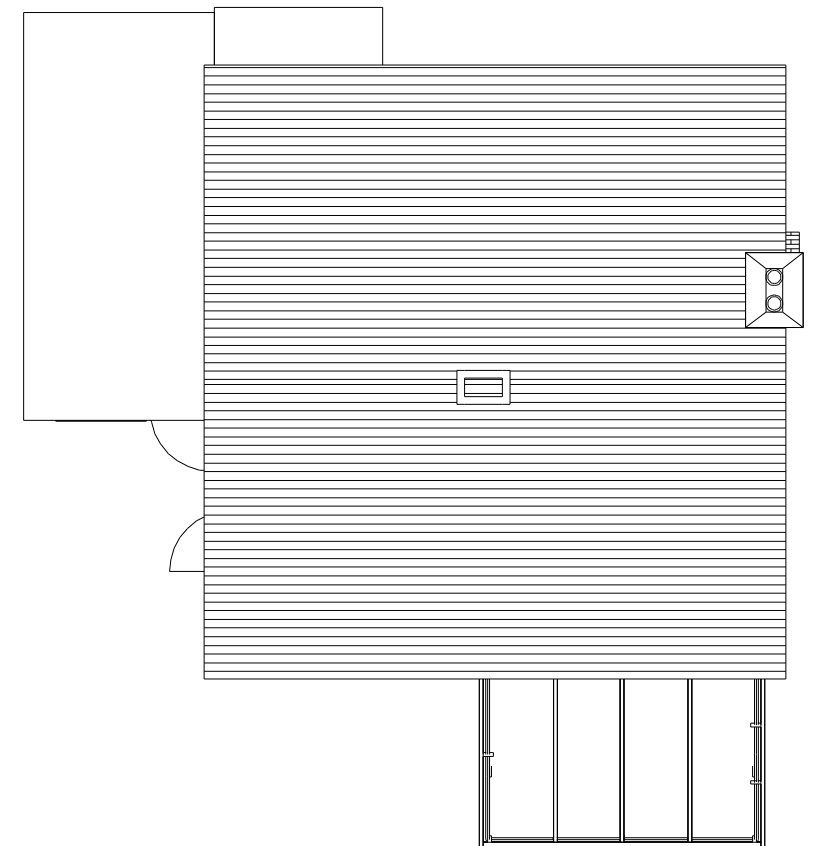

Existing Roof Plan

1 : 100

  

Tel: 0800 6127 664
www.yourhomeplans.co.uk

No.	Description	Date

Mr D Parsons
8 Bramley Close
Waterlooville
Hampshire
PO7 7SU

Existing Floor Layouts

Project number	8BRA-14
Date	27th March 2014
Drawn by	June Grinstead
Checked by	JEG

A103

Scale 1 : 100