


- Notes
1. This drawing is the copyright of MH Architects Ltd
 2. Do not scale this drawing except for local Authority planning purposes
 3. All dimensions must be checked on site by the contractor prior to commencement of the works.


Rev.	Revision	By	Date	Check	Date
------	----------	----	------	-------	------

Materials Key:


- A Through Colour Render - White / Off-White
- B Blue/Black facing / engineering brick
- C Kalwall translucent wall paneling
- D Zinc seamed cladding
- E Tecu (gold) copper mesh solar screen
- F Galvanised railing with stainless steel mesh infill guarding
- G Timber frame structure to walkways
- H Dark grey PPC aluminium windows with thin frames
- J Rainwater goods, all other copings and cills - dark grey PPC aluminium.
- K Black ppc metal railing and sliding gate
- L PPC Aluminium louvered solar shading

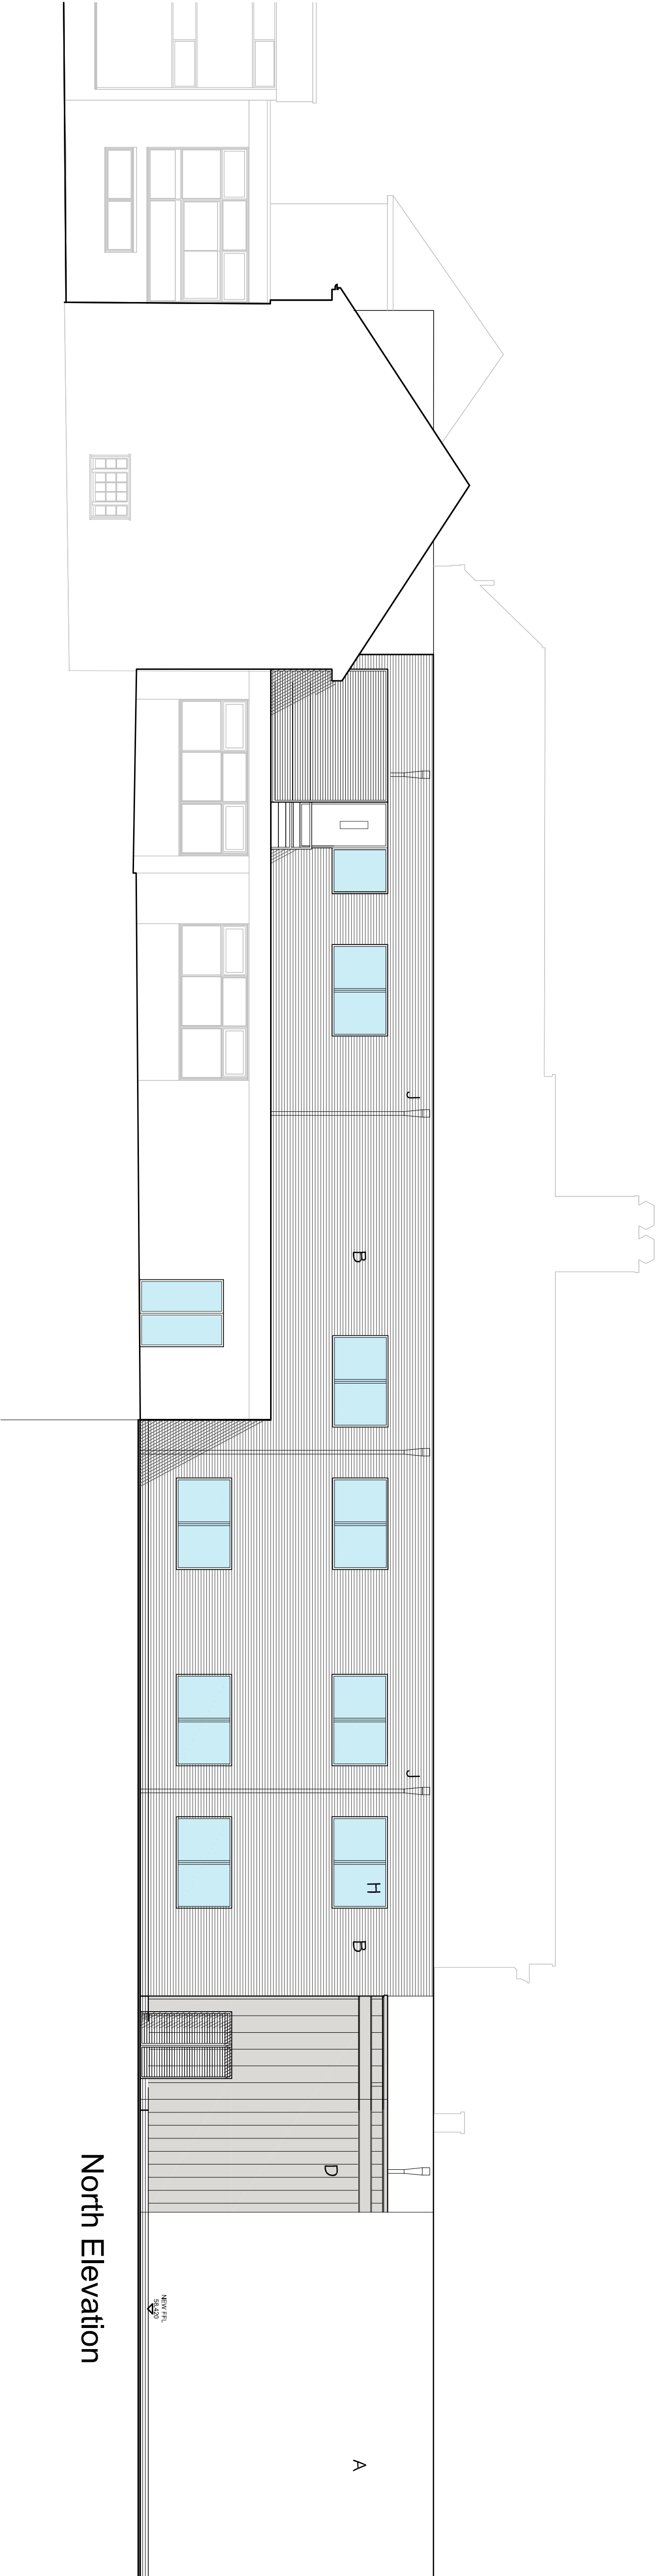

North Elevation

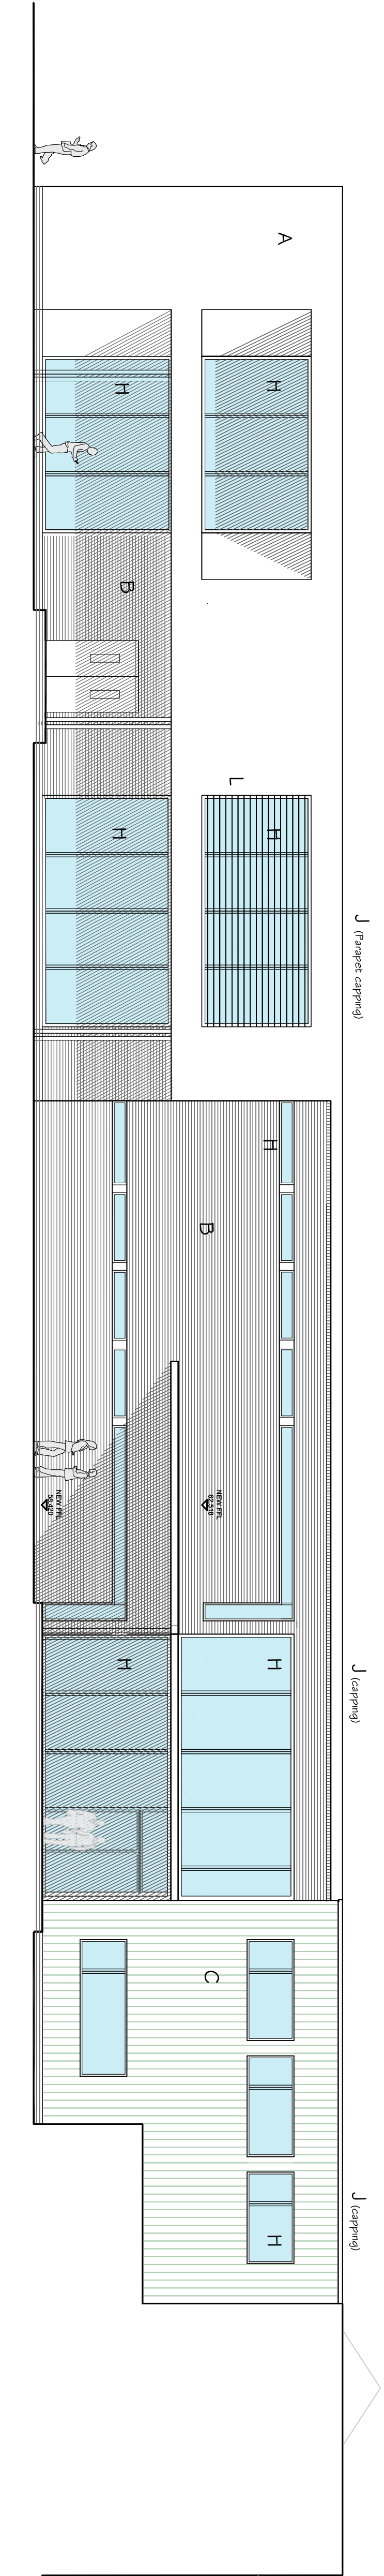

South Elevation

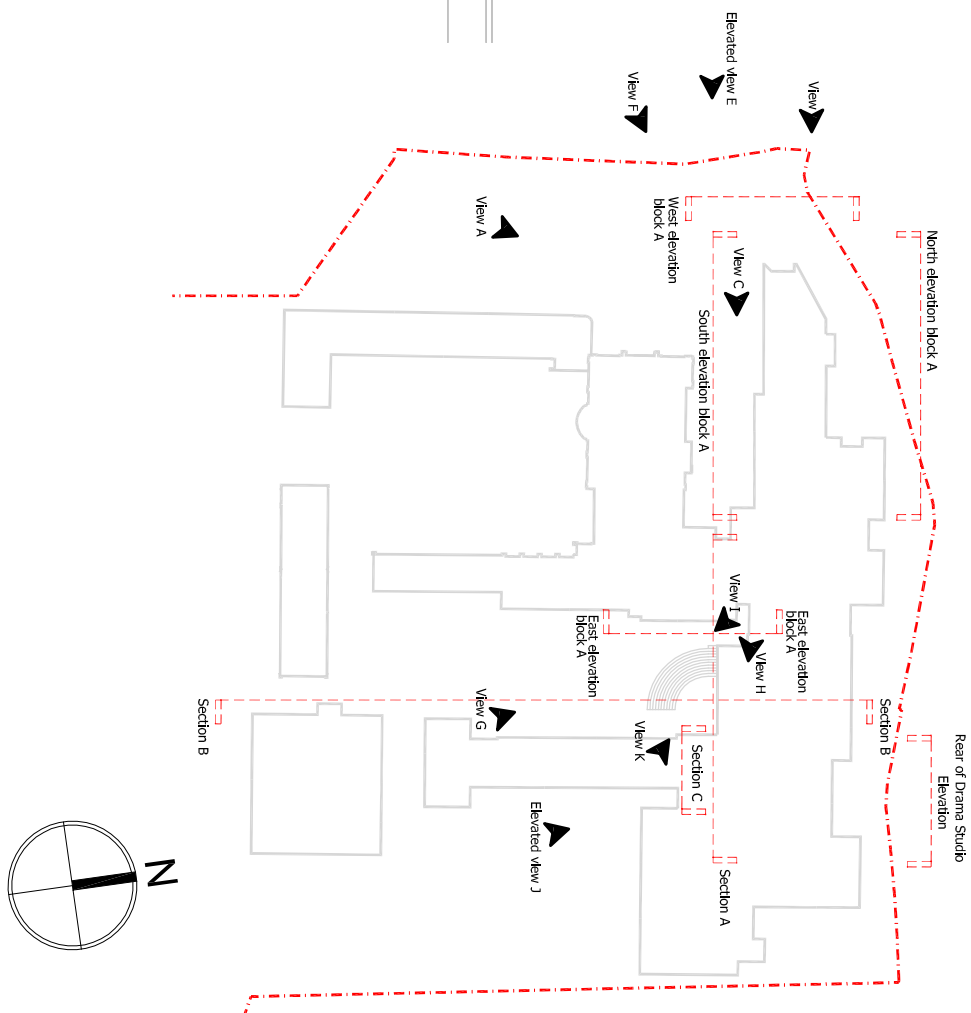

A diagram of a circle with a shaded sector. The sector is defined by two radii and an arc. The angle between the two radii is labeled z .



View A



View B



View C

Elevations 1:100 @ A1

Project & Drawing title

Elevations as Proposed
Sheet 1 : Block A
(incl Model Views)

Drawn	Date	Checked	Date	Scale	at
TGM	30.06.14	HG	30.06.14	1:100	
Job N°	13 083	Drawing N°	PL-16	Rev.	

Status

PLANNING